

based on visual survey only


Key to Materials

1. Aluminum Top-hung casement window (black)
2. Aluminum Top-hung casement window (black)
3. Timber vertical sliding sash window (black)

Side (South) elevation 1:50

0 1 2 3 4 5 6 7 8 9 10

Scale In Metres

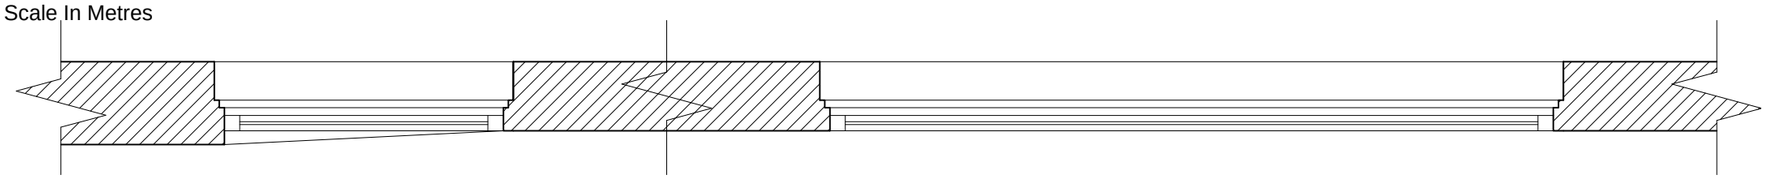


Window 1 plan 1:20

Window 2 plan 1:20

0 0.5 1 1.5


Scale In Metres

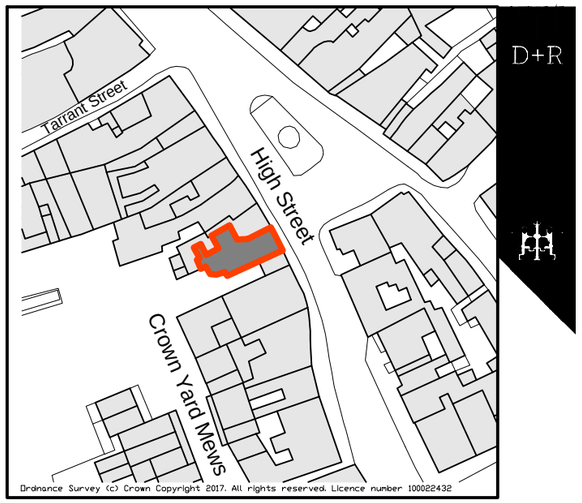

Location Plan 1:250

0 25 50 75 100

Scale In Metres

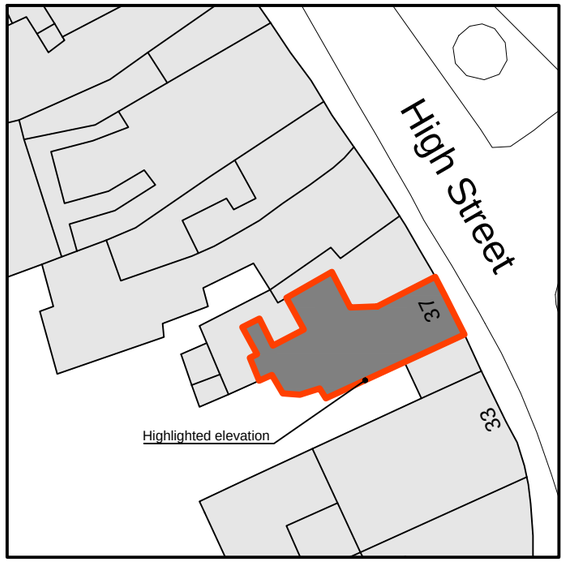

Block Plan 1:500

0 10 20 30 40

Scale In Metres

DEACON + RICHARDSON ARCHITECTS
email: design@drltd.co.uk
web: www.drltd.co.uk
tel: 01273 888080
253 Ditchling Road
Brighton
BN1 6JD

Do not scale off drawing except for Planning purposes. Check all dimensions on site before work is commenced. All goods materials workmanship to conform with current regulations BSS & COP.

drawn	checked	RIBA stage
CW	CR	MS

©Copyright Deacon and Richardson Ltd.

rev.	date	comment	auth.	chkd.
-	dd.mm.yy	Issue.	-	-

client/job: Louise Pittock, Crown House, Crown Yard, West Sussex BN18 9JW

drawing title: Drawing showing replacement windows EXISTING

scale/sheet size: Varies @ A3

drawing number: 3661.EX.01

revision: -

ARUN DISTRICT COUNCIL AB/61/18/L