





Key to Materials

- ① Fixed Timber casement windows
- ② Vertical sliding Timber Sash window
- ③ Existing tiled roof
- ④ Existing painted brickwork walls

Proposed Elevation 1:50

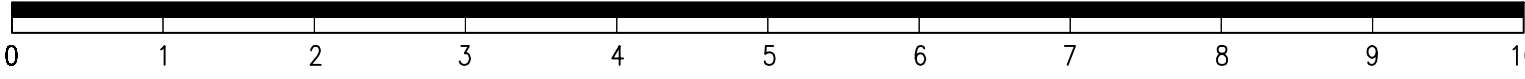


Scale In Metres

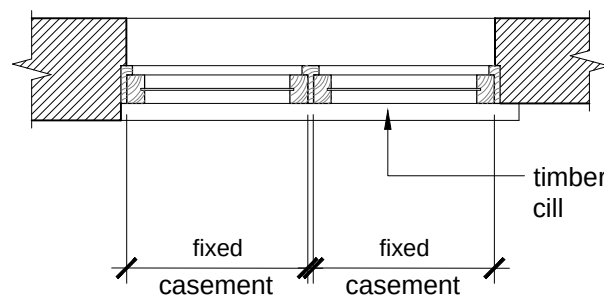


Proposed Small Casement Window Plan 1:20



Scale In Metres

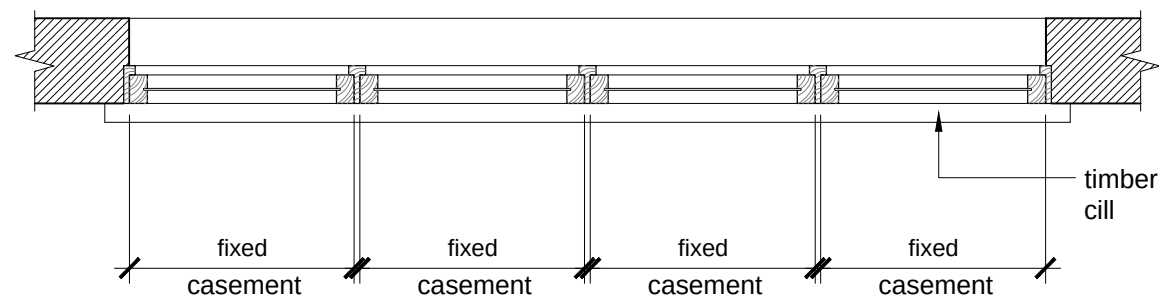

Proposed Large Casement Window Plan 1:20

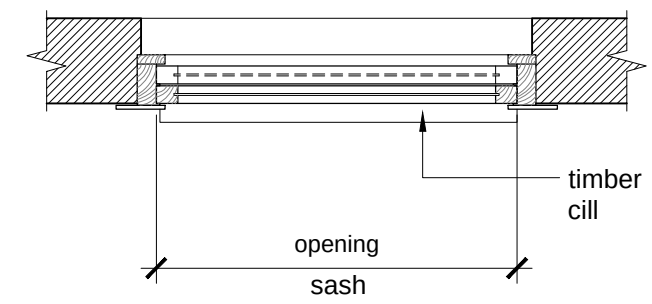

Proposed Sash Window Plan 1:20

DEACON + RICHARDSON
ARCHITECTS
email: design@drtd.co.uk 253 Ditchling Road Brighton BN1 6JD
web: www.drtd.co.uk
tel: 01273 888080
Do not scale off drawing except for Planning purposes. Check all dimensions on site before work is commenced. All goods materials workmanship to conform with current regulations BSS & COP.

drawn JB checked CR RIBA stage D
© Copyright Deacon and Richardson Ltd.
client/job Ms Louise Pittock Crown House, Crown Yard Arundel, BN18 9JW

A	18.07.18	Added glazing beads to the casement windows as bubbled.	CW	JB
-	25.05.18	Client Issue.	-	-
rev.	date	comment	auth.	chkd.

drawing title
Proposed Elevation and Plan Details PLANNING

scale/sheet size
Varies @ A3
drawing number
3661.PL.01
revision
A