

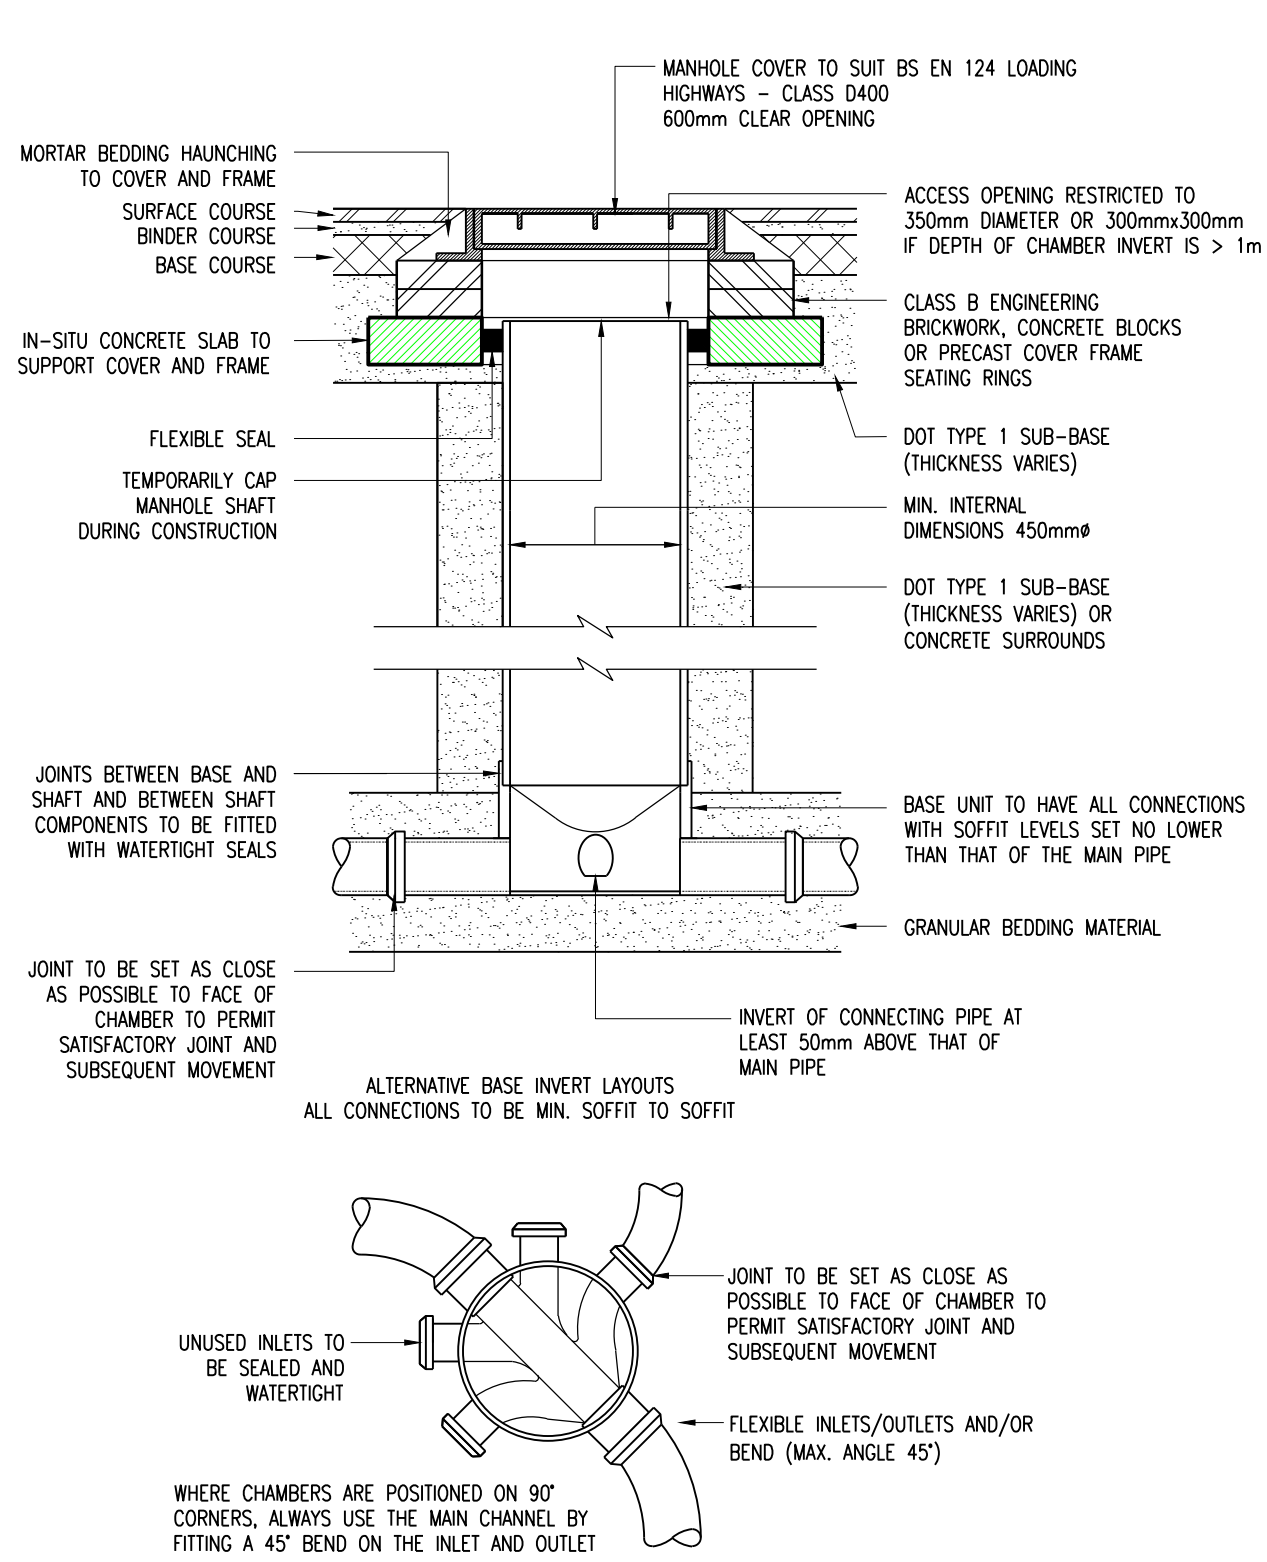
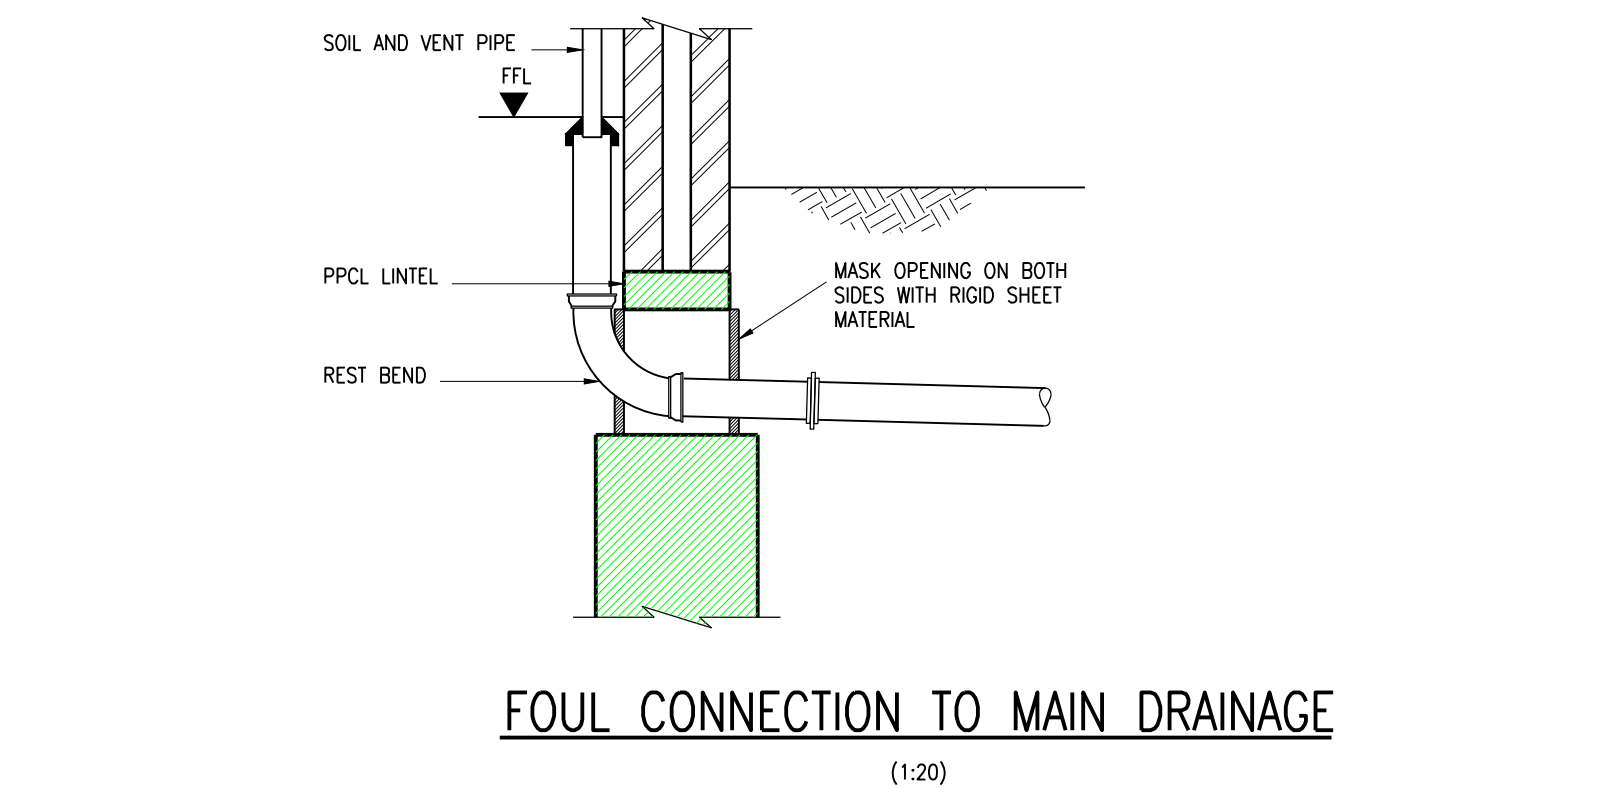
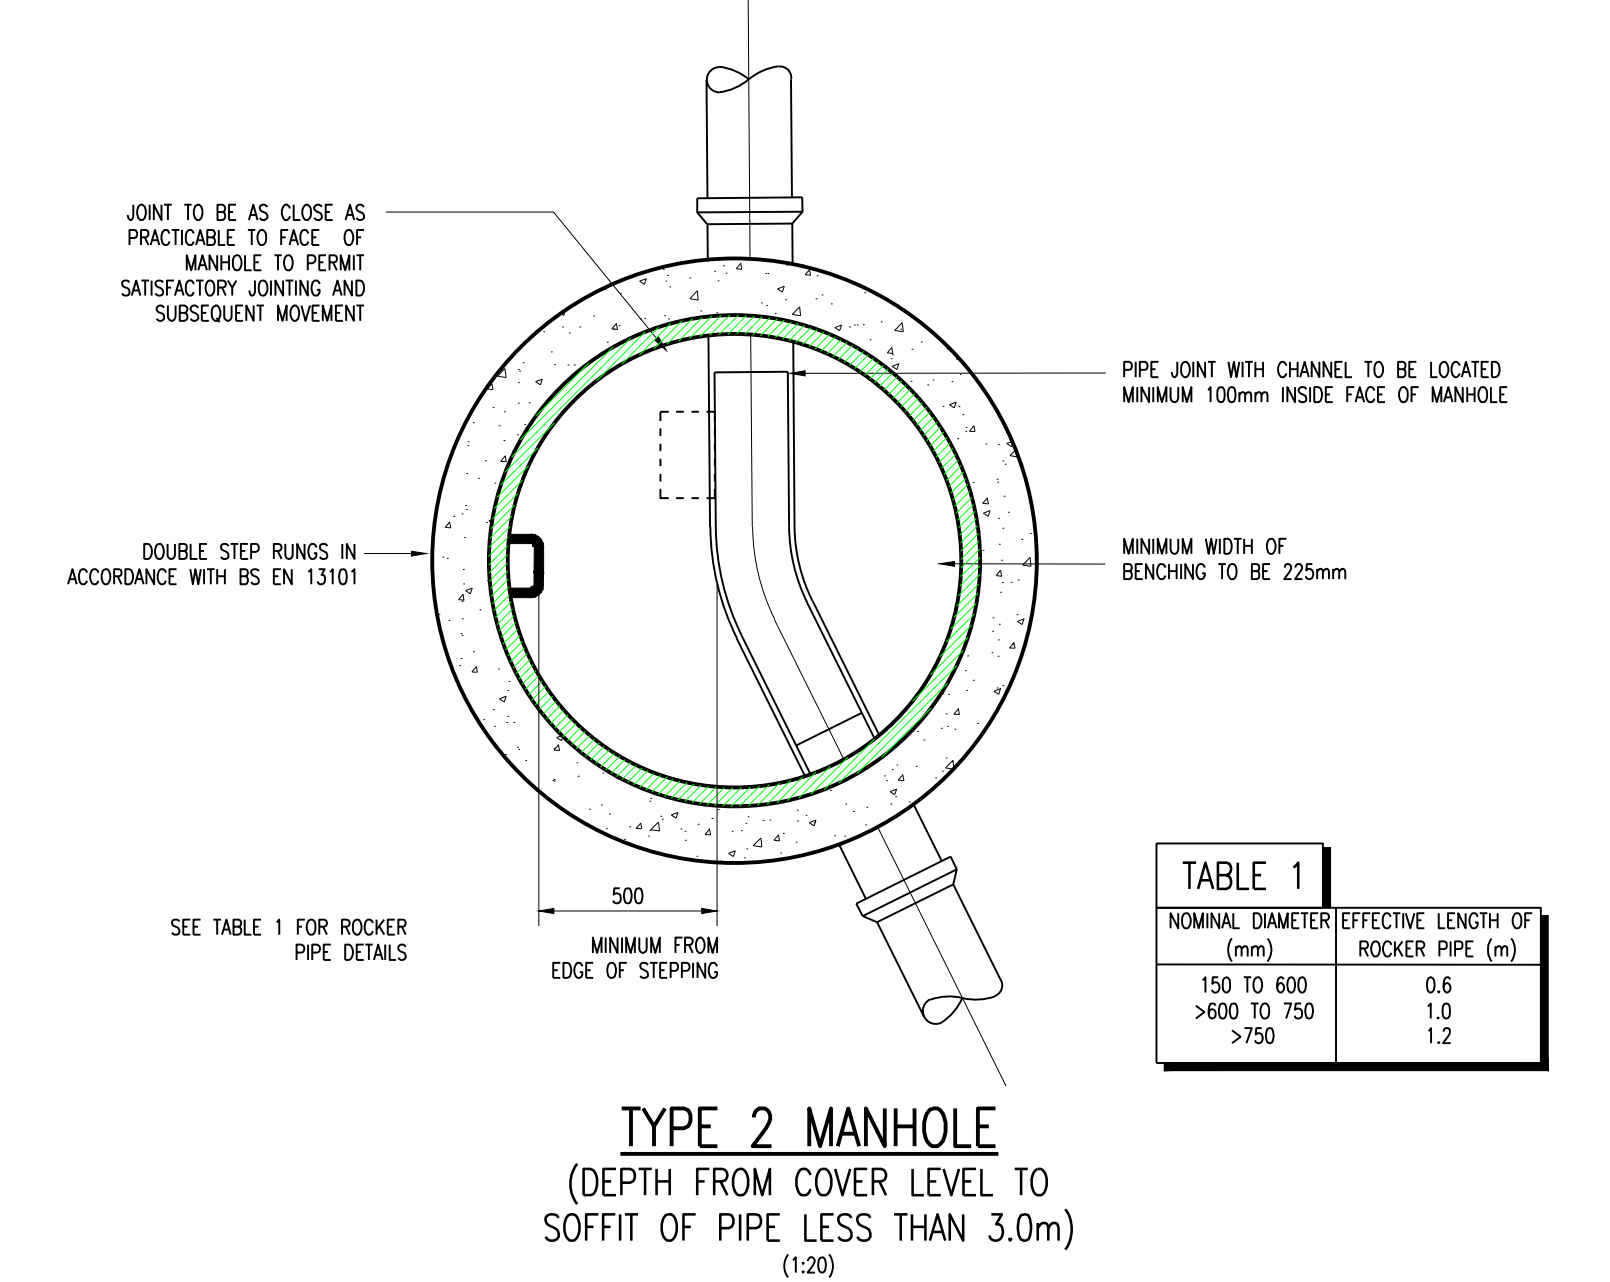
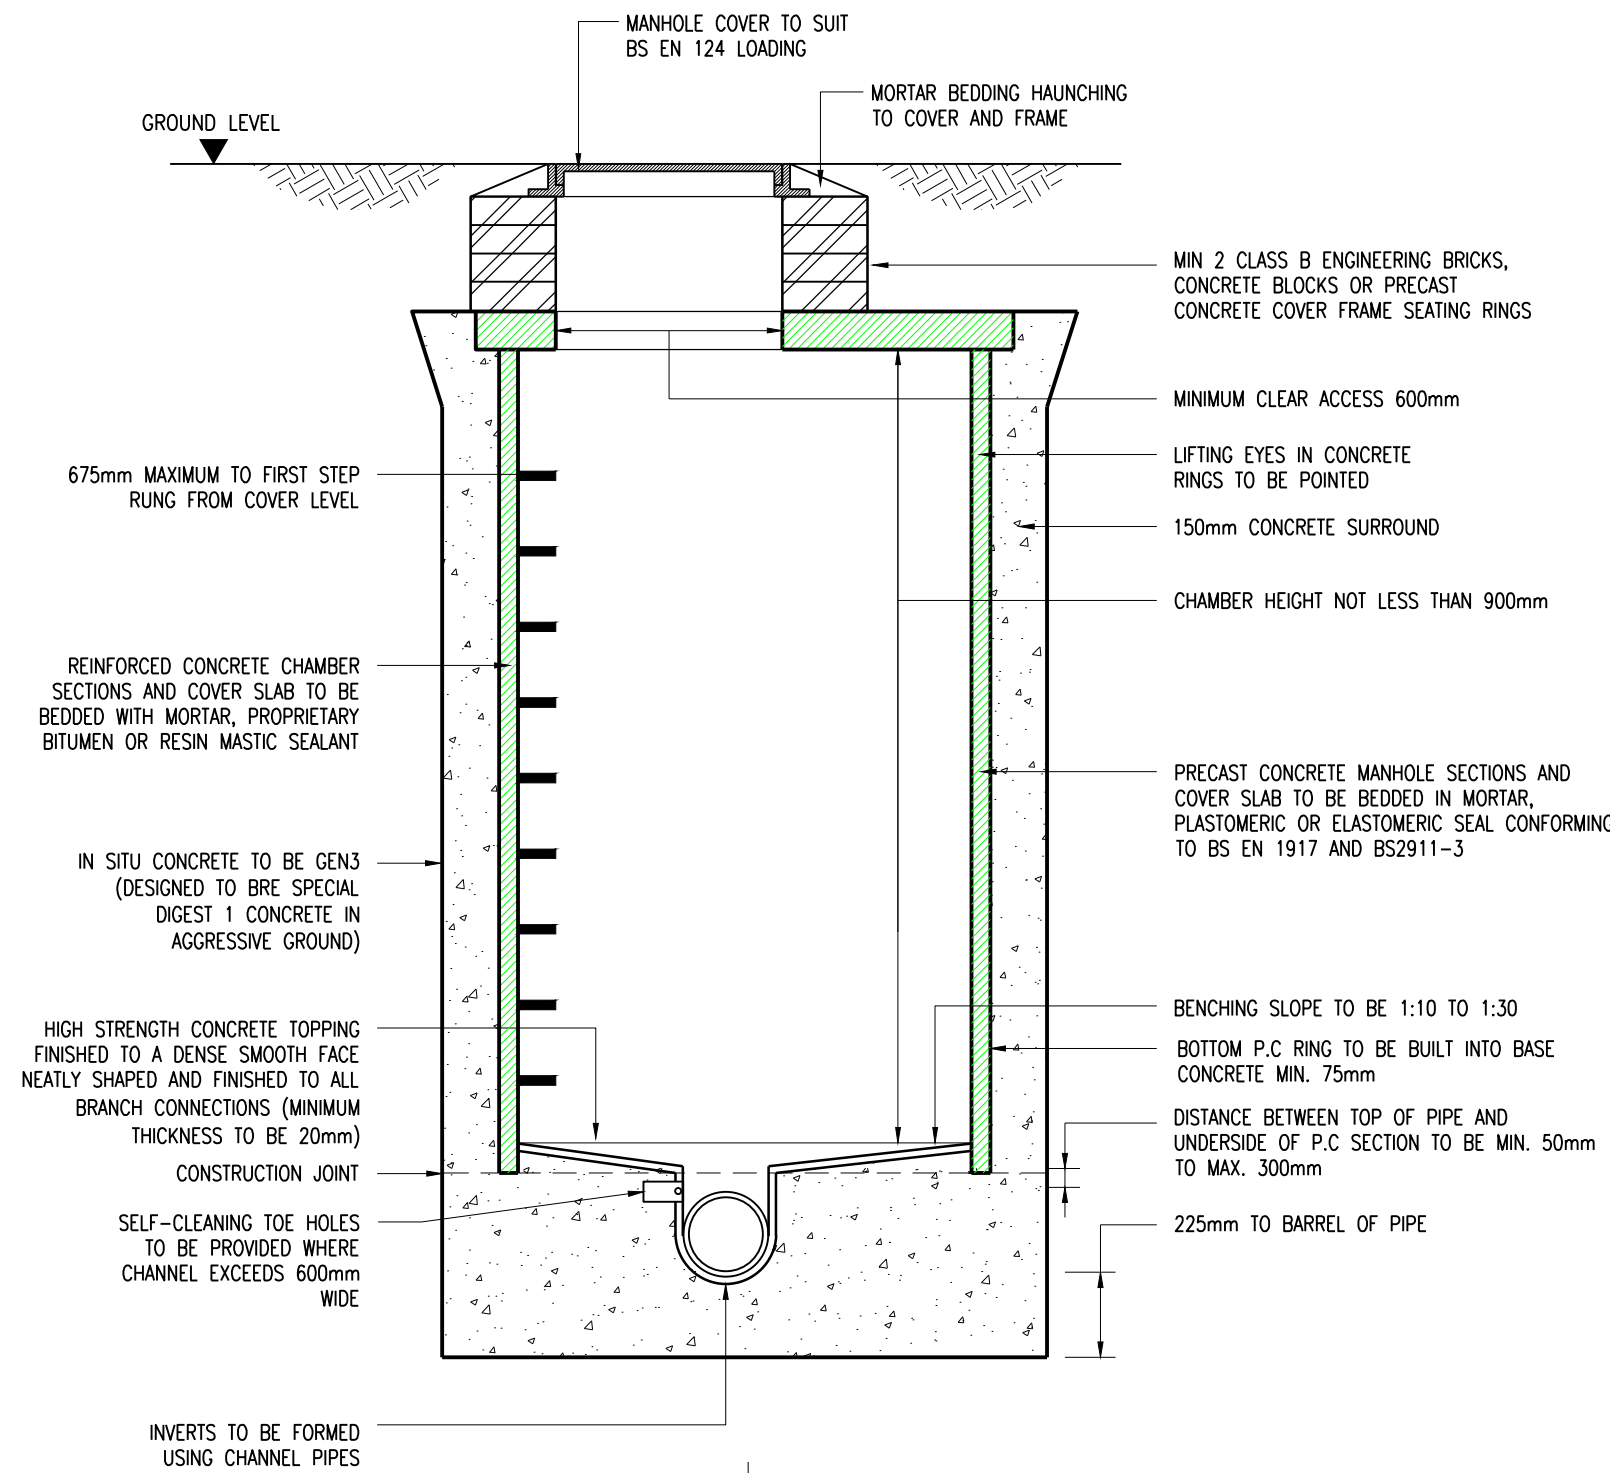
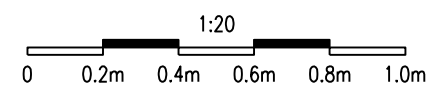
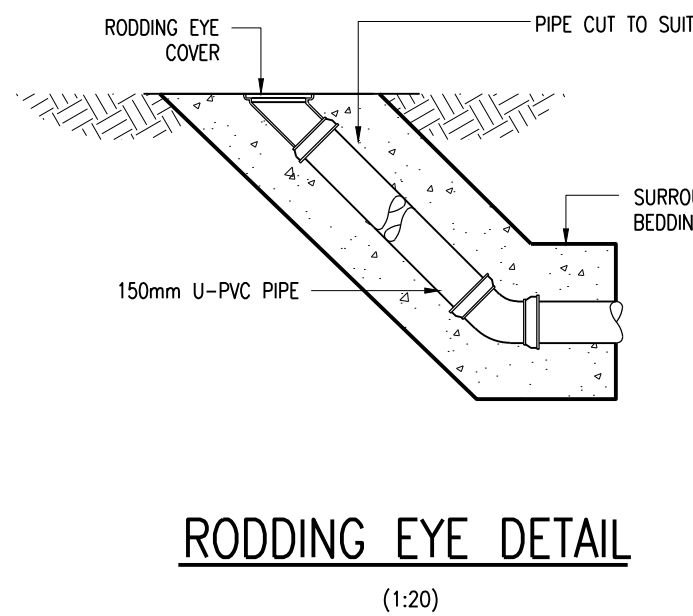
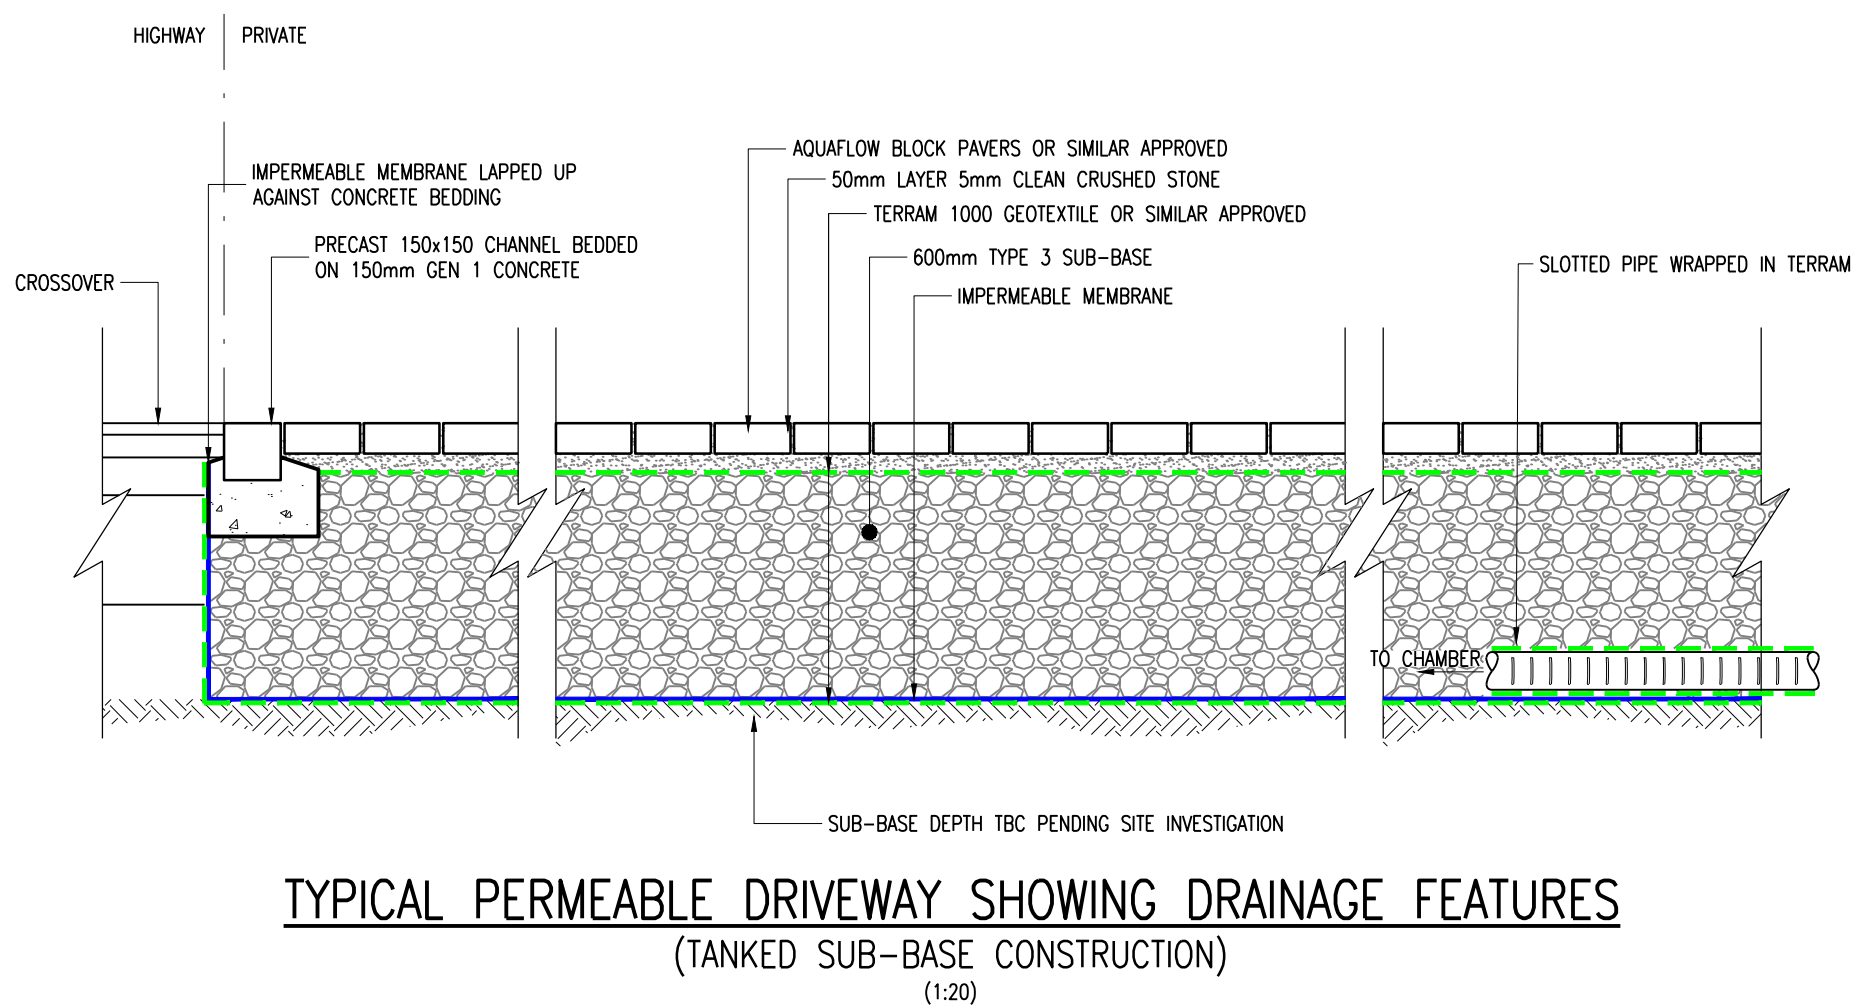
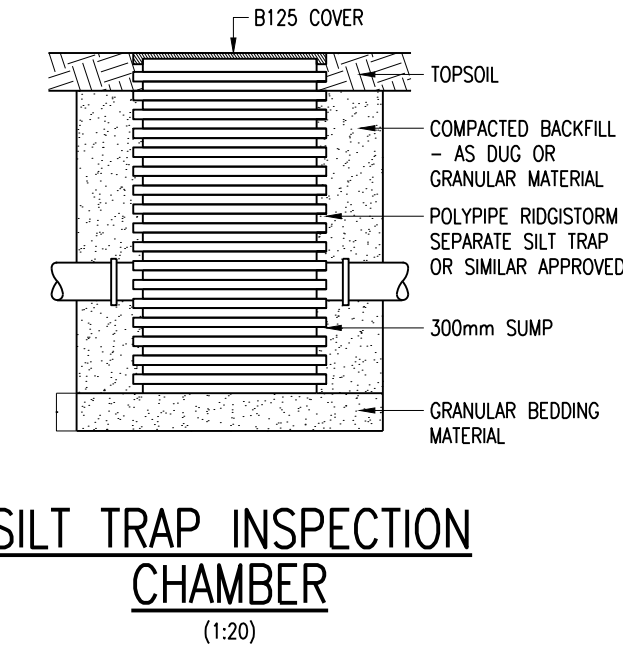


1. GENERAL
- (i) This drawing is not to be scaled, work to figured dimensions only, confirmed on site.
- (ii) This drawing is to be read in conjunction with all relevant architectural drawings, detailed specifications where applicable and all associated drawings in this series.
- (iii) Any discrepancy on this drawing is to be reported immediately to the partnership for clarification.
- (iv) The contractor is responsible for all temporary works and for the stability of the works in progress.

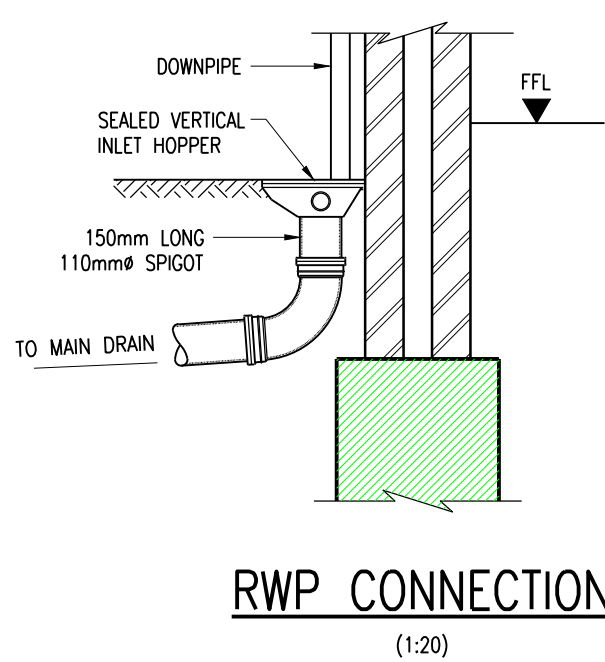

TYPE 3 ACCESS CHAMBER - FLEXIBLE MATERIAL
(SUBJECT TO VEHICLE LOADING,
MAX. DEPTH 3m, NON-ENTRY)
(1:20)

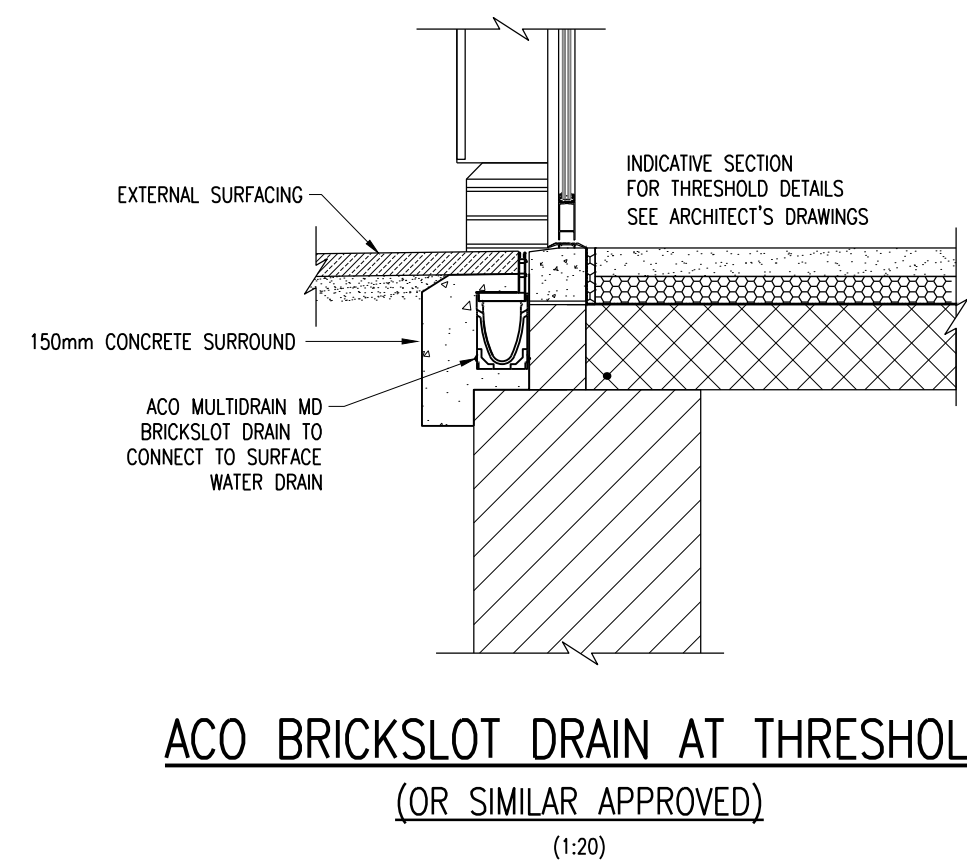

FIRST ISSUE	MB	TBB	24.02.20	P1
Description	By Approval Date Rev.			
PRELIMINARY DRAWING				
NOT FOR CONSTRUCTION				
Title				
DRAINAGE DETAILS				
Project				
74-76 CANADA ROAD, ARUNDEL				
Client				
BARRATT HOMES				
HOP House, 41 Church Road Hove, East Sussex BN3 2BE www.hop.uk.com ask@hop.uk.com +44 (0)1273 223900				
Drawing No.				
15718-HOP-ZZ-XX-DR-C-10005				
Status				
S0				
Rev.				
P1				