
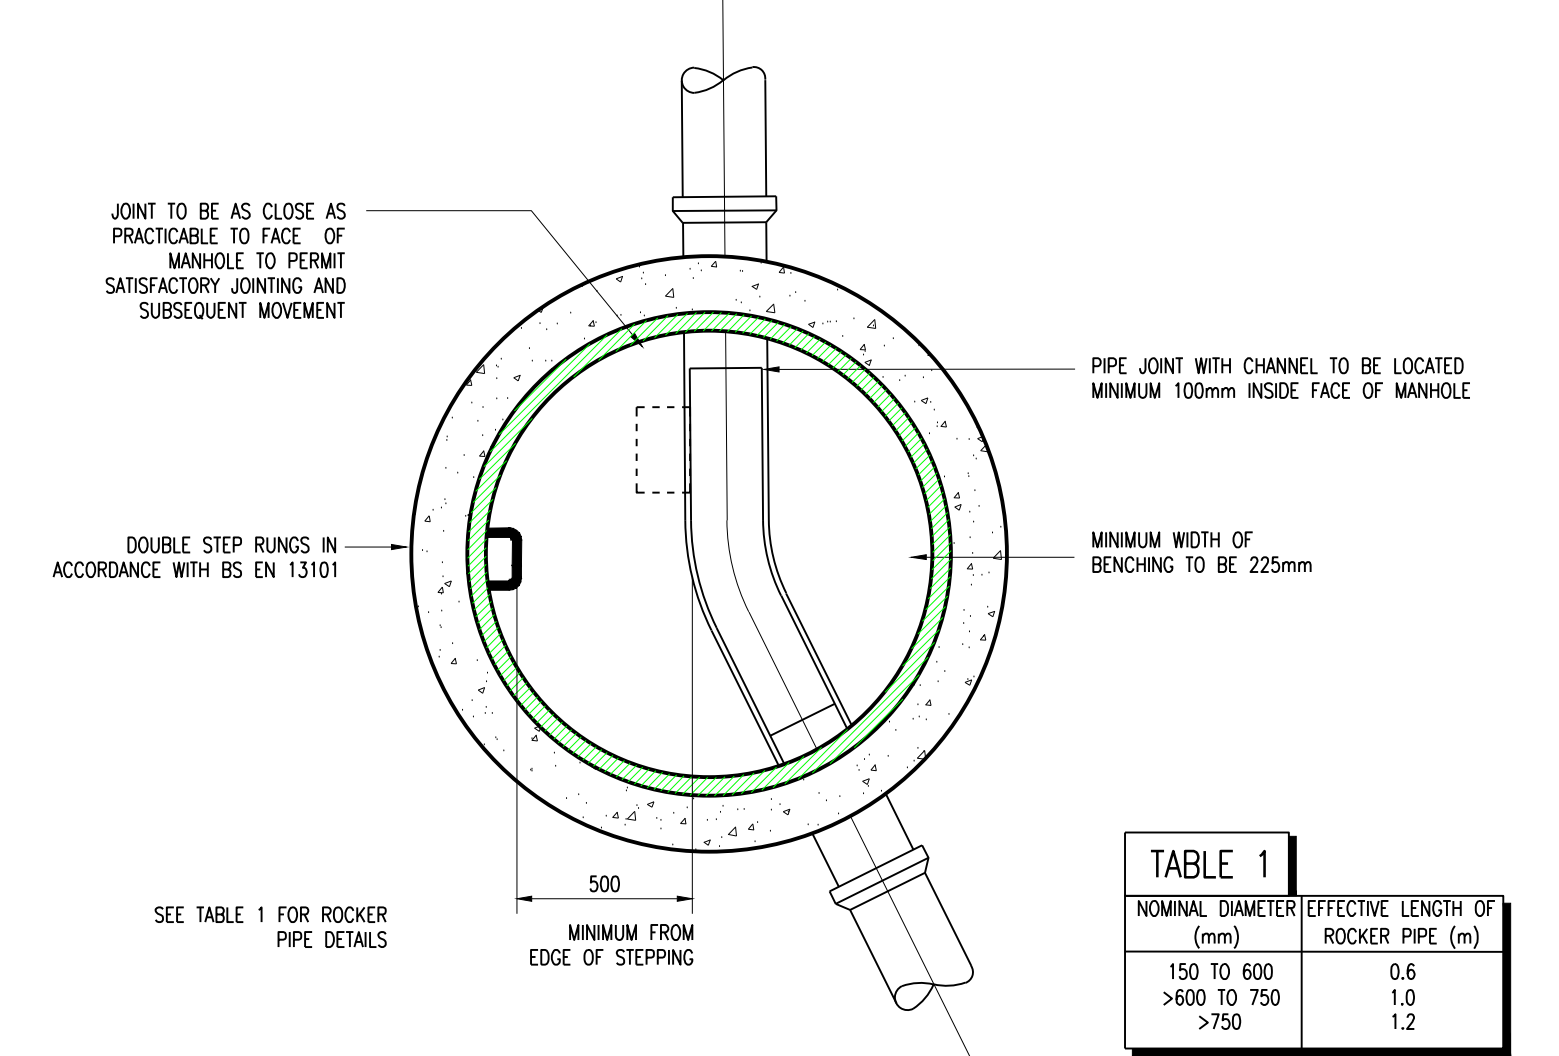



1. GENERAL

- (i) This drawing is not to be scaled, work to figured dimensions only, confirmed on site.
- (ii) This drawing is to be read in conjunction with all relevant architectural drawings, detailed specifications where applicable and all associated drawings in this series.
- (iii) Any discrepancy on this drawing is to be reported immediately to the partnership for clarification.
- (iv) The contractor is responsible for all temporary works and for the stability of the works in progress.

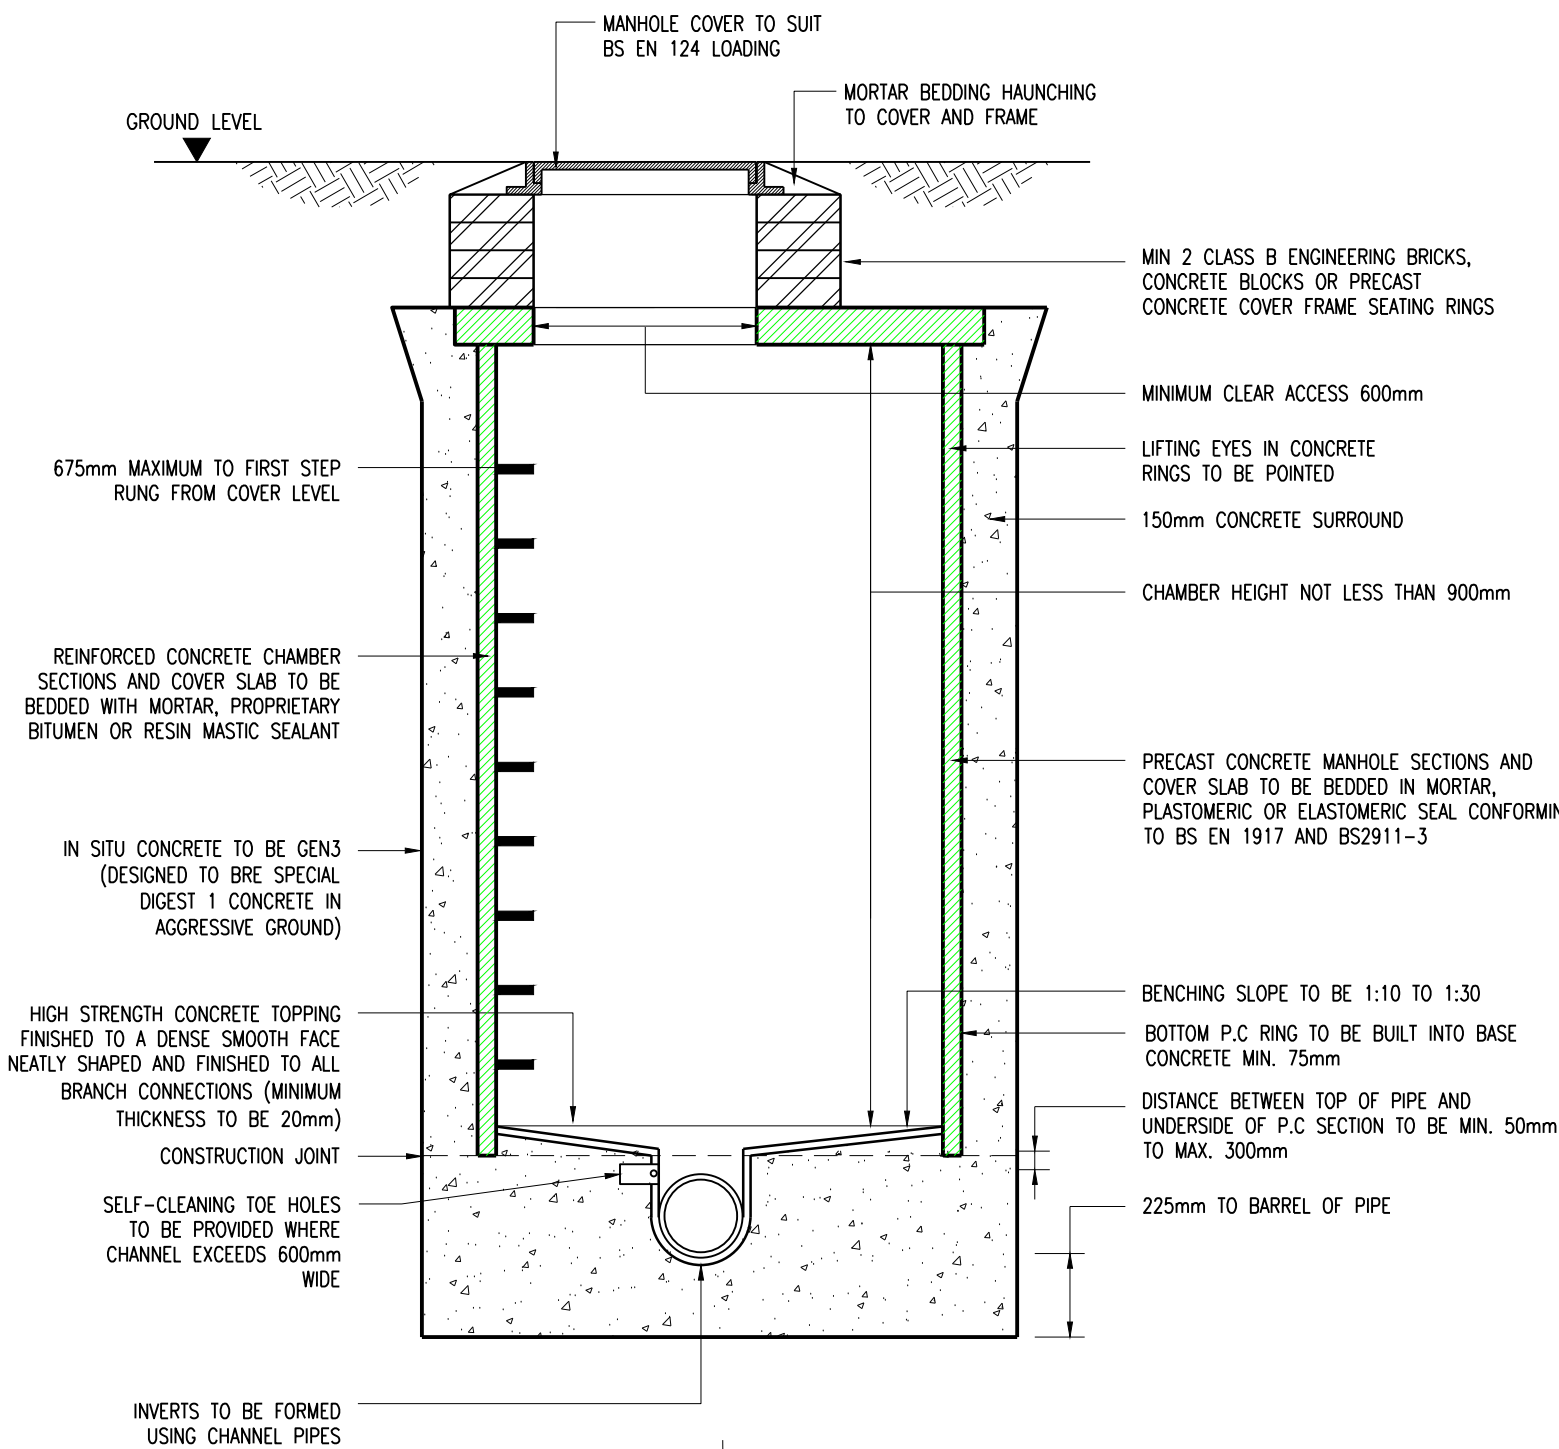


TYPE 2 MANHOLE
(DEPTH FROM COVER LEVEL TO SOFFIT OF PIPE LESS THAN 3.0m)
(1:20)


TABLE 1		
NOMINAL DIAMETER (mm)	EFFECTIVE LENGTH OF ROCKER PIPE (m)	
150 TO 600	0.6	
>600 TO 750	1.0	
>750	1.2	

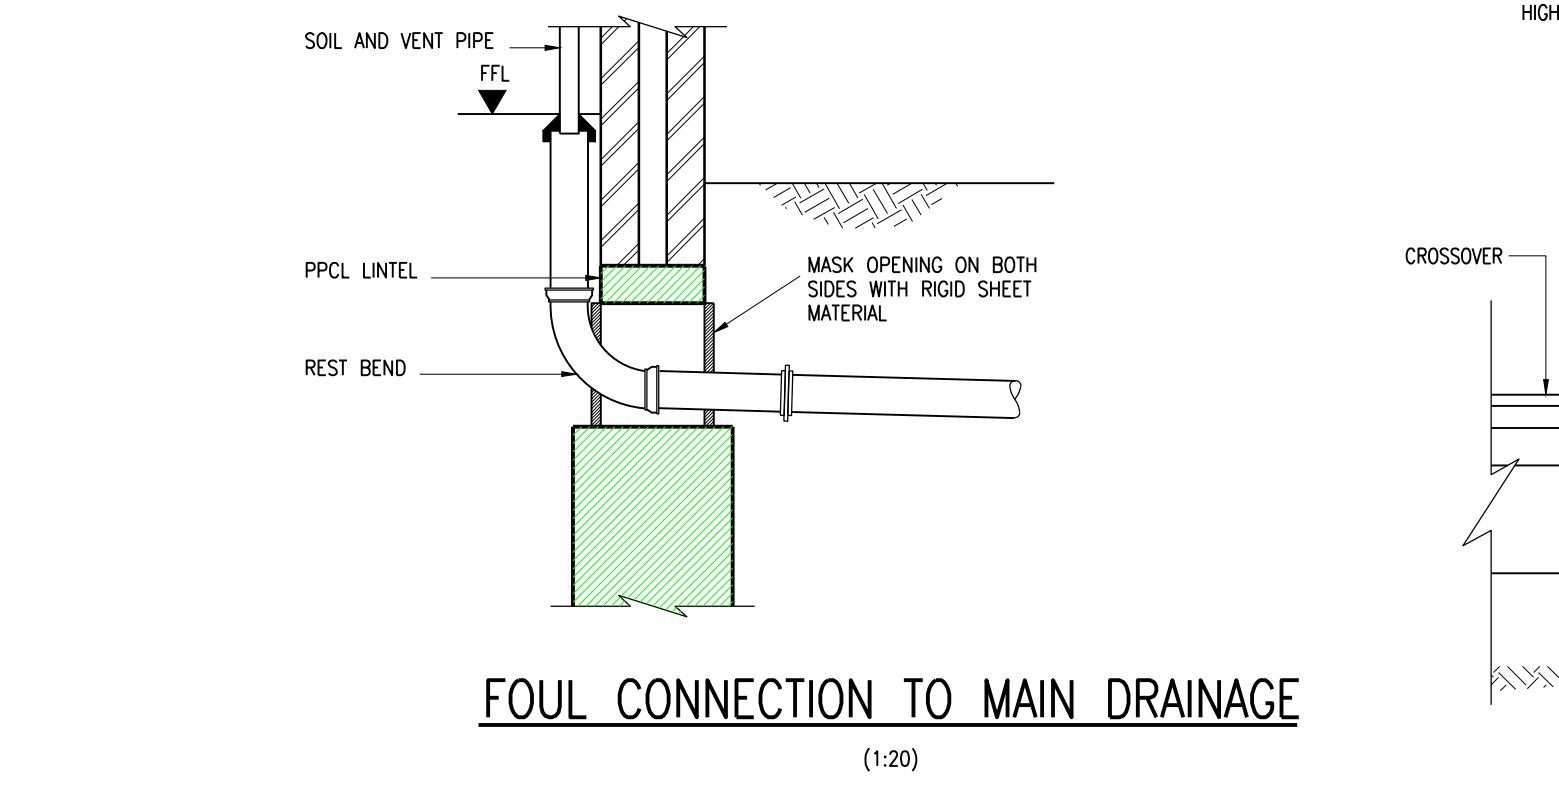


FOUL CONNECTION TO MAIN DRAINAGE
(1:20)

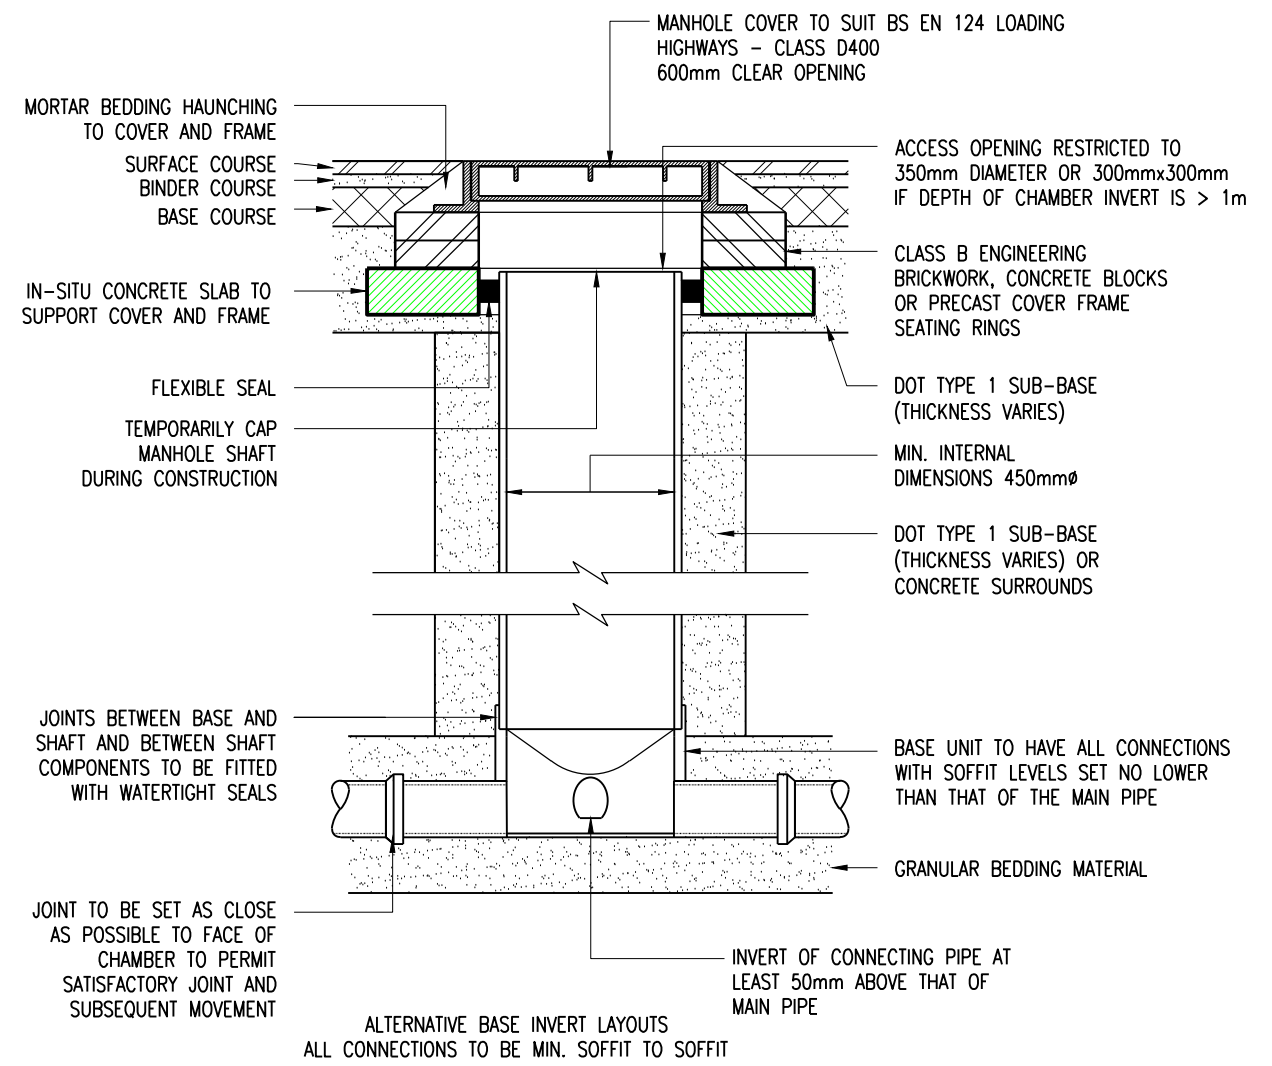


TYPE 3 ACCESS CHAMBER - FLEXIBLE MATERIAL
(SUBJECT TO VEHICLE LOADING, MAX. DEPTH 3m, NON-ENTRY)
(1:20)

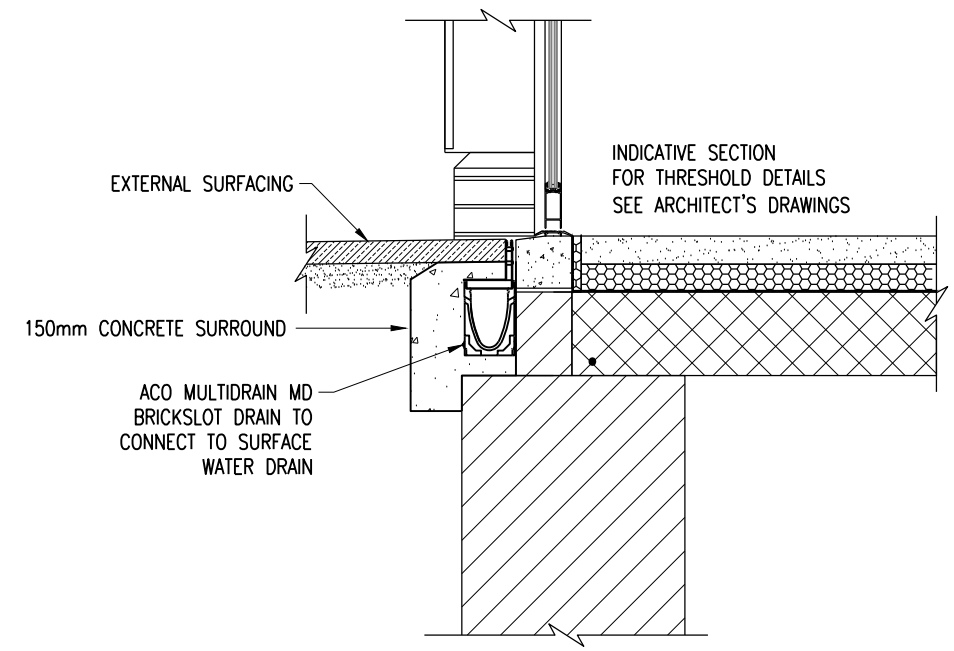


ACO BRICKSLOT DRAIN AT THRESHOLD
(OR SIMILAR APPROVED)
(1:20)

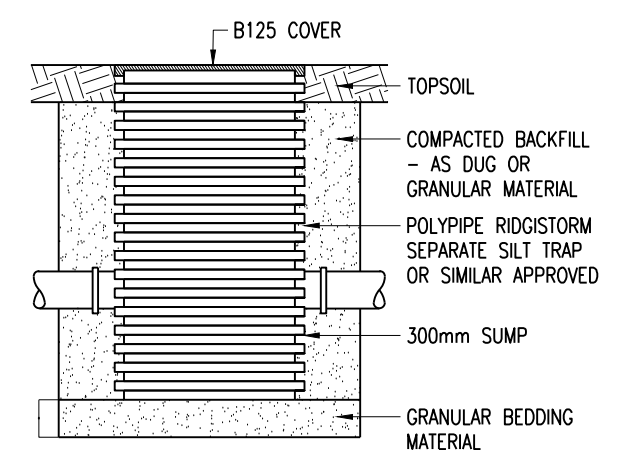




SILT TRAP INSPECTION CHAMBER
(1:20)

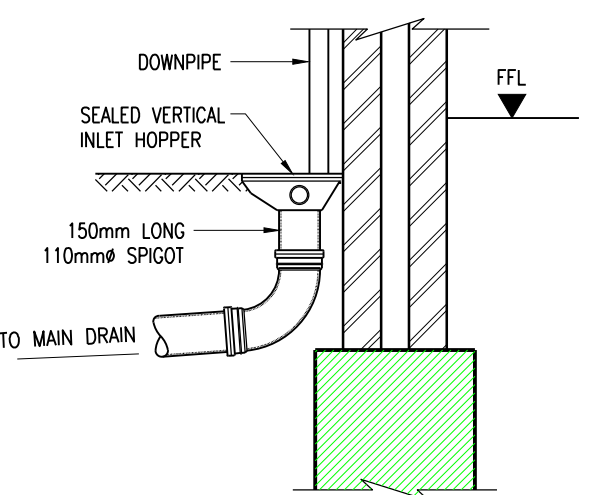


RWP CONNECTION
(1:20)

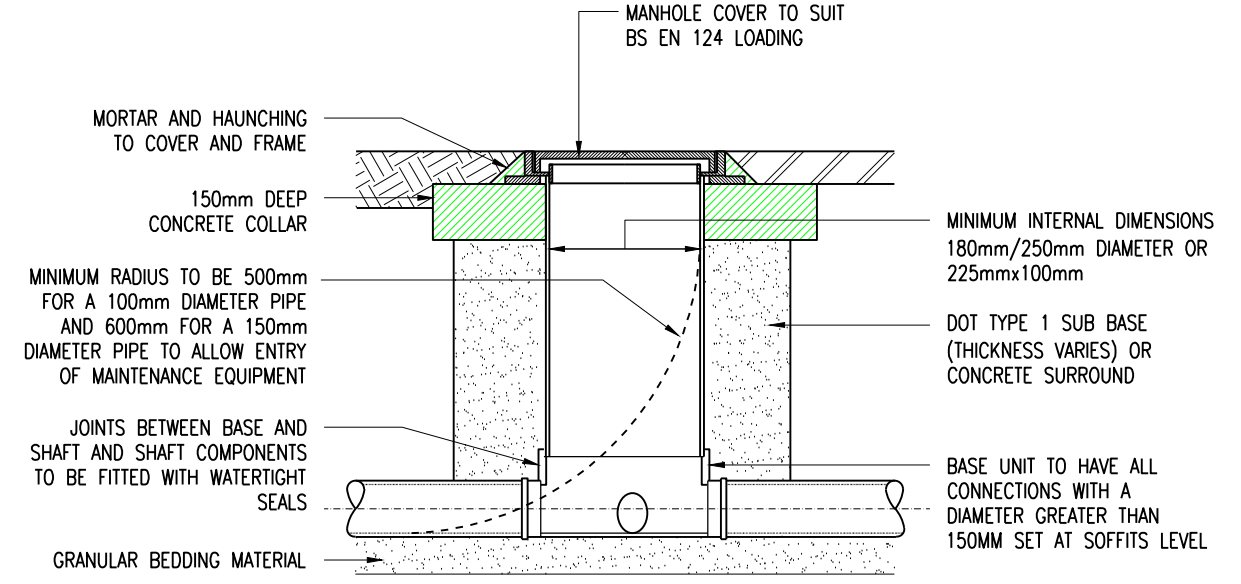


TYPE 4 ACCESS CHAMBER - FLEXIBLE MATERIAL SURFACED AREA
(SUBJECT TO LIGHT TRAFFIC LOADS, MAX. DEPTH 2m, NON-ENTRY)
(1:20)

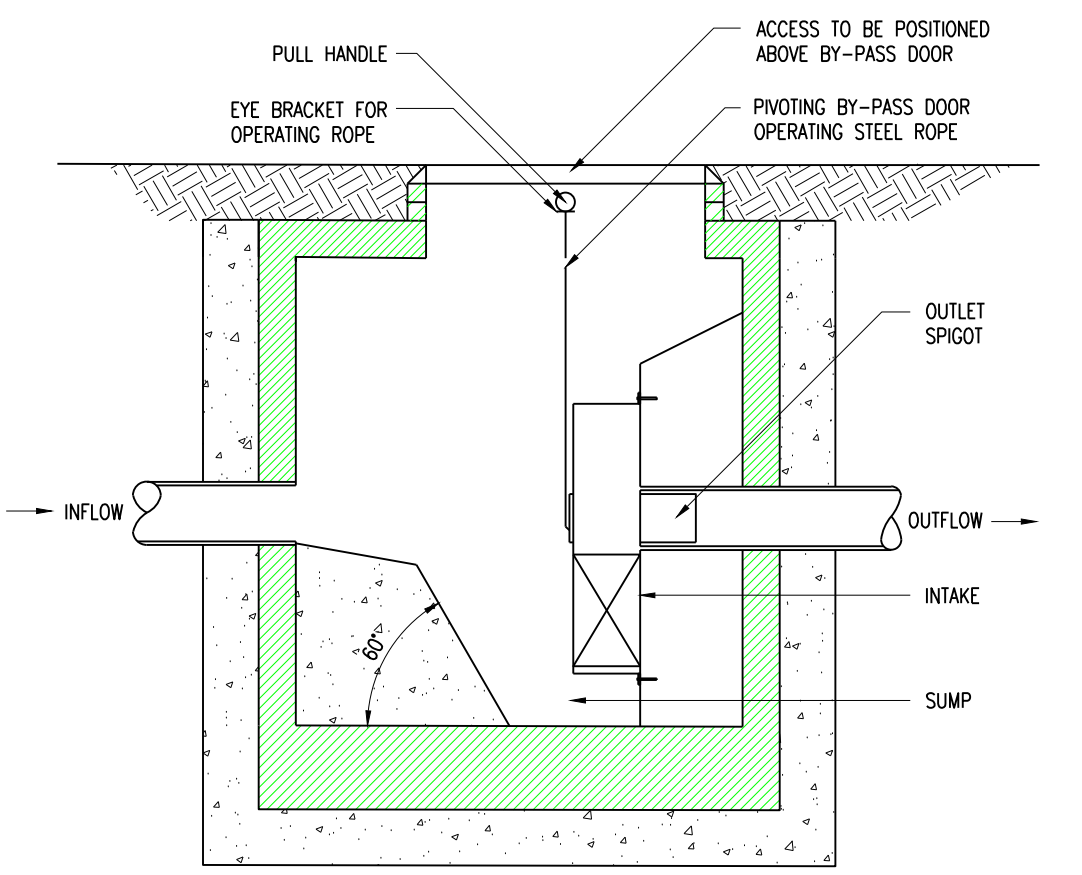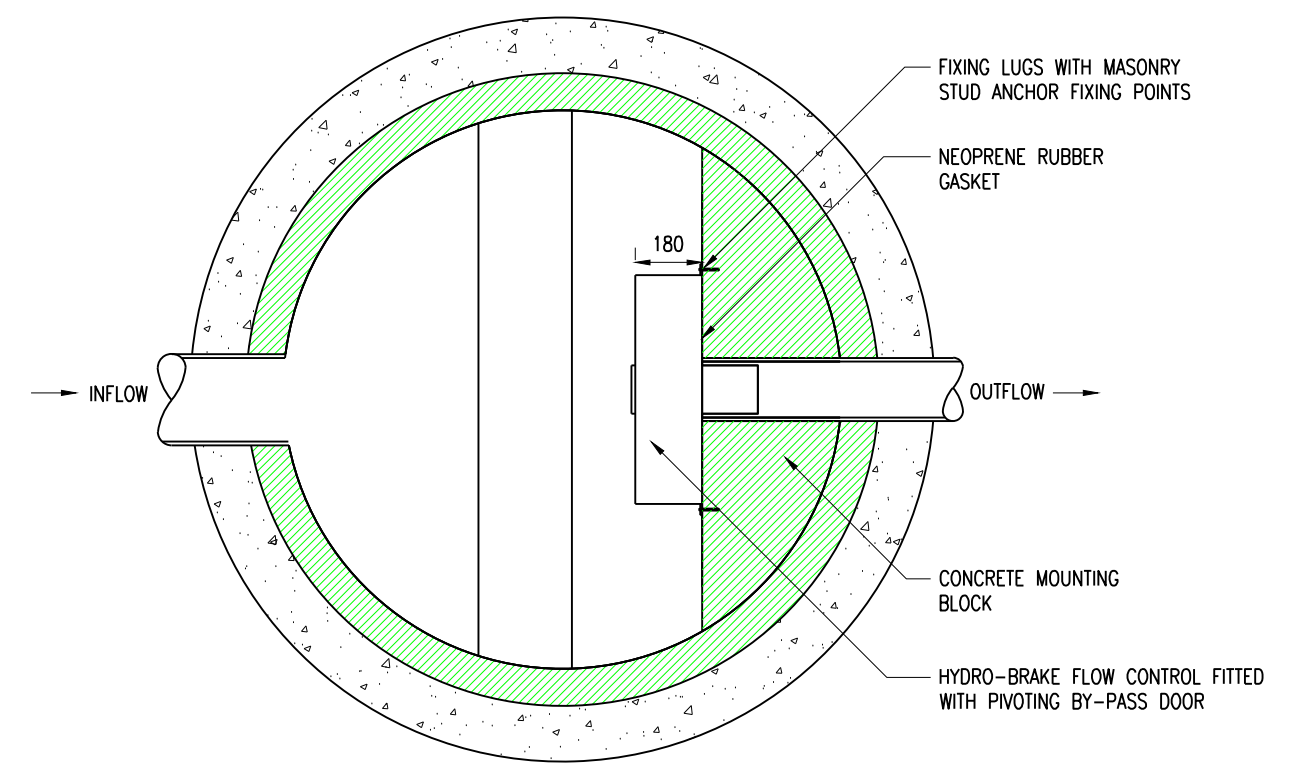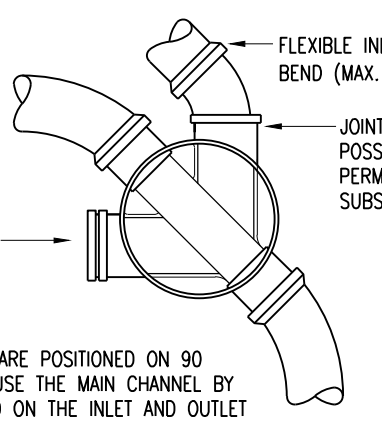


HYDROBRAKE MANHOLE
(REFER TO FLOW CONTROL MANUFACTURER'S DETAILS FOR INTERNAL MANHOLE ARRANGEMENT)
(1:20)

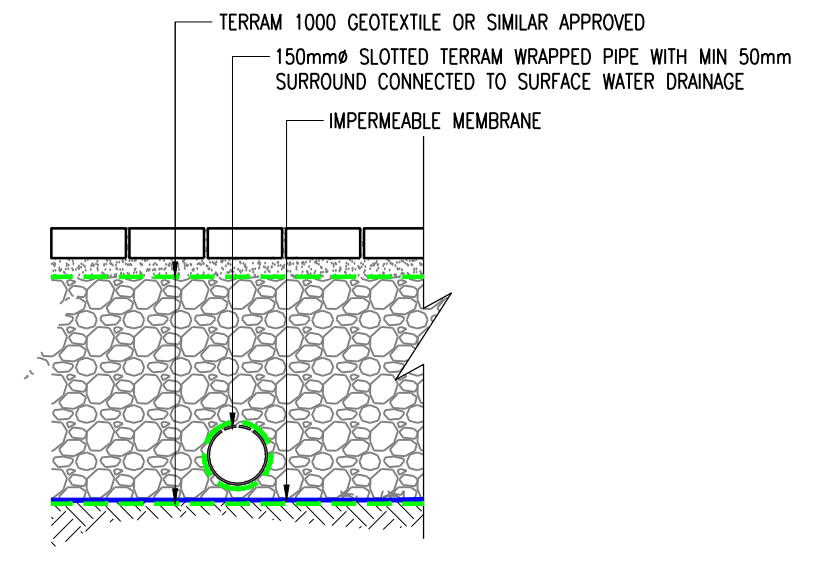


PERFORATED PIPE WITHIN PERMEABLE SURFACING DETAIL
(1:20)

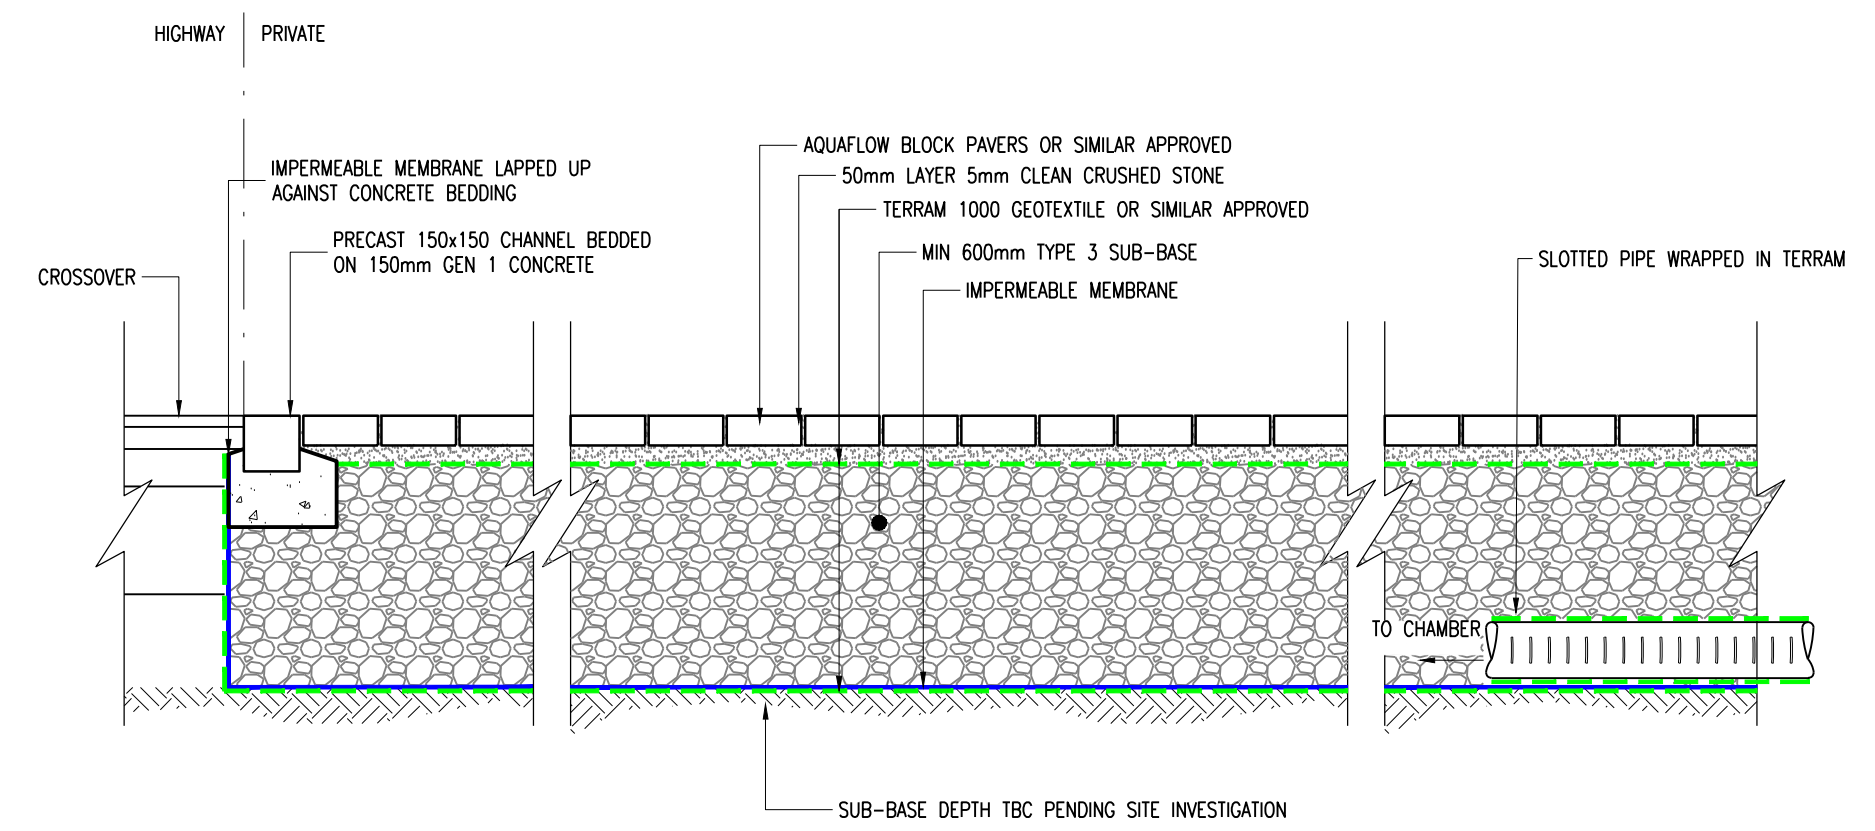

TYPICAL PERMEABLE DRIVEWAY SHOWING DRAINAGE FEATURES
(TANKED SUB-BASE CONSTRUCTION)
(1:20)

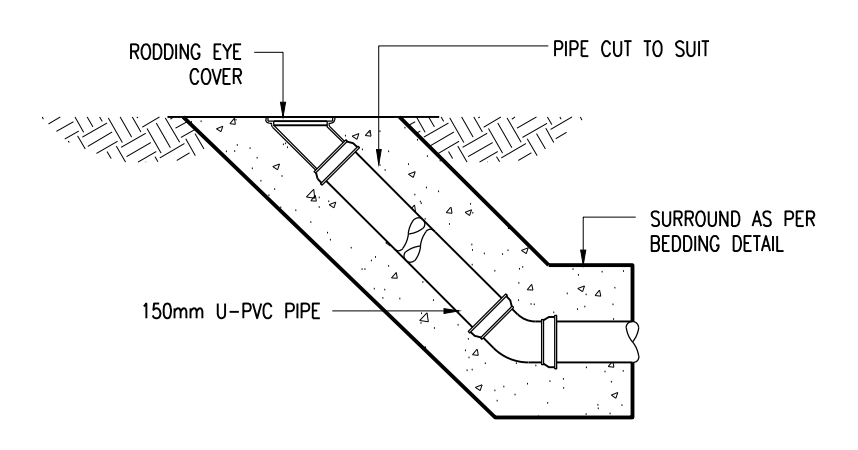

RODDING EYE DETAIL
(1:20)

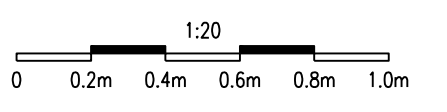

HYDROBRAKE AND PERFORATED PIPE DETAIL ADDED		TRB MB	22.07.20	P2
FIRST ISSUE		MB TRB	24.02.20	P1
Description		By	Apv'd	Date
PRELIMINARY DRAWING				
NOT FOR CONSTRUCTION				
Title				
Project				
74-76 CANADA ROAD, ARUNDEL				
Client				
LYNNETTE ST-QUINTIN				
HOP				
CONSULTING CIVIL AND STRUCTURAL ENGINEERS				
HOP House, 41 Church Road Hove, East Sussex BN3 2BE www.hop.uk.com ask@hop.uk.com +44 (0)1273 223900				
Drawing No.		Status		
15718-HOP-ZZ-XX-DR-C-10005		S0		
		P2		