


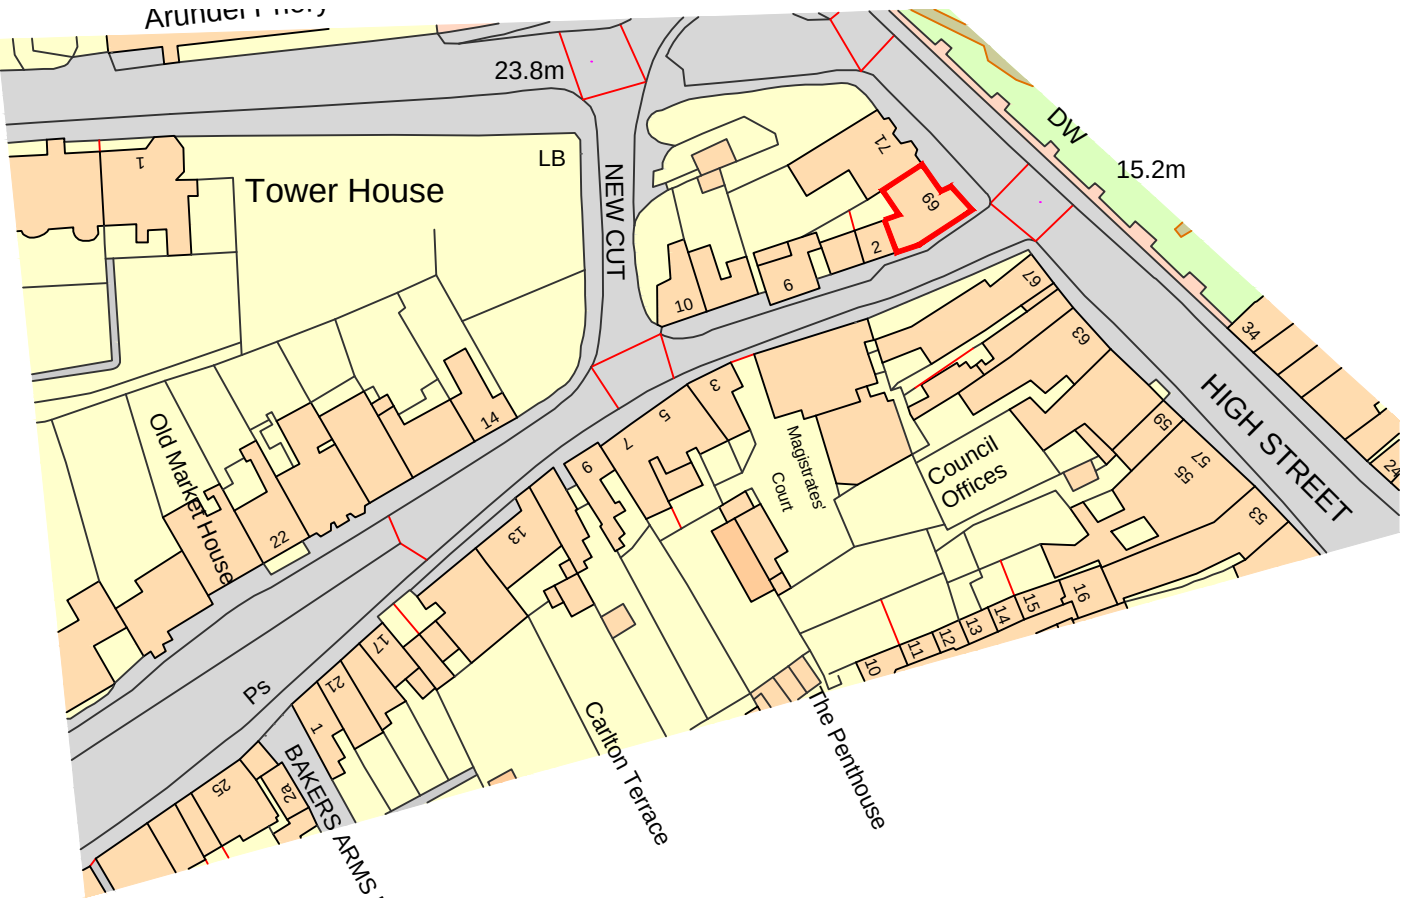

Client's Name  
**Client Name**

Job Title  
**69 High St, Arundel**

Drawing Title  
**Site Location Plan**

Scale  
**1:100 @ A4**

metres 1 2 3 4

Drawn  
**DP**

Checked  
**CB**

Date  
**14.06.13**

Job No  
**P1094**

Drawing No  
**01**

Status

**PRELIMINARY**

| Rev | Date | Revision Details | Dr | Ch |
|-----|------|------------------|----|----|
|     |      |                  |    |    |



**London:** Unit 1 West Coate House 3 Coate Street  
London E2 9AG  
T 020 7729 5505 E london@ecearchitecture.com

**Sussex:** Brooklyn Chambers 11 Goring Road  
Worthing West Sussex BN12 4AP  
T 01903 248777 E sussex@ecearchitecture.com

www.ecearchitecture.com

**ECE Architecture**