



Planning and Development Services
Arun District Council
Arun Civic Centre
Maltravers Road
Littlehampton
West Sussex
BN17 5LF

Developer Services
Southern Water
Southern House
Sparrowgrove
Otterbourne
Hampshire
SO21 2SW

Tel: 0330 303 0119

Email: developerservices@southernwater.co.uk

Your Ref

AB/65/15/DOC

Our Ref

PLAN-009857

Date

26/05/2015

Dear Sir

Proposal: Application for approval of matters reserved by condition imposed under AB/104/13/ relating to conditions 11, 13, 14, 15 & 16 for Construction Management Plan, surface water drainage, SUDS System, site contamination & verification report demonstrating completion of works.
Site: Brewery Hill, Arundel BN18 9DQ.
AB/65/15/DOC

Thank you for your letter of 18/05/2015.


Southern Water have no comments to make in respect of the above condition application submitted by the applicant.

No surface water flows should be discharged to the public foul sewer.

Yours sincerely


Developer Services

SOUTHERN WATER

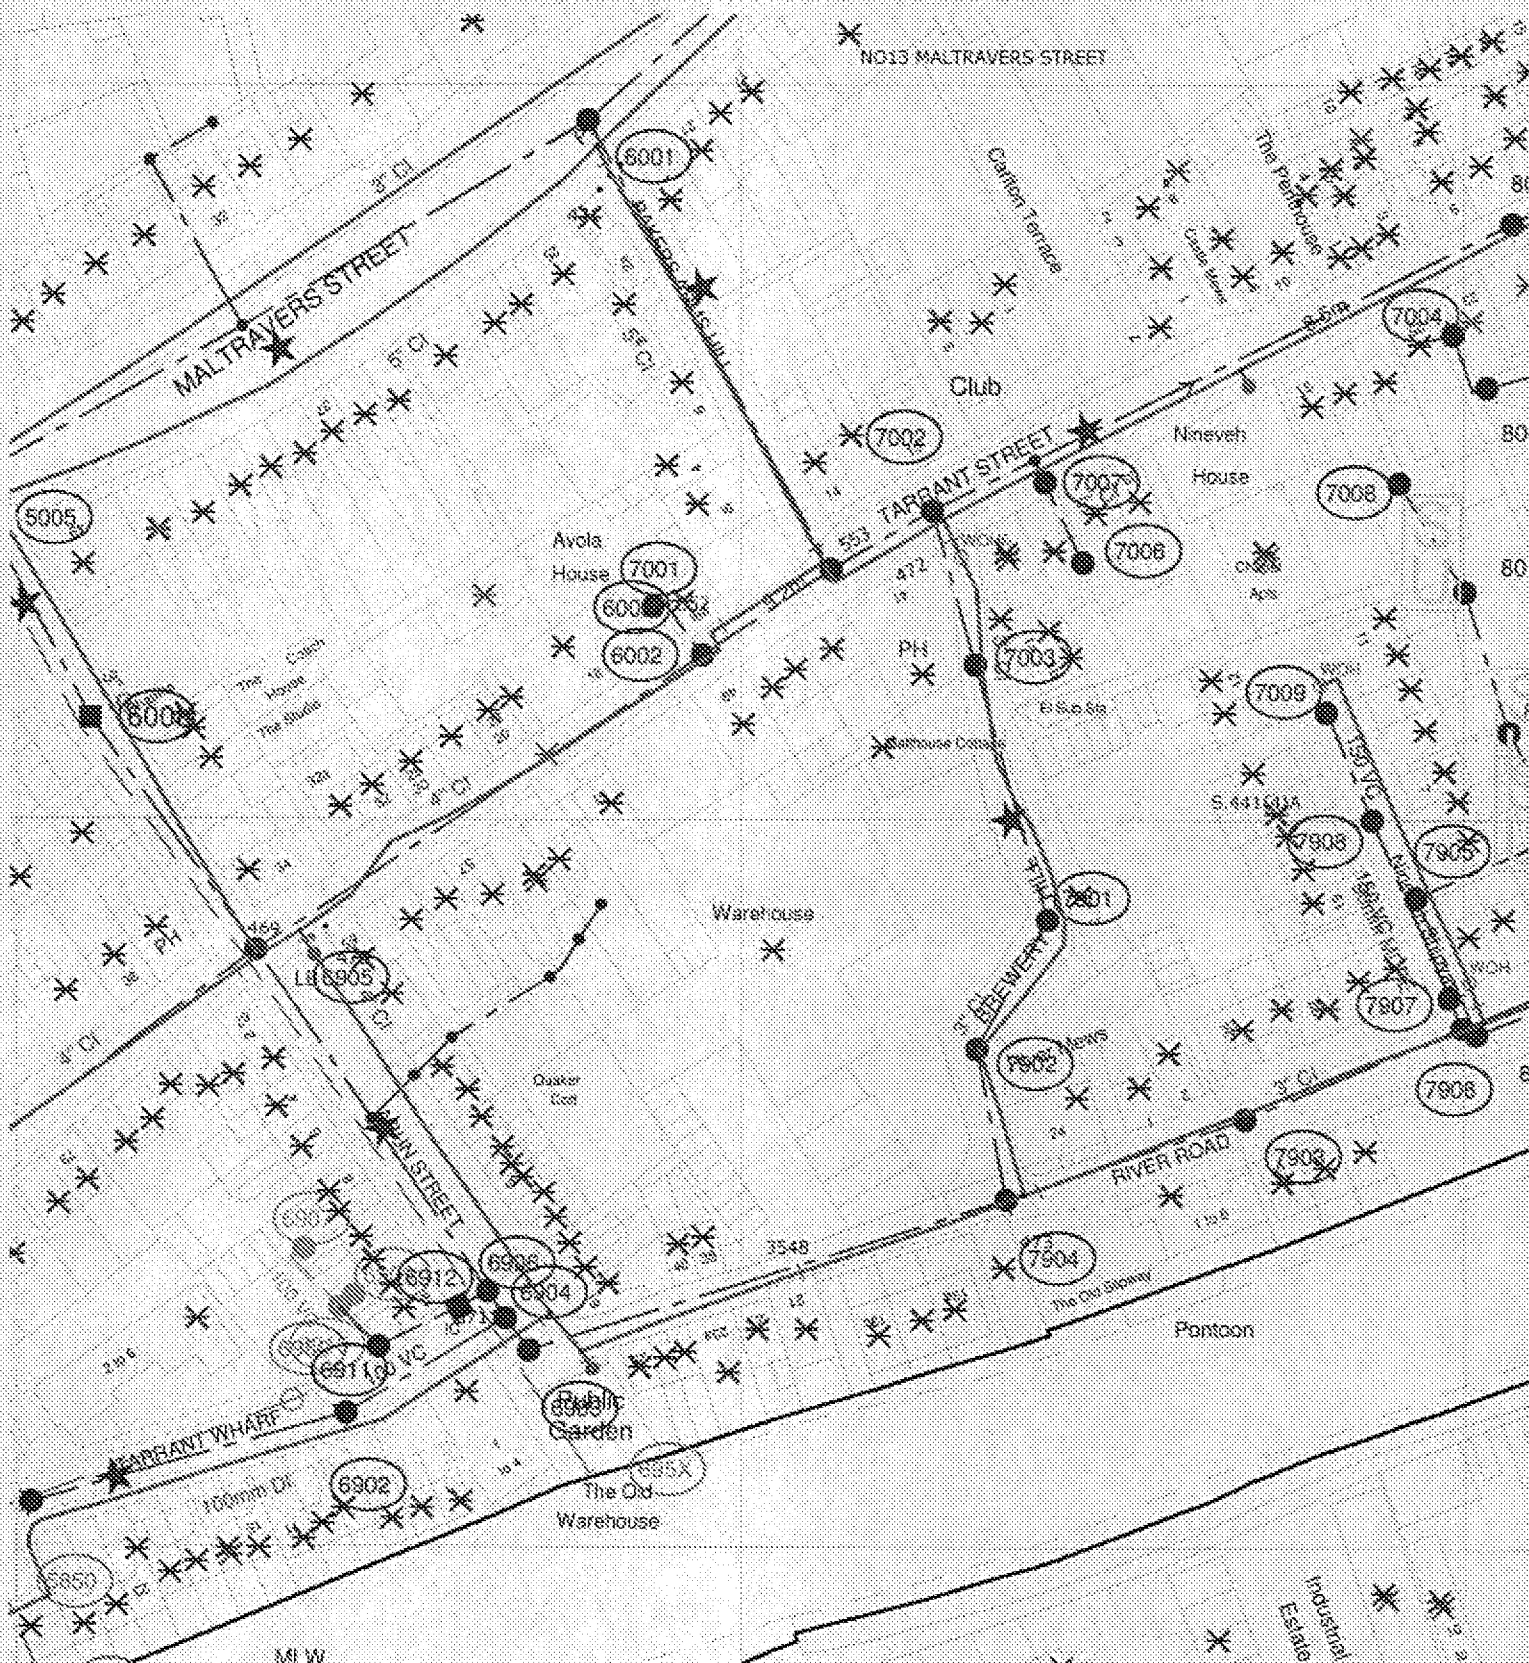

The position of pipes shown on this plan are believed to be correct, but Southern Water Services Ltd accept no responsibility in the event of inaccuracy. The actual position should be determined on site.

Based upon Ordnance Survey Digital Data with the permission of the copyright of B.M.S.O. Crown Copyright Reserved Licence No. W11 288380

O.S. REF: TQ0108NE

Scale: 1:1000

Screen Print

WARNING: RAC pipes are constructed of Banded Asbestos Cement

WARNING: Unknown (UNK) materials may include Banded Asbestos Cement

Southern Water

Printed By: Ponnany

Date: 19-11-2013

Southern Water MapGuide Browser

Requested By: