




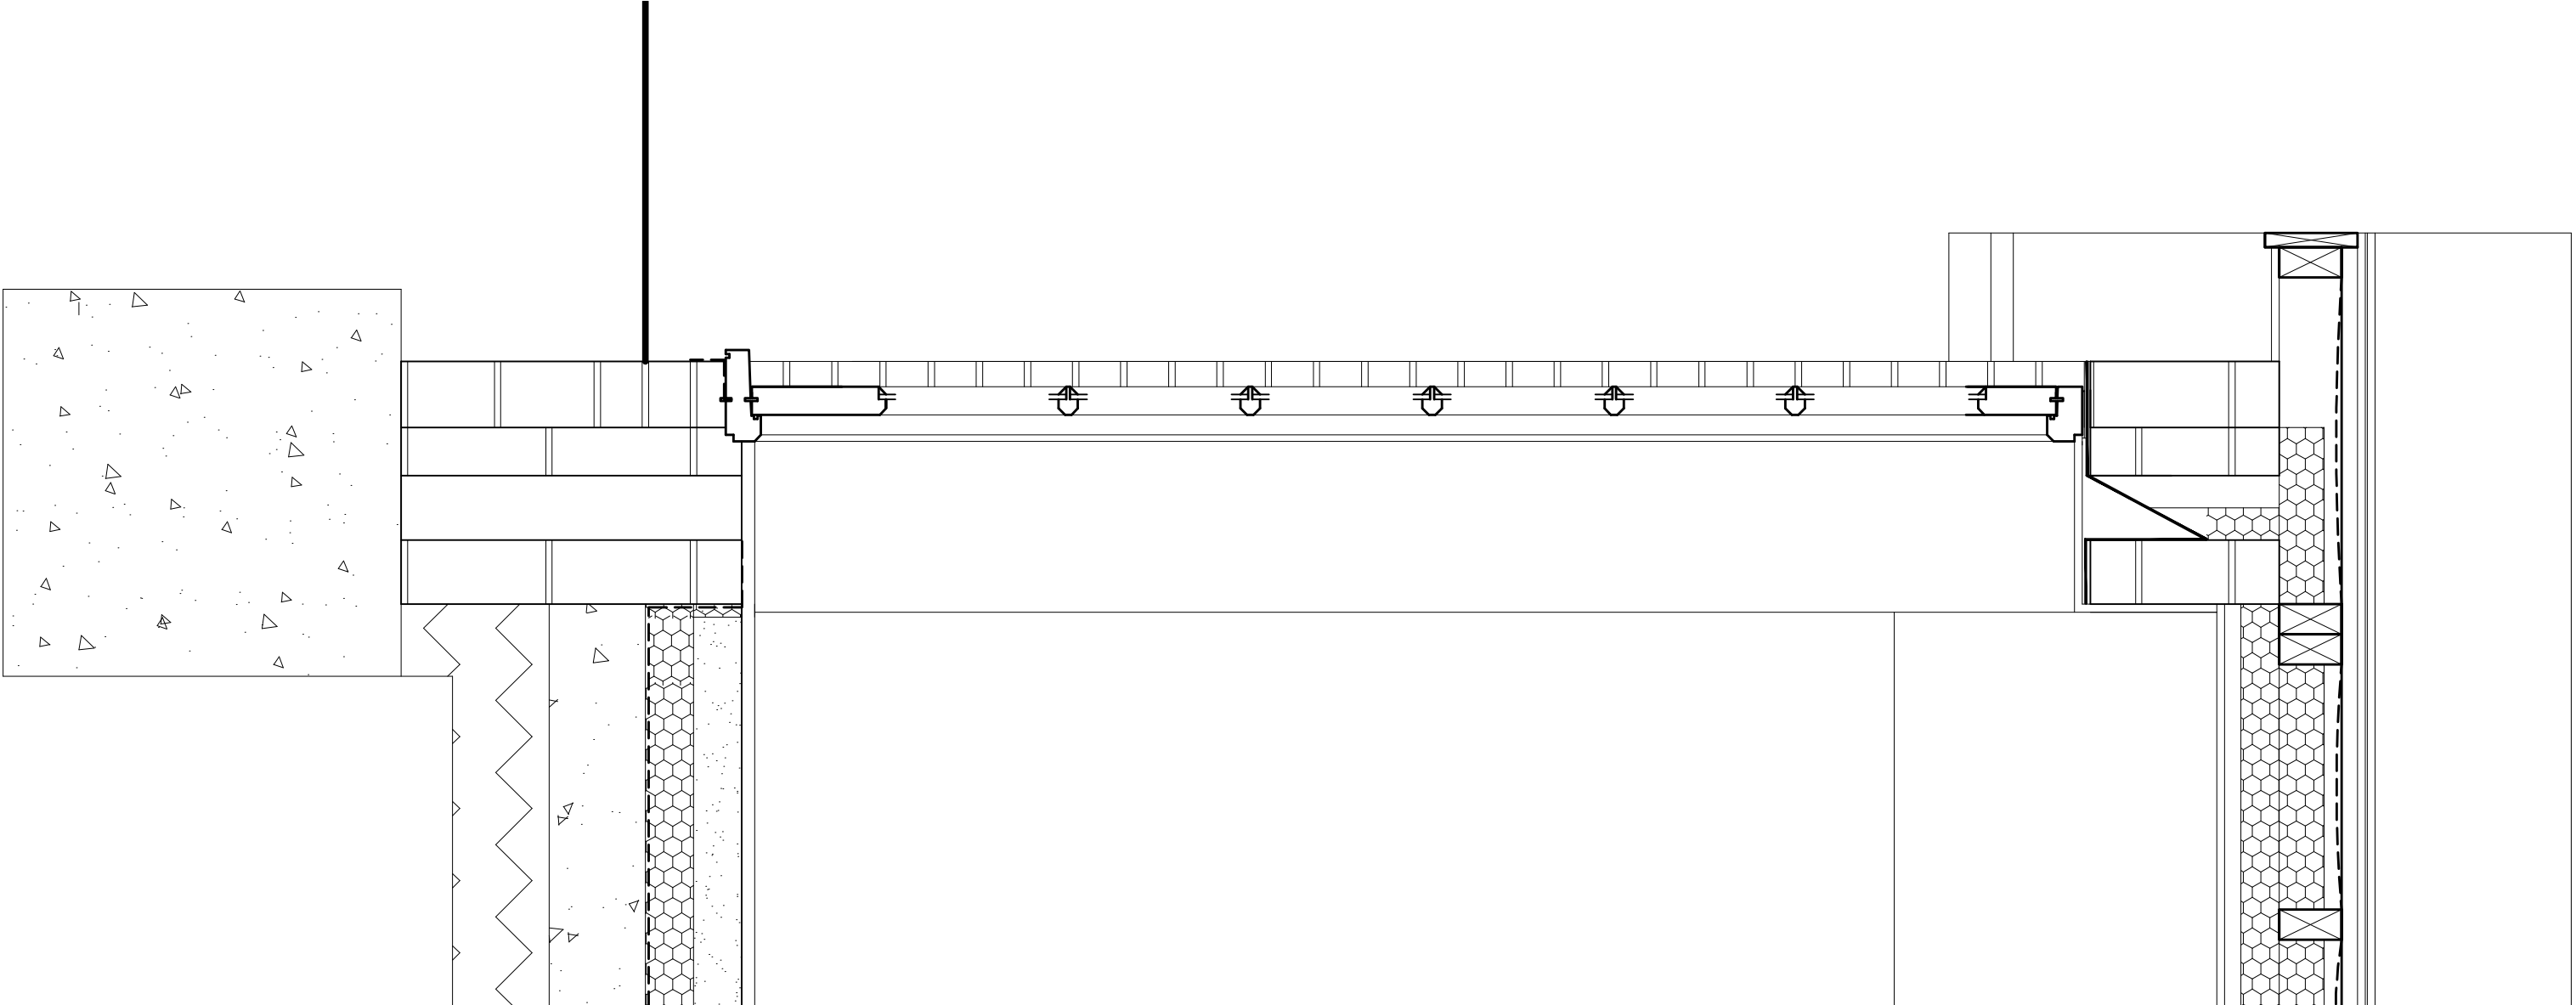

DOOR JOINERY DETAILS
SCALE 1:10

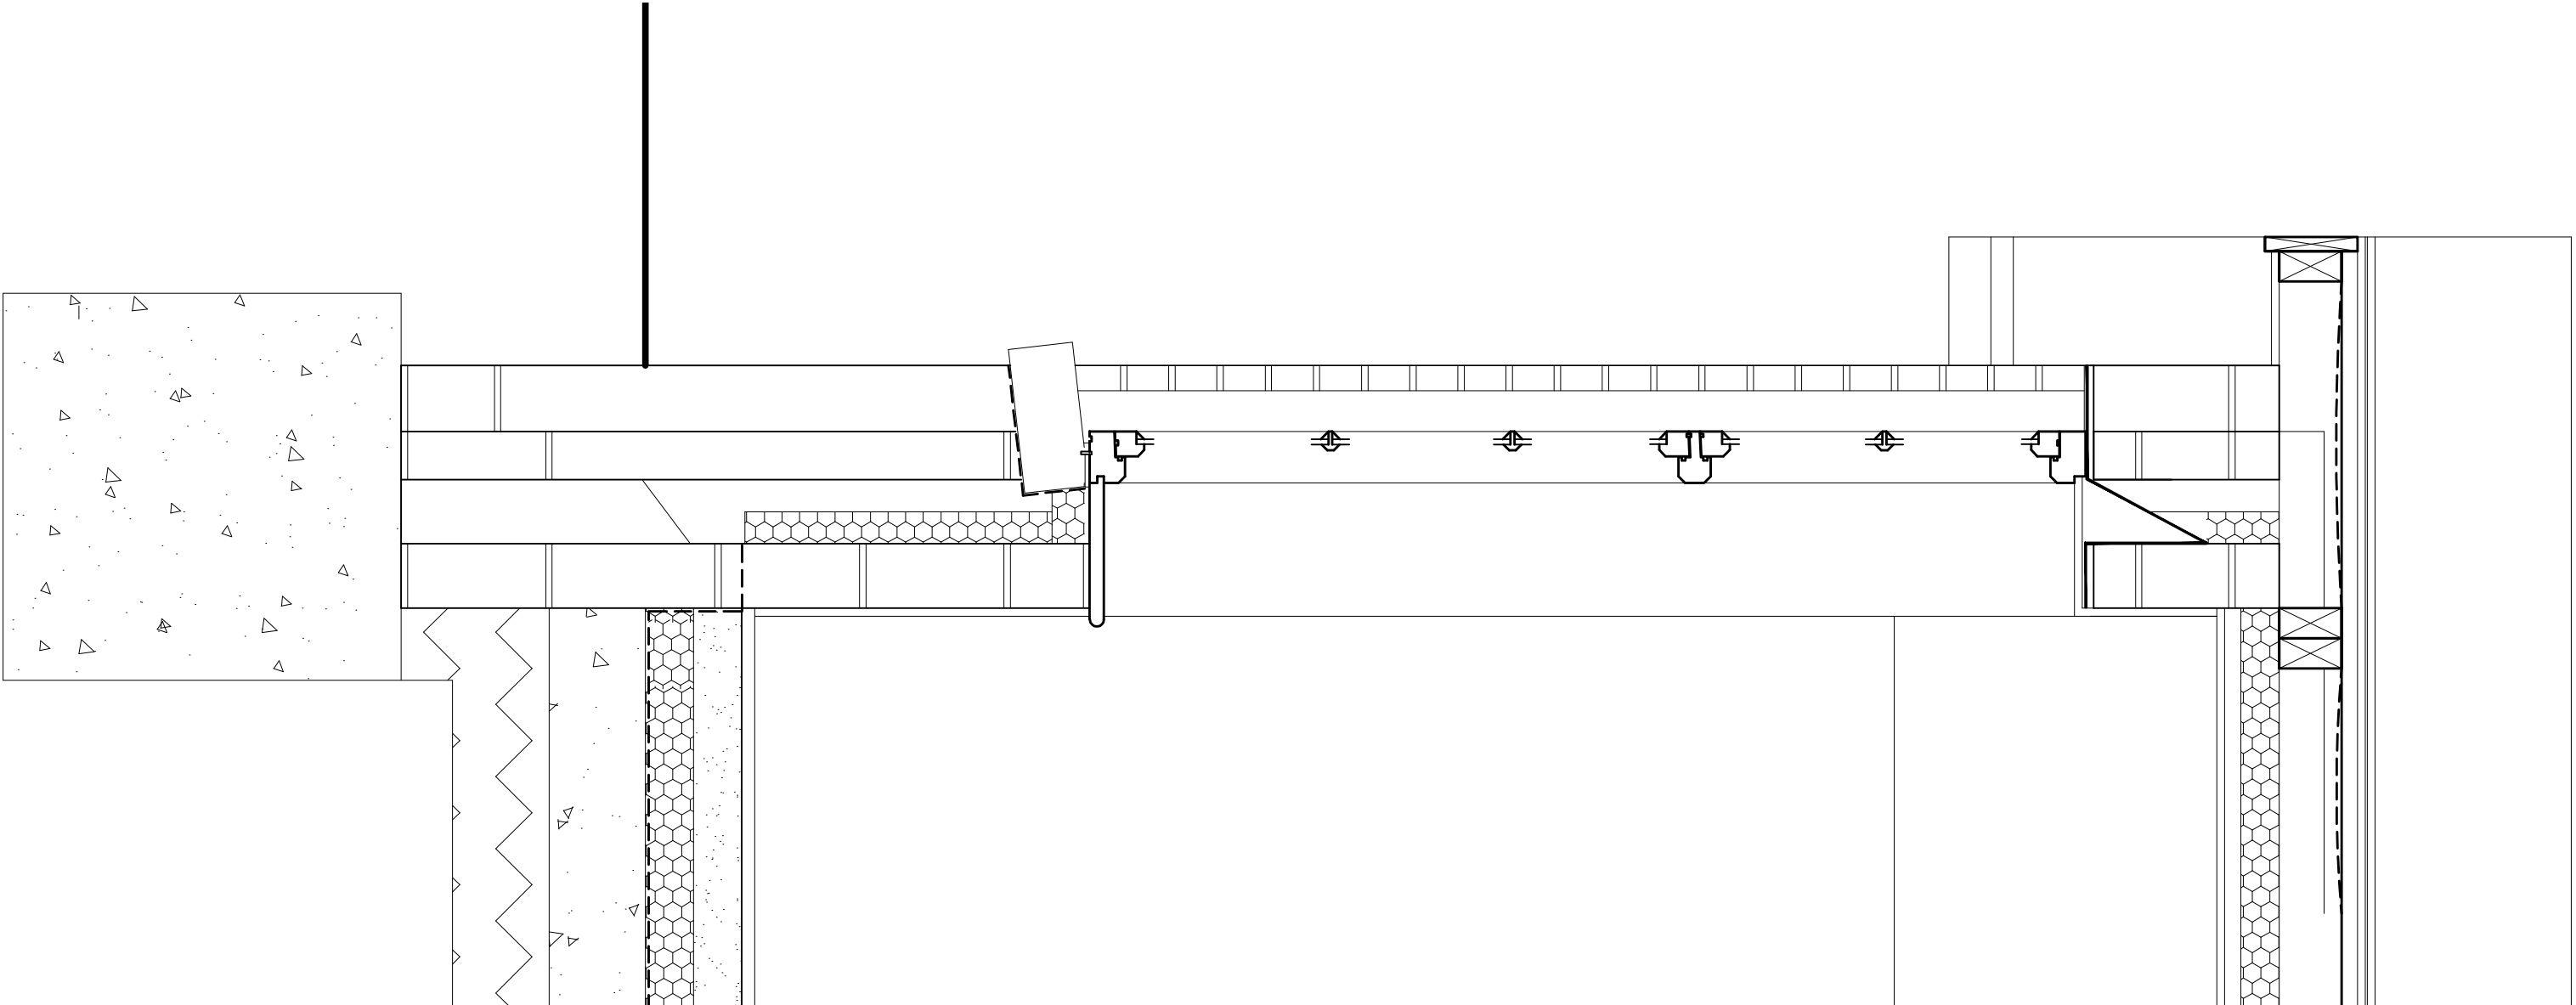

WINDOW JOINERY DETAILS
SCALE 1:10

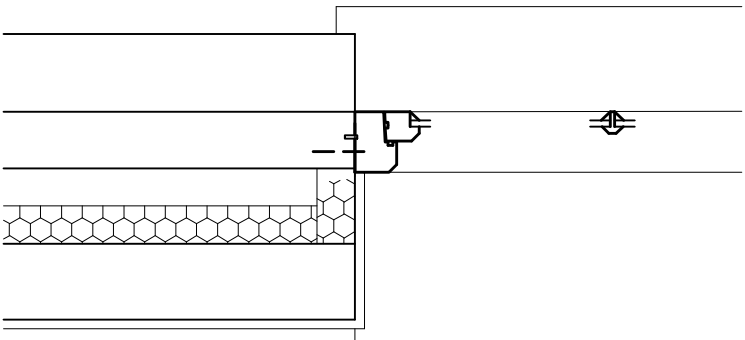

DOOR/WINDOW JAMB JOINERY DETAIL
SCALE 1:10

B	Planning conditions	28.05.14
---	---------------------	----------



Pope Stevens Architecture Ltd.
Crossways | 2 Beach Avenue
Chichester | West Sussex | PO19 3DR
Telephone: 01243 782 796
Email: pope.stevens@btinternet.com



Project
14 Orchard Place
Aundeel

Drawing
Kitchen Internal Elevations

Date Nov13	Drawn by CDP	Scale 1:10
Drawing No. BR-09	Revision B	