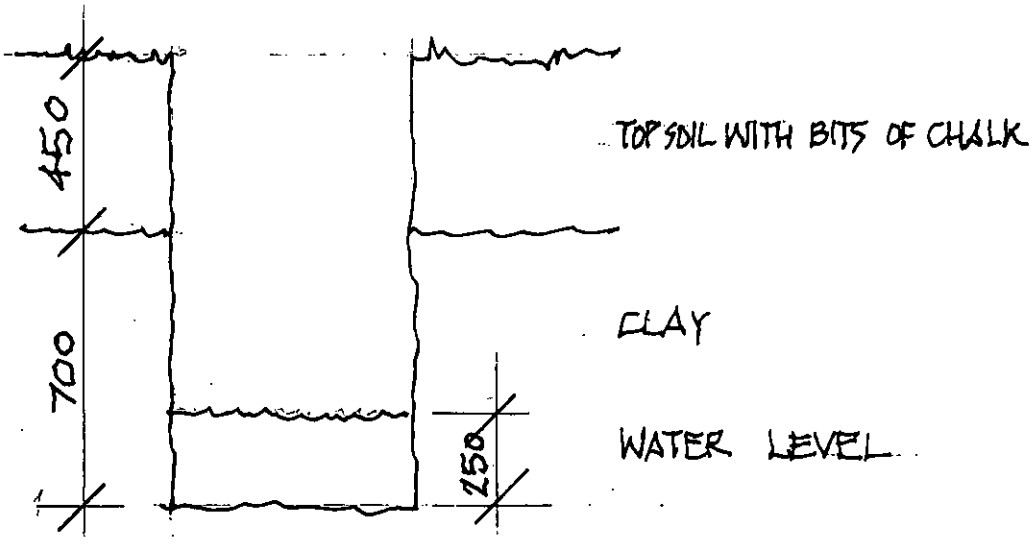

TRIAL HOLE Nº1 [T1 ON SITE PLAN]
@ FRONT WALL OF PROPOSED HOUSE

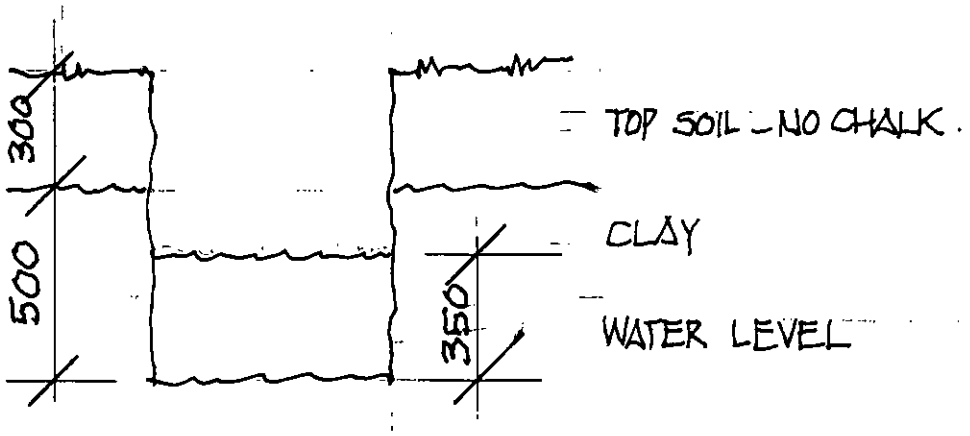

TRIAL HOLE Nº2 [T2 ON SITE PLAN]
@ REAR WALL OF PROPOSED HOUSE

PROJECT: NEW HOUSE. 15 QUEENS LANE
ARUNDEL. SUSSEX.
DRAWING TITLE: TRIAL HOLE RECORD
DWG. 23.12.2015

DRAWING NO. BD.TP. 15
DATE: DRAWN 26.05.2016
SCALE: 1:20 @A4

ARUN DISTRICT COUNCIL AB/66/16/DOC