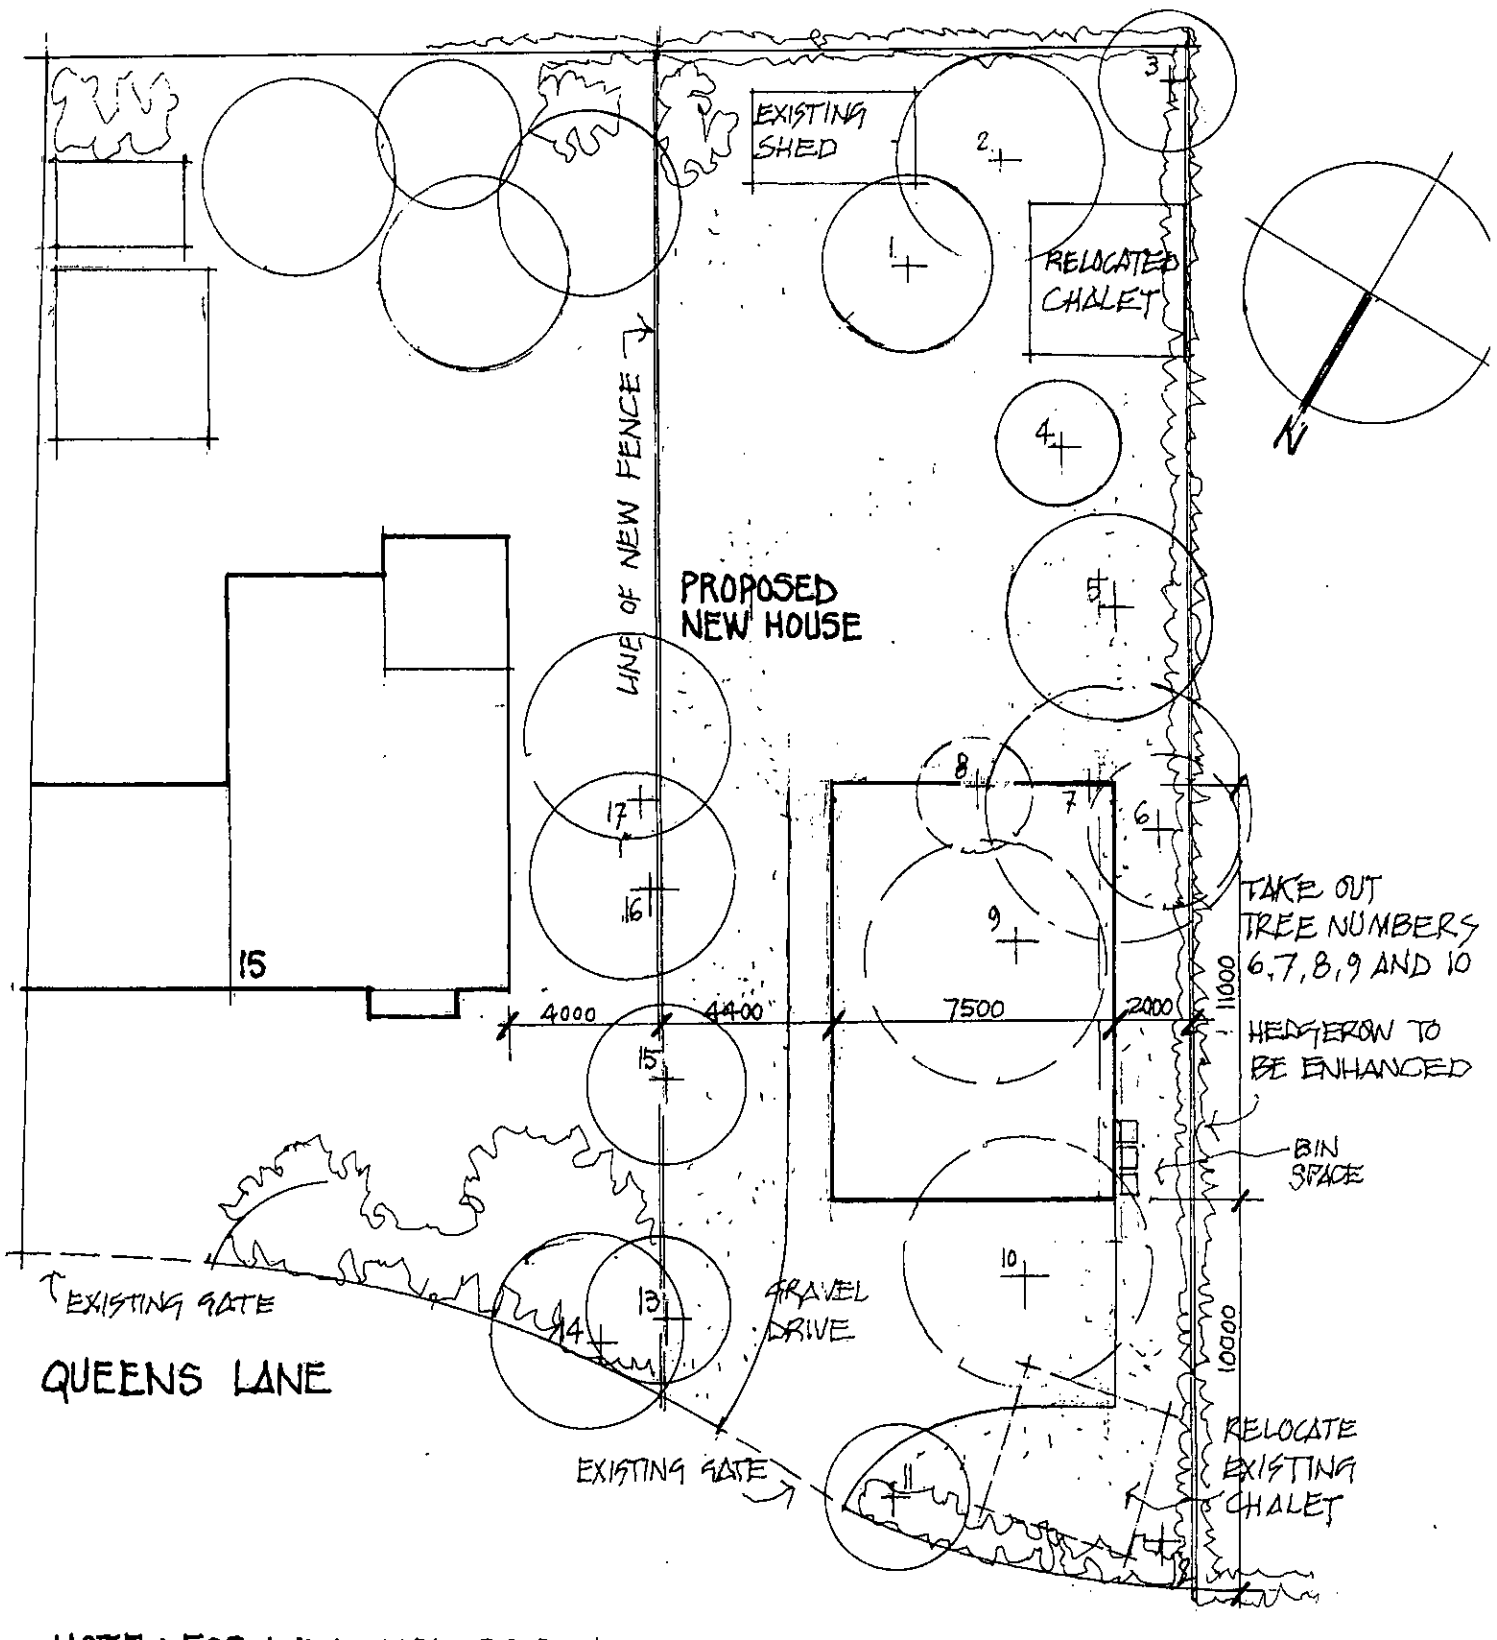

NOTE: FOR LANDSCAPE PROPOSALS SEE SCHEME BY CHAFFIN WORKS.

15. QUEENS LANE. ARUNDEL. BN18 9JN

SITE PLAN SHOWING TREES

SCALE / 1:200 @ A4

DATE / 06.01.2016

DWG.NO / BD.TP.12

ARUN DISTRICT COUNCIL AB/66/16/DOC