ARUN DISTRICT COUNCIL AB/66/16/DOC

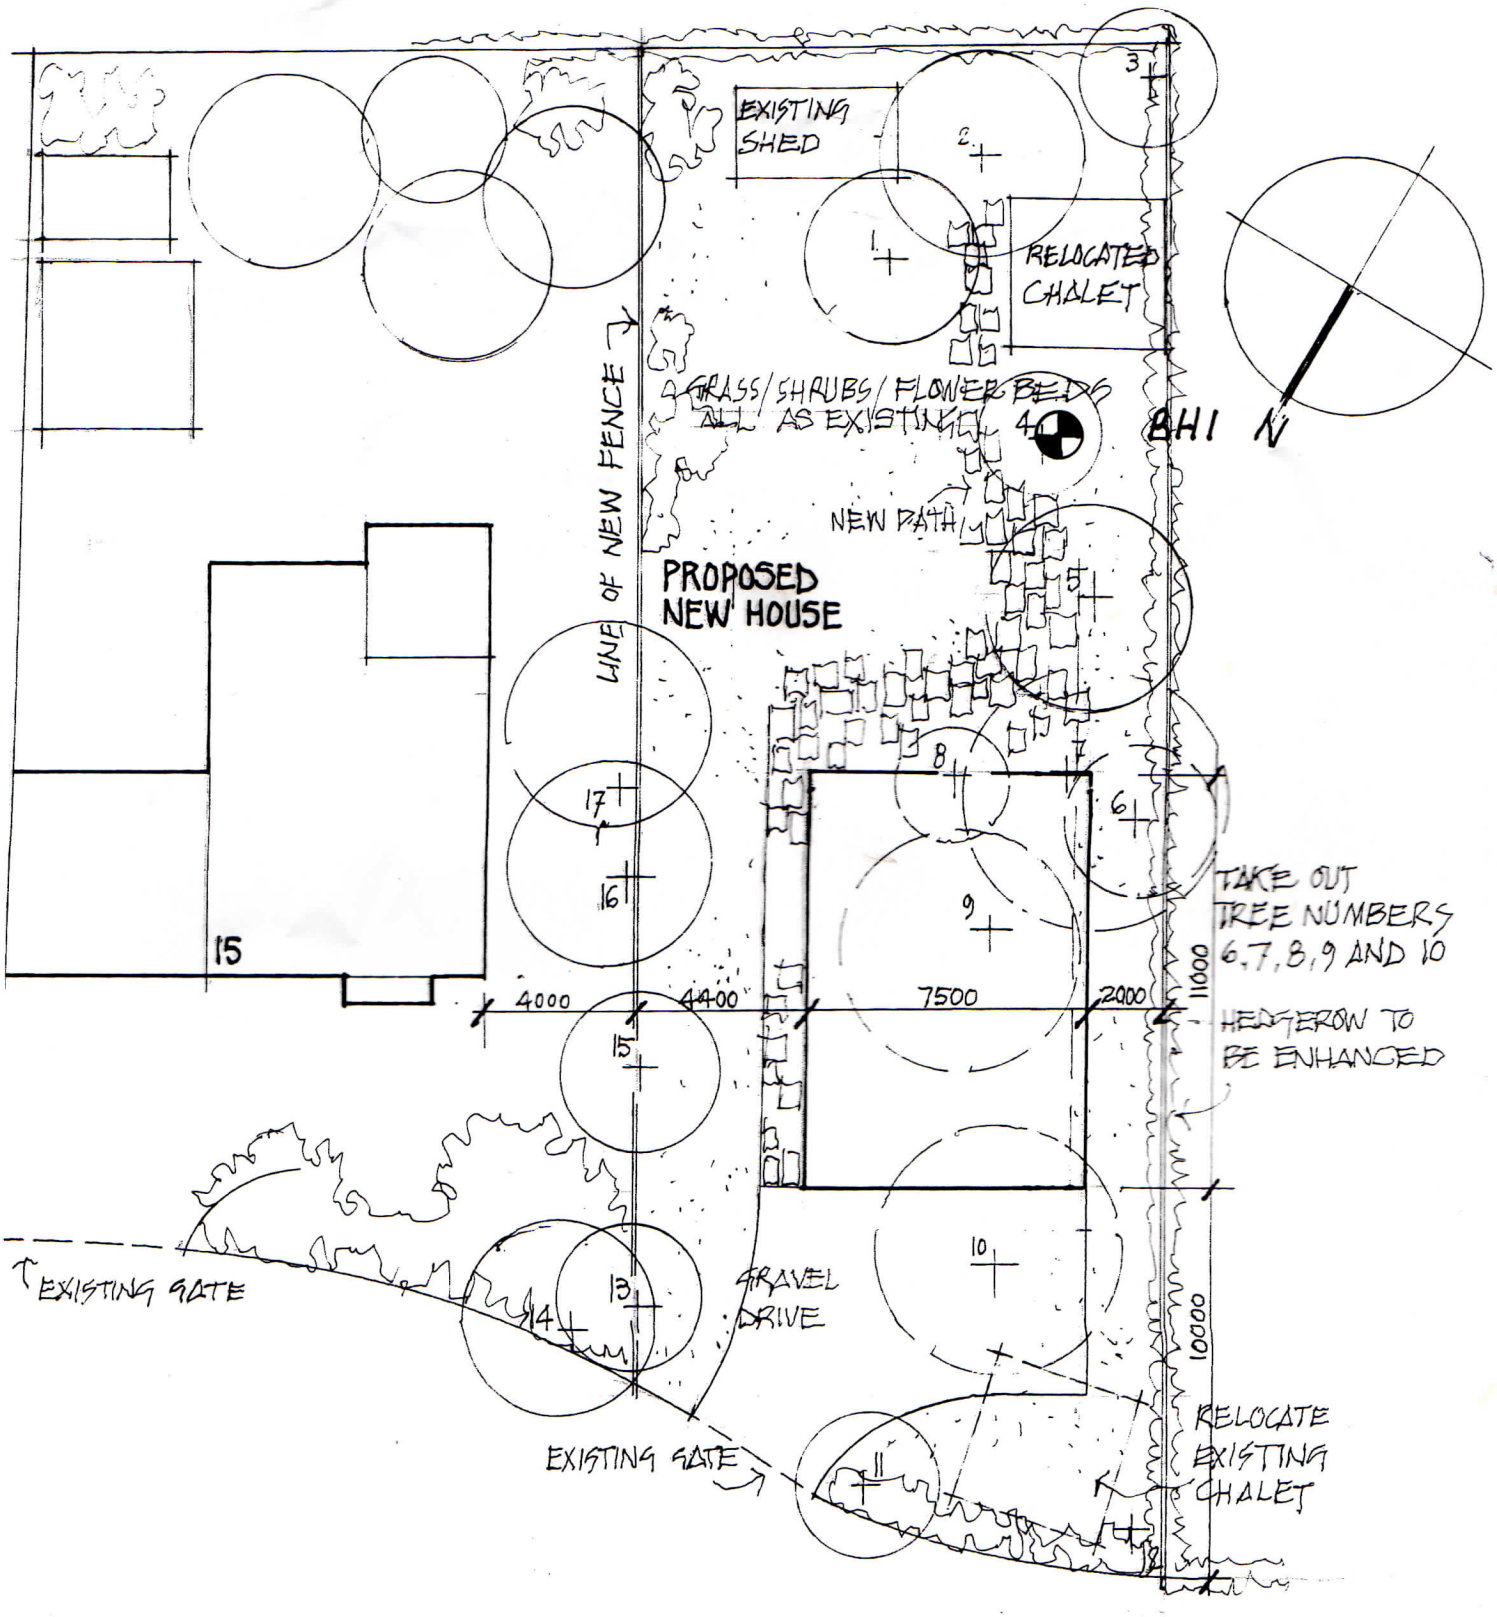

15 QUEENS LANE . ARUNDEL . BN18 9JN

SITE PLAN SHOWING TREES

SCALE / 1:200 @ A4

DATE / 15.10.2015

DWG.NO / BD.TP.12