


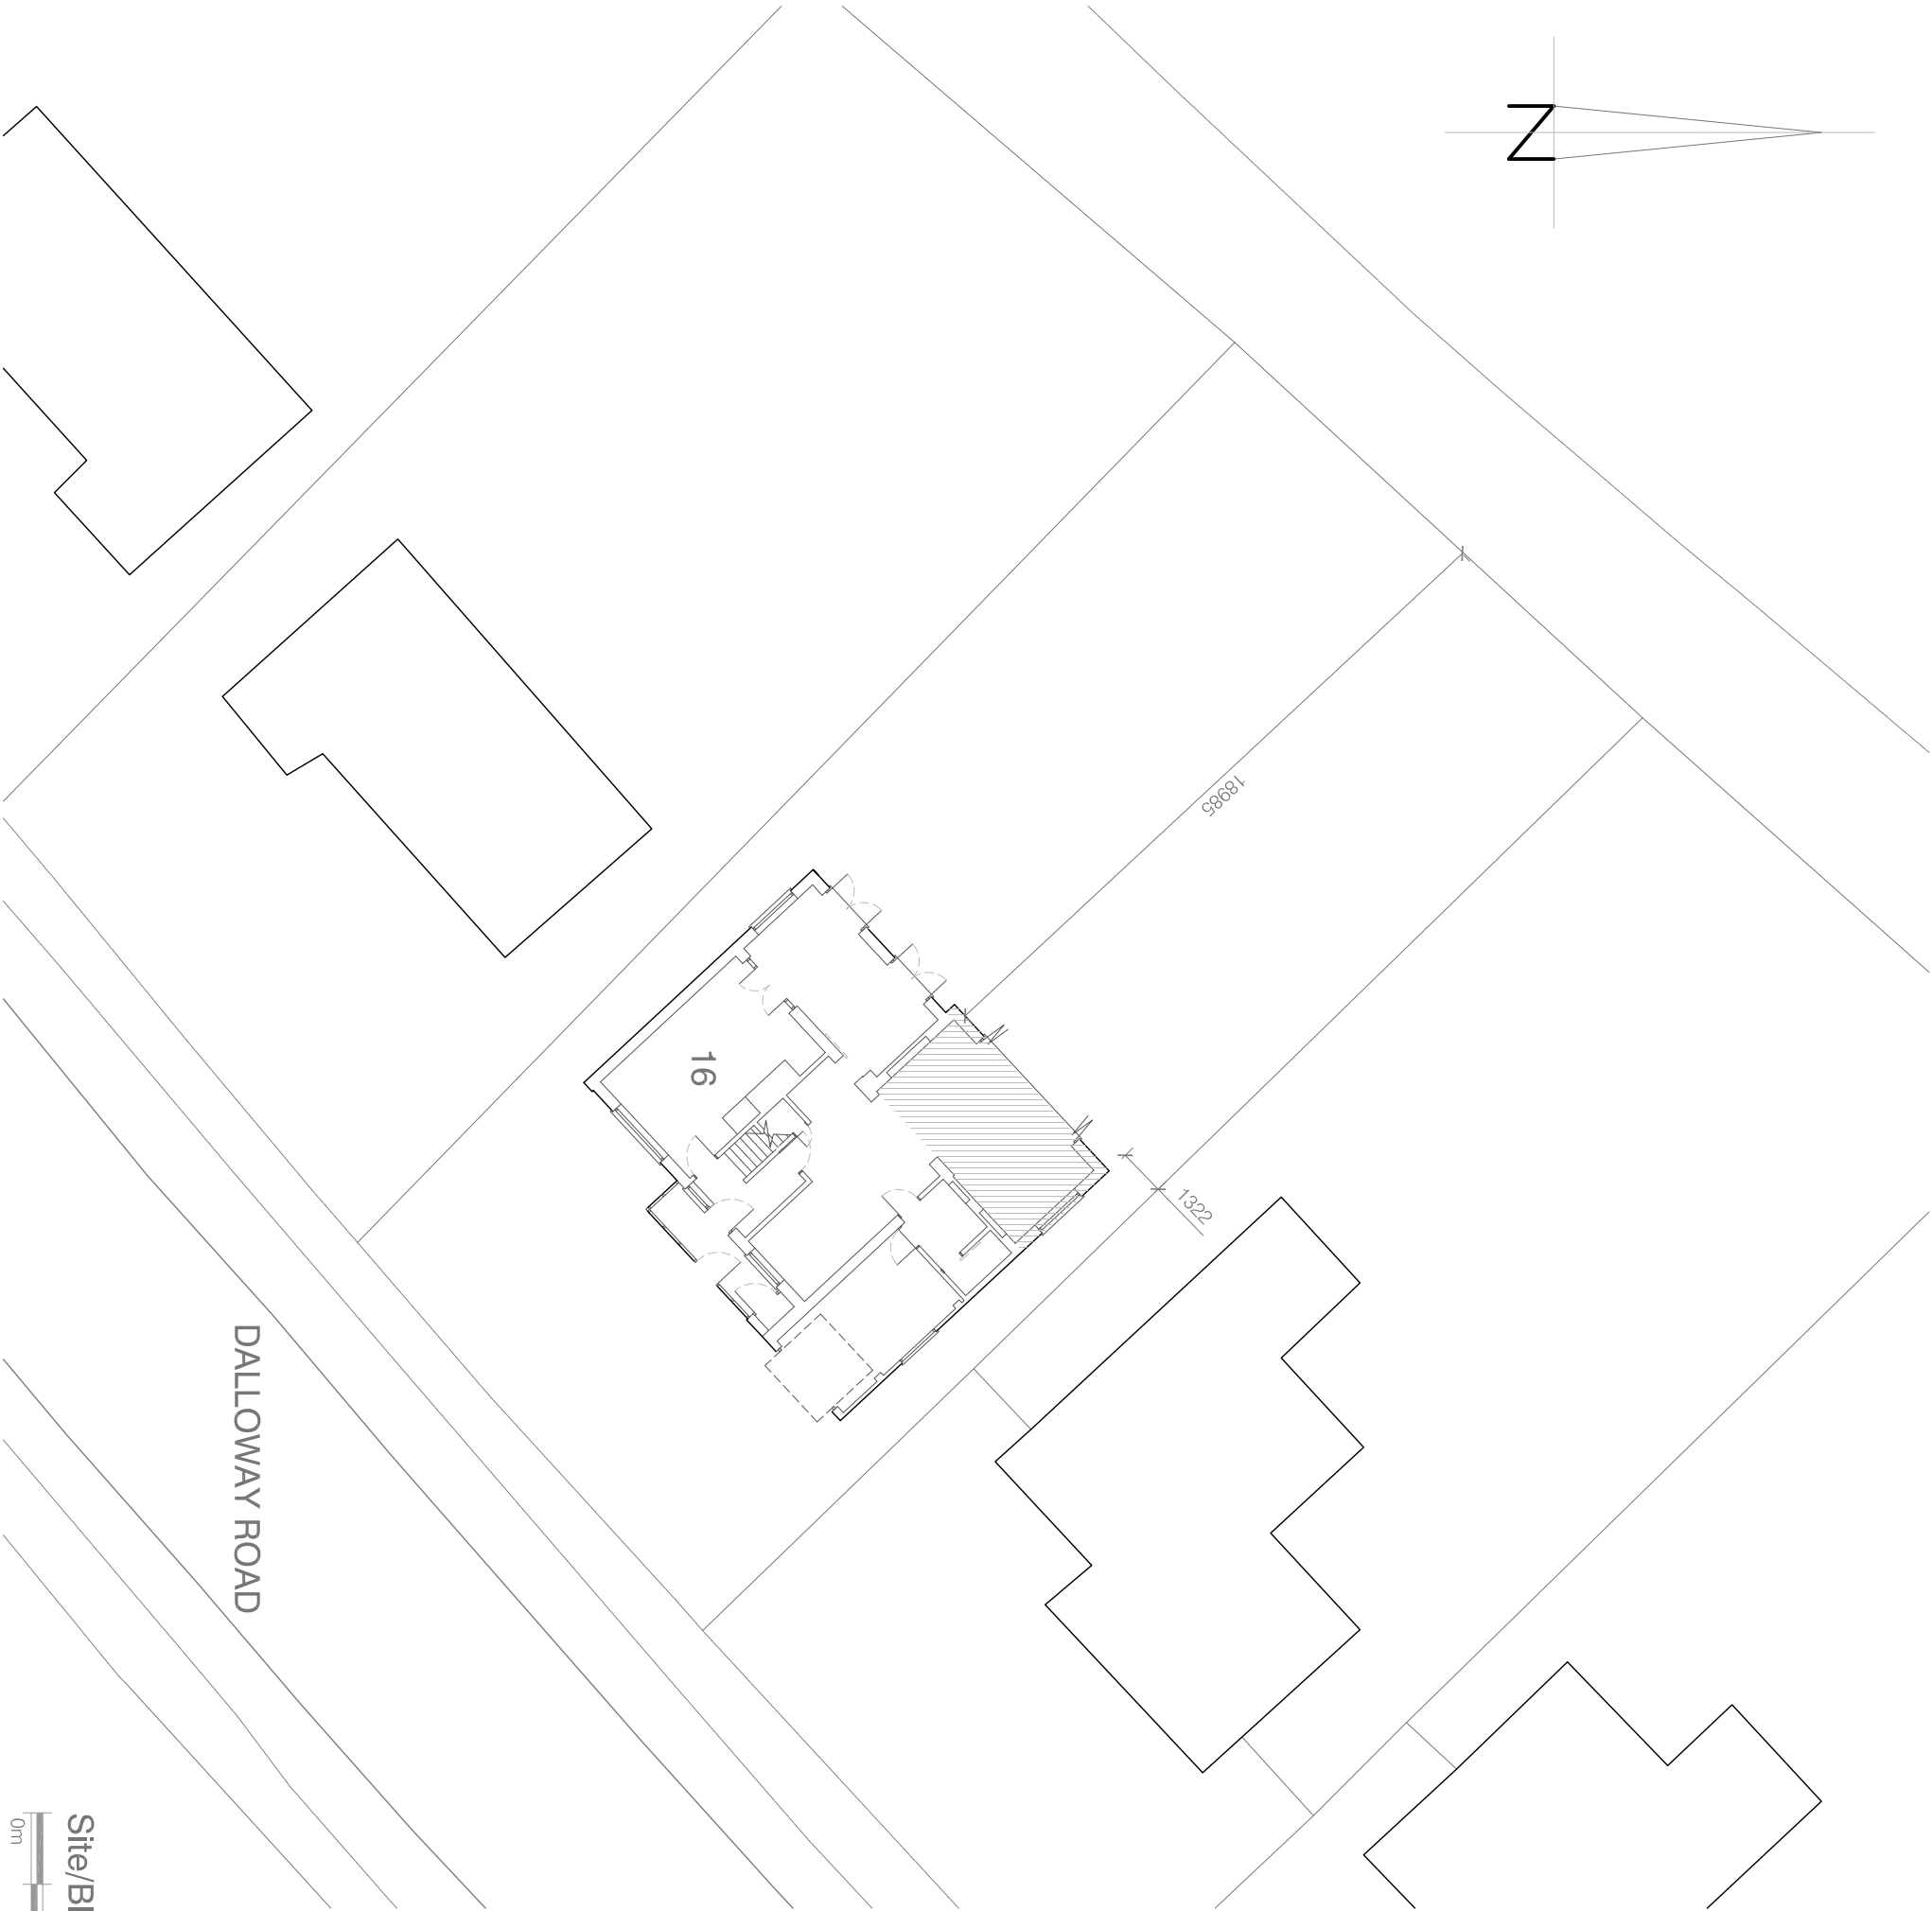

notes

Permission is granted to scale from this drawing for the purpose of Local Authority Planning Approval only. In all other cases DO NOT scale from this drawing. Please contact this office for any additional information required.

Contractors, Sub-Contractors and Suppliers are to check all relevant dimensions, levels and details of the site and any existing buildings before commencing any shop drawings or building work. Any discrepancies should be reported to this office.

This drawing must be read in conjunction with all related drawings and documents relevant to this project, including those prepared by appointed consultants, specialists and sub-contractors etc.

This drawing is the copyright of RDV a Design

revisions

1	18119	02.01	18119
---	-------	-------	-------

RDV a Design

9 Oak End | Arundel | West Sussex
Tel: 01903 884013

project	16 Dalloway Road
	Arundel
	West Sussex
drawing	Site/Block Plan
	As Proposed

scale	1:200	@ A3	date	June 2018
job no	18119	drawing no	02.01	rev