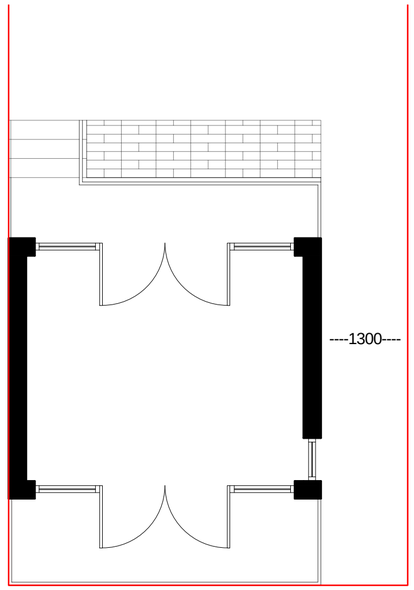
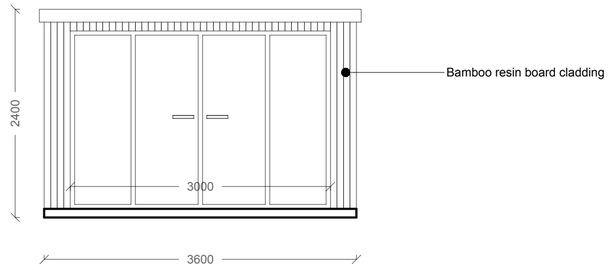


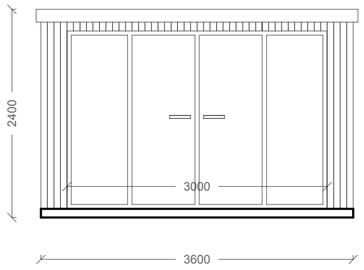

FLOOR PLAN

SCALE 1:50



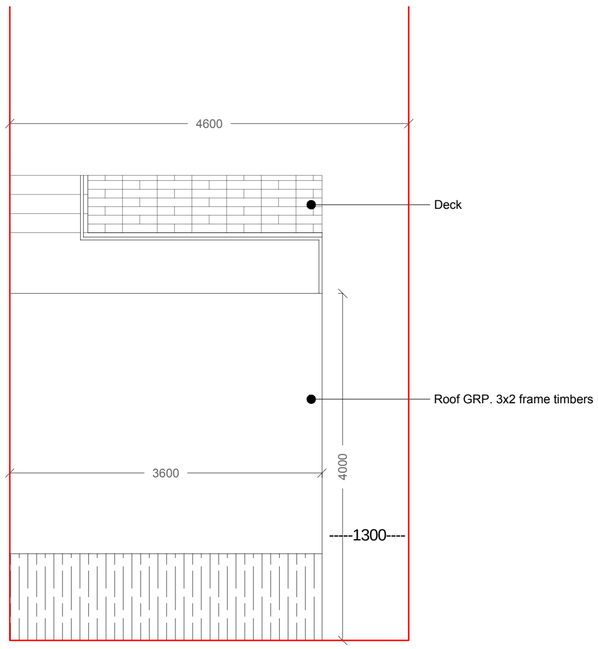

FRONT ELEVATION

SCALE 1:50



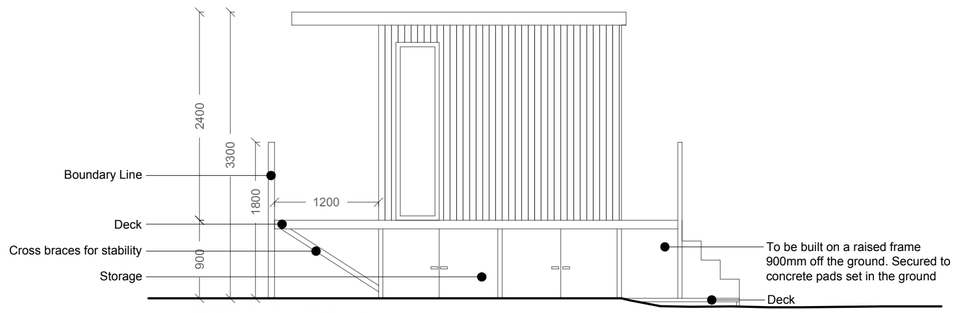

REAR ELEVATION

SCALE 1:50



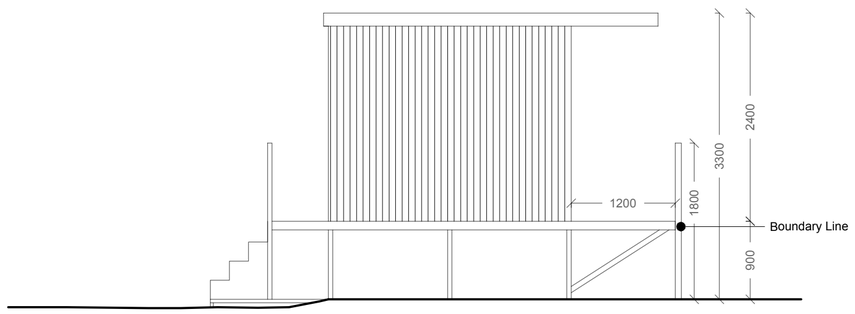

ROOF PLAN

SCALE 1:50




SIDE ELEVATION 1

SCALE 1:50




SIDE ELEVATION 2

SCALE 1:50

Project

**162 Fitzalan road, Arundel**
**BN189JZ**

Drawing Title

# Proposed Floor Plan, Roof Plan and Elevations

Drawing Number

## 01 Rev B

Scale

**1:50 @A2**

Issue Status

**Permission**

| Drawn | Date |
|---|---|
| **JB** | **May 2025** |