
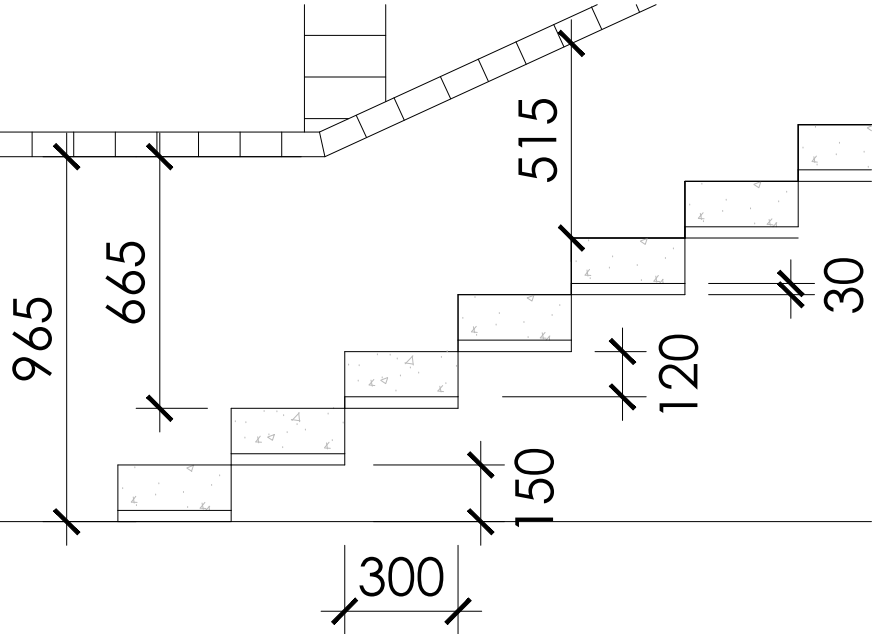



This drawing has been prepared for the purpose of gaining planning permission only and does not purport to be a working or contractual drawing and should not be used for any building or contractual purposes. This drawing has been prepared based on survey drawings and information prepared by others. All dimensions and levels on all drawings must be checked and verified on site before commencement of works

© VICTORIA HOLLAND ARCHITECTURE LTD 2019


GENERAL NOTES

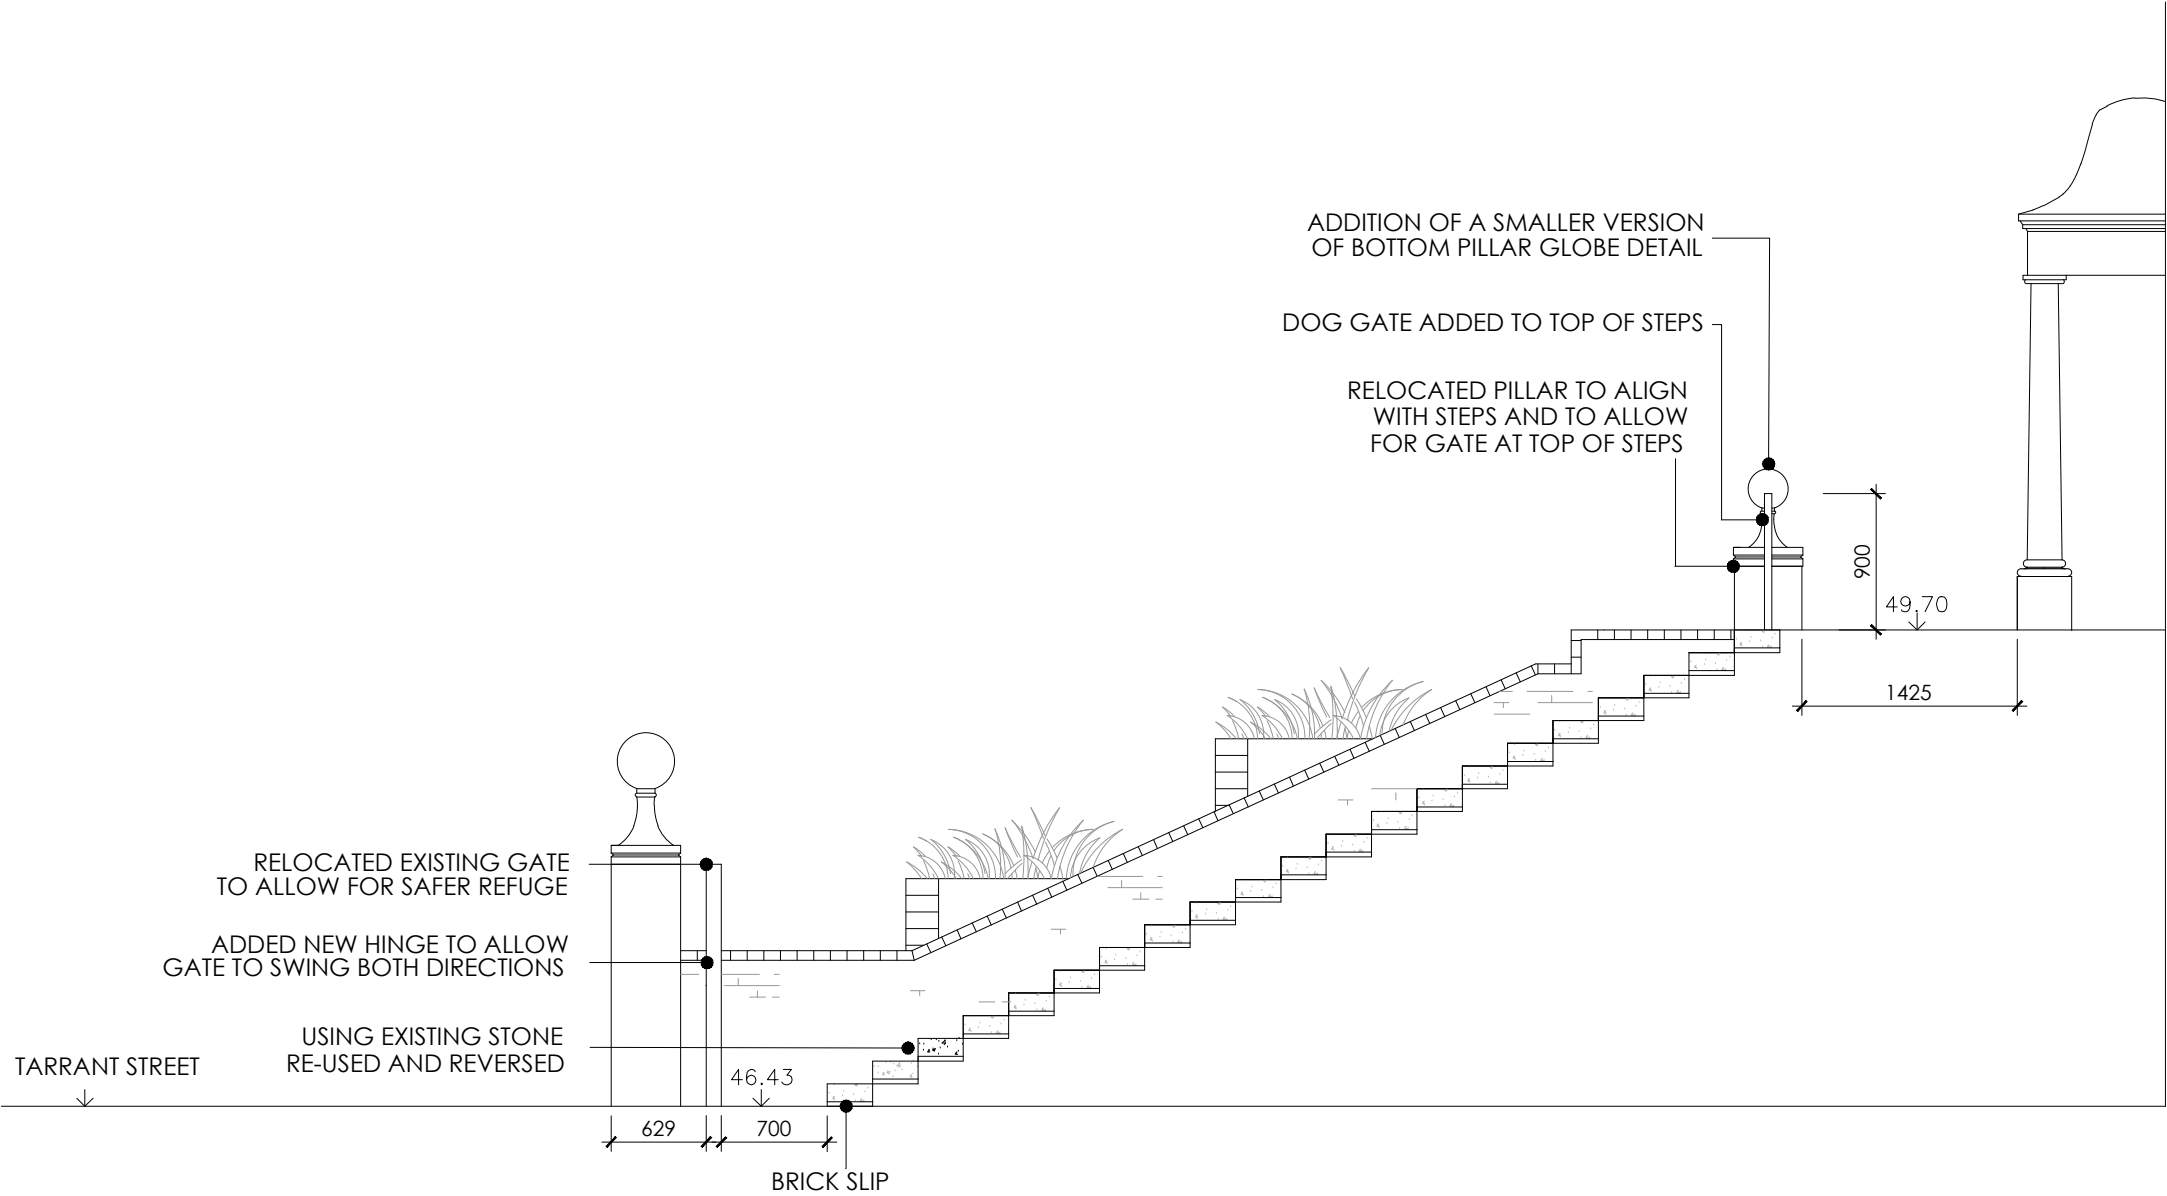

PROPOSED EXTERIOR STAIR SECTION  
SCALE 1:20

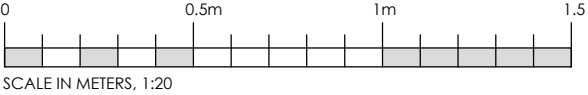

PROPOSED EXTERIOR STAIR SECTION  
SCALE 1:50

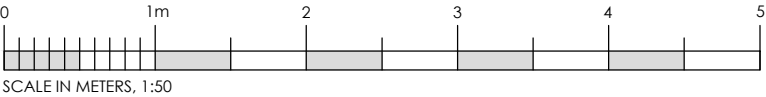

**AVOLA HOUSE,  
16 TARRANT STREET,  
ARUNDEL**

**- PLANNING -**

PROPOSED EXTERIOR STAIR SECTION  
DATE. June 2019  
SCALE. 1:50 & 1:20 @ A3  
JOB No. 1070  
DRWG No. 119 Rev.



Victoria Holland RIBA  
71 Peppering High Barn - Burpham  
Arundel - West Sussex - BN18 9RN  
Tel 01903 882923