
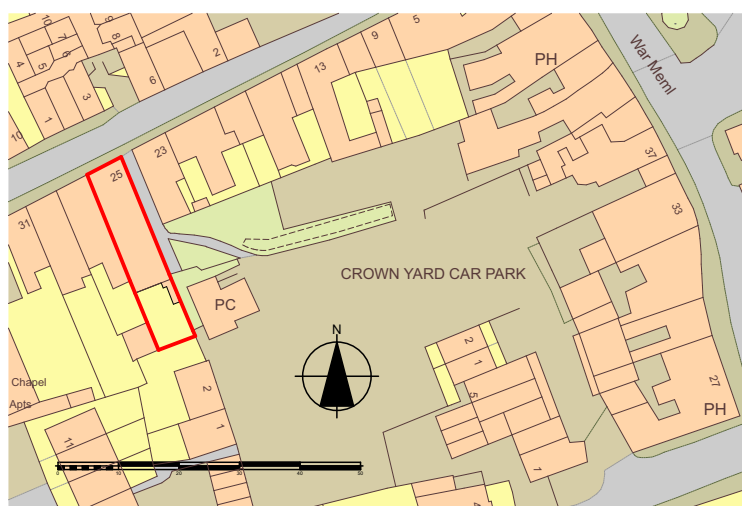


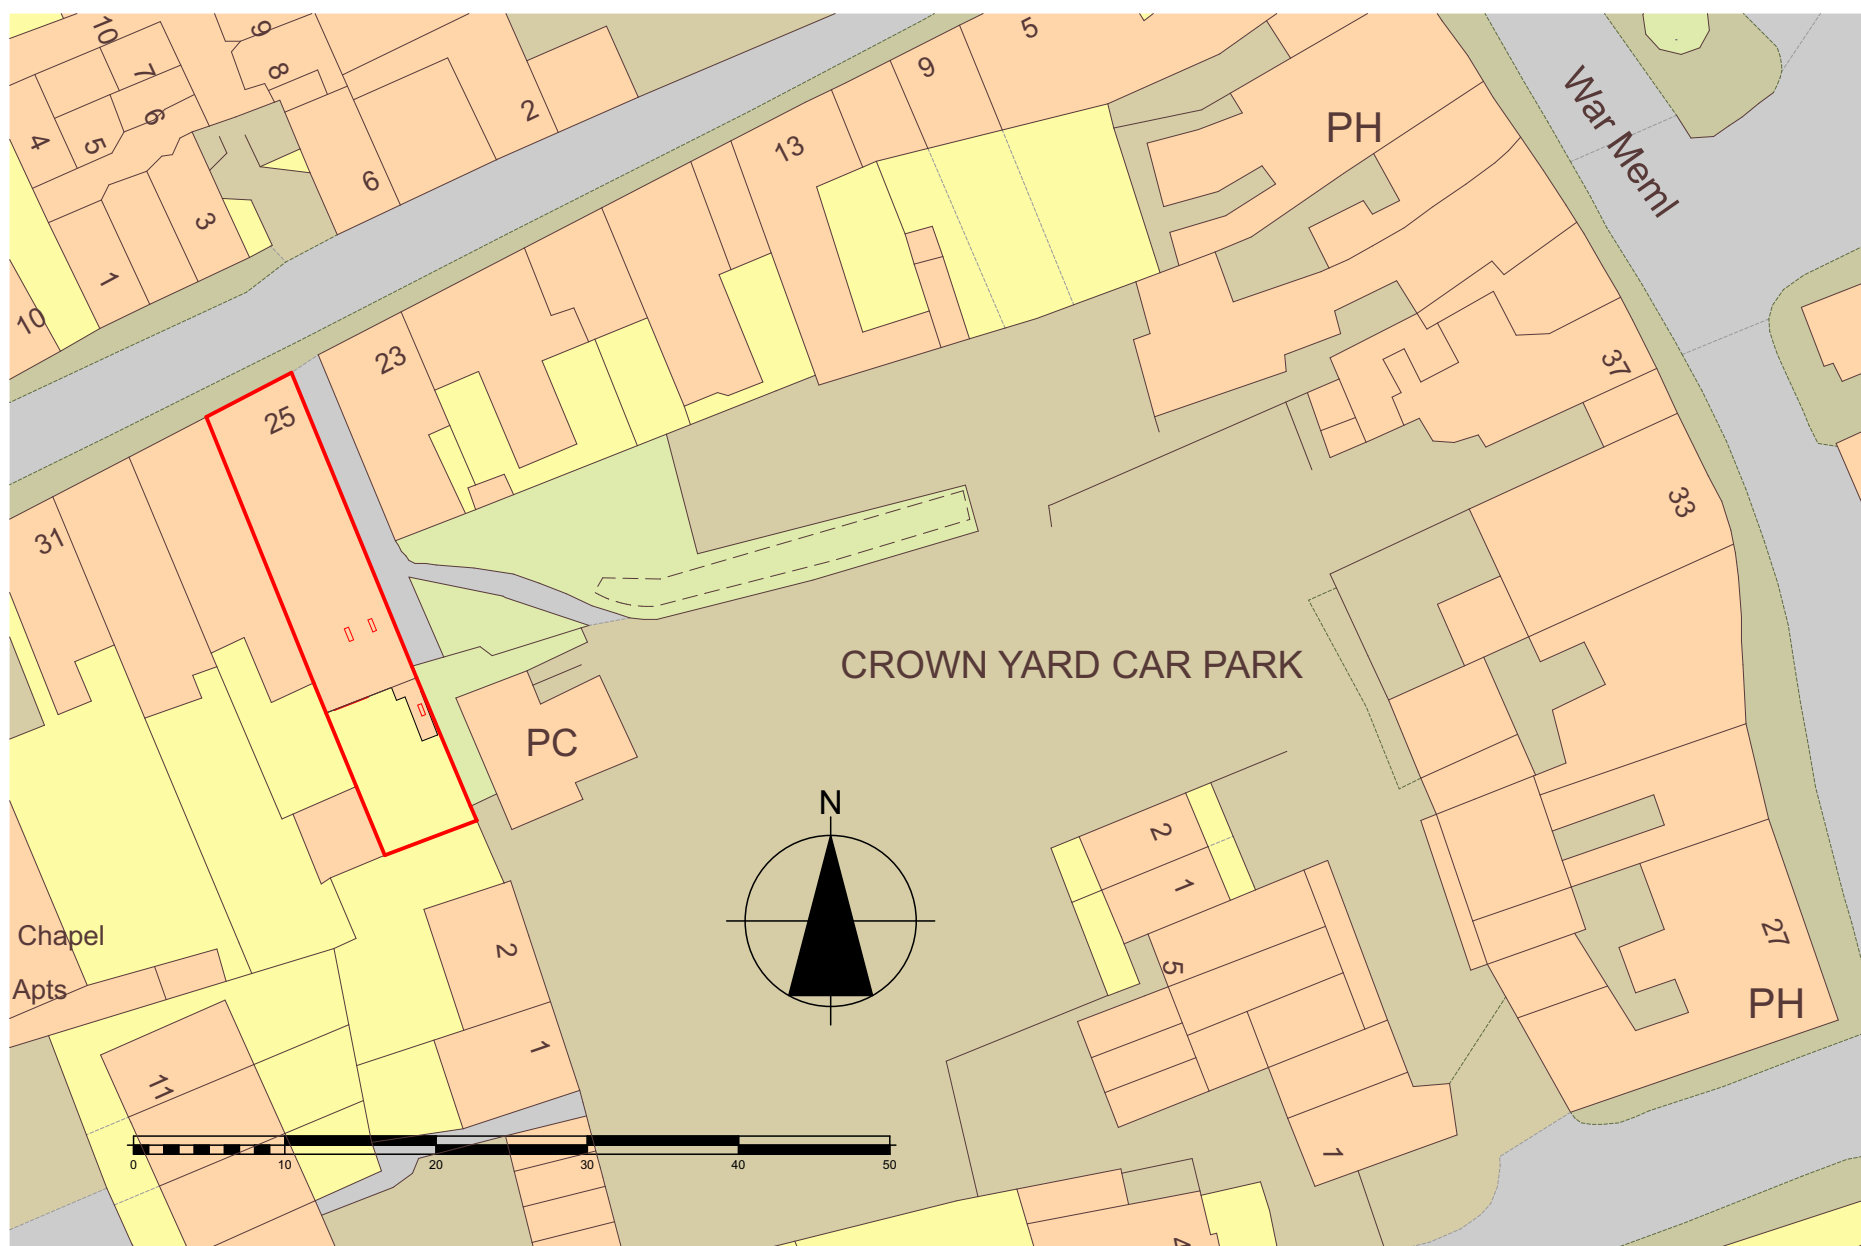

Status	Purpose of Issue Proposed Plans	Date 18/06/2018	Layout Title Block Plan								
Project Buttlers Bar and Restaurant		Scales @ A3 1:1250, 1:500		Client Mrs Sacha Rees							
Originator Downland Design Ltd -		Project No. 1733		Drawing Number							
				project	originator	zone	level	type	role	number	rev
				A.02.1							