
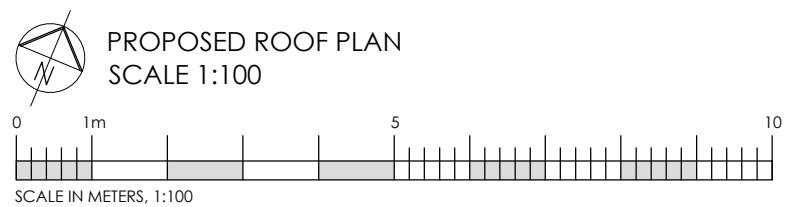


GENERAL NOTES

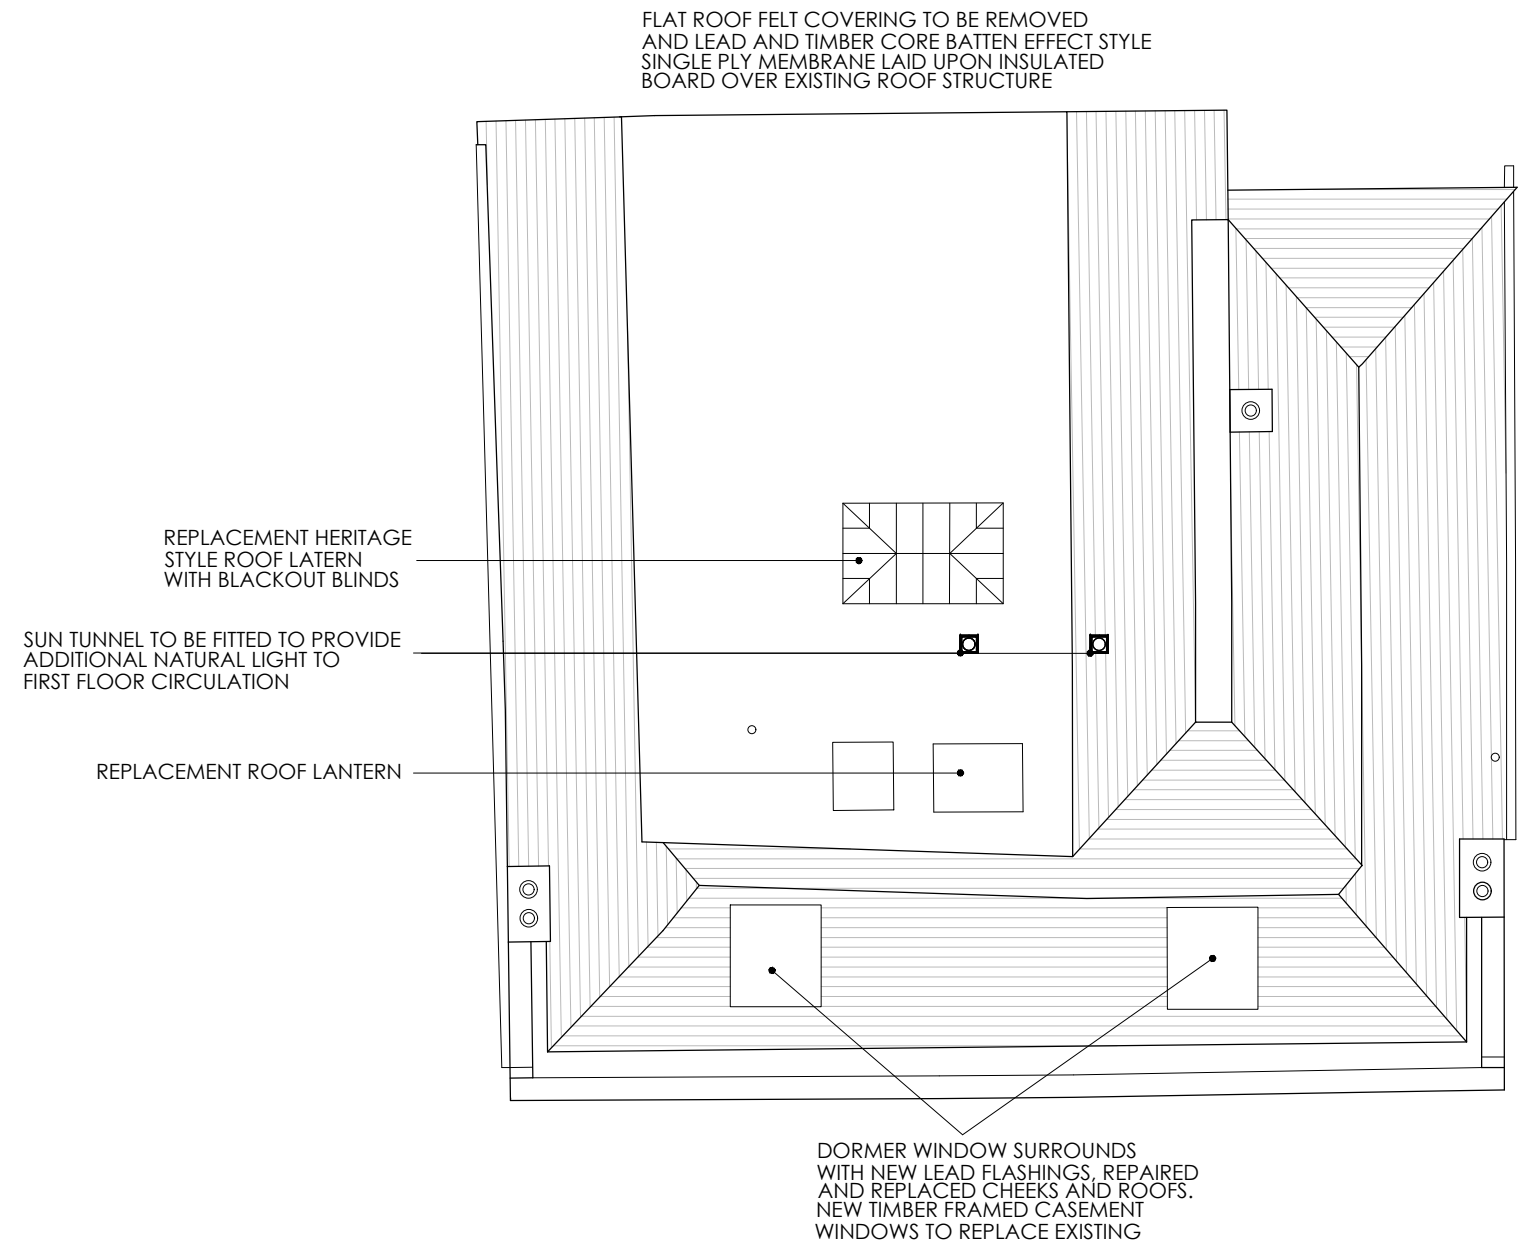

AVOLA HOUSE,
16 TARRANT STREET,
ARUNDEL

- PLANNING -

PROPOSED ROOF PLAN

DATE. June 2019
SCALE. 1:100 @ A3
JOB No. 1070
DRWG No. 113 Rev.



Victoria Holland RIBA
71 Peppering High Barn - Burpham
Arundel - West Sussex - BN18 9RN
Tel 01903 882923