



This drawing has been prepared for the purpose of gaining planning permission only and does not purport to be a working or contractual drawing and should not be used for any building or contractual purposes. This drawing has been prepared based on survey drawings and information prepared by others. All dimensions and levels on all drawings must be checked and verified on site before commencement of works

© VICTORIA HOLLAND ARCHITECTURE LTD 2019

GENERAL NOTES

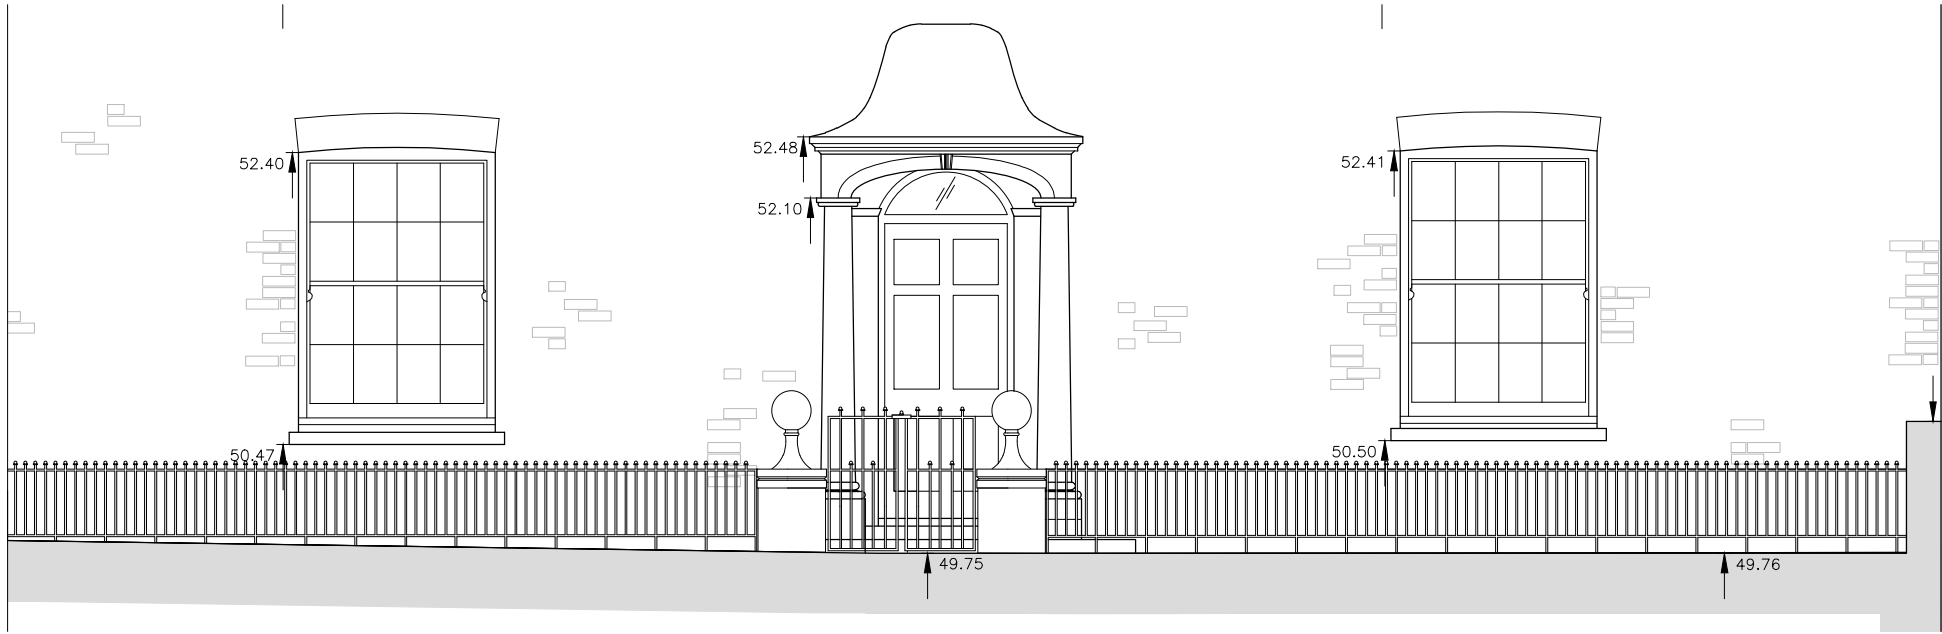

Bakers Arms Hill

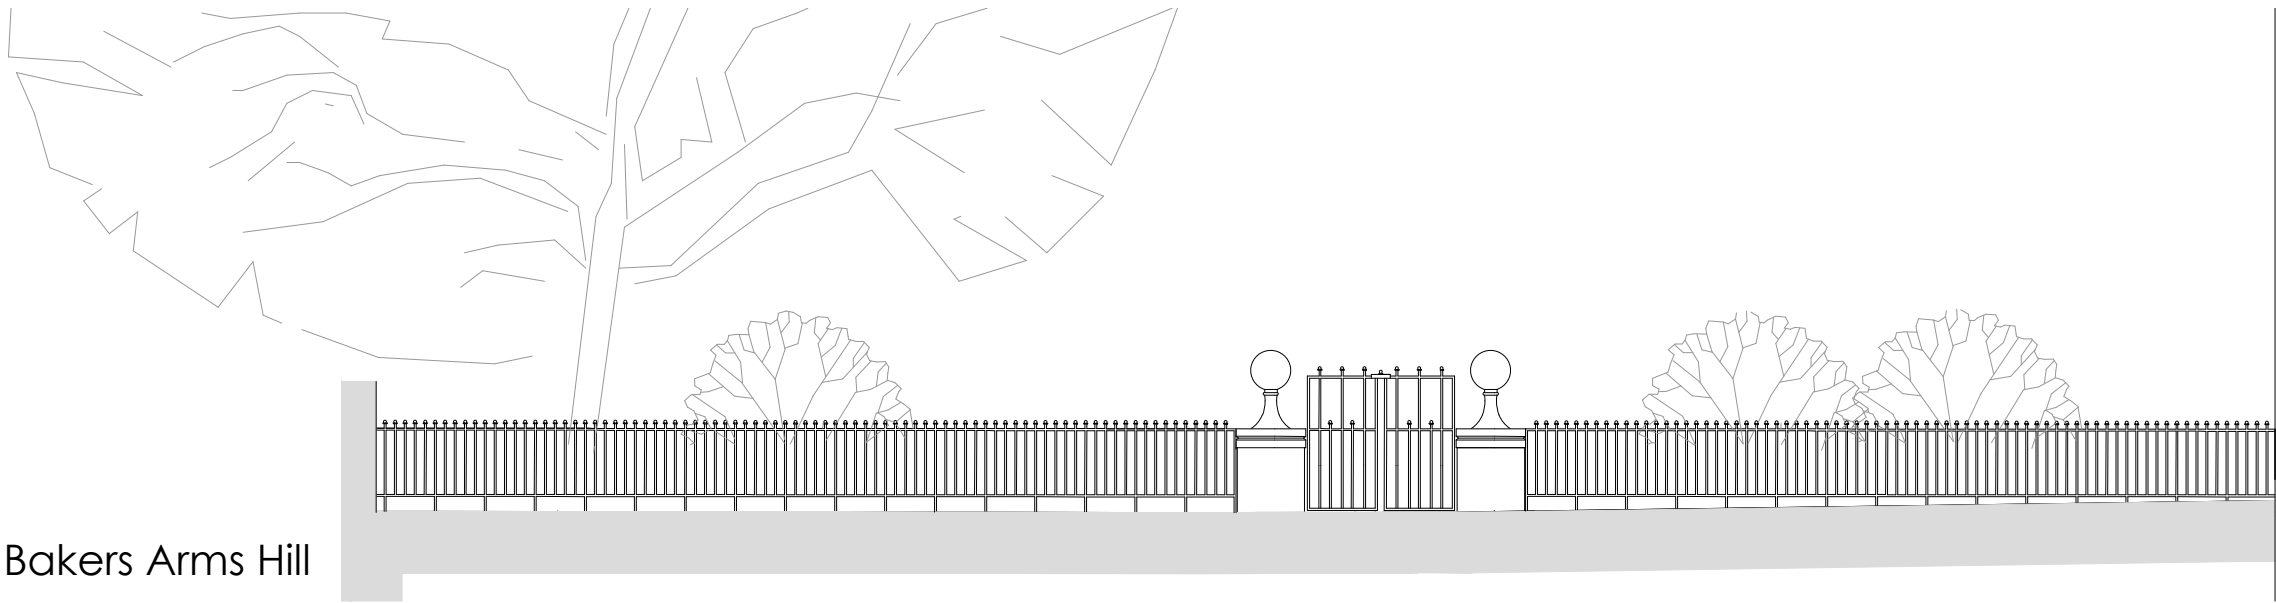


Bakers Arms Hill

PROPOSED EXTERIOR GATE ELEVATION

SCALE 1:50



SCALE IN METERS, 1:50

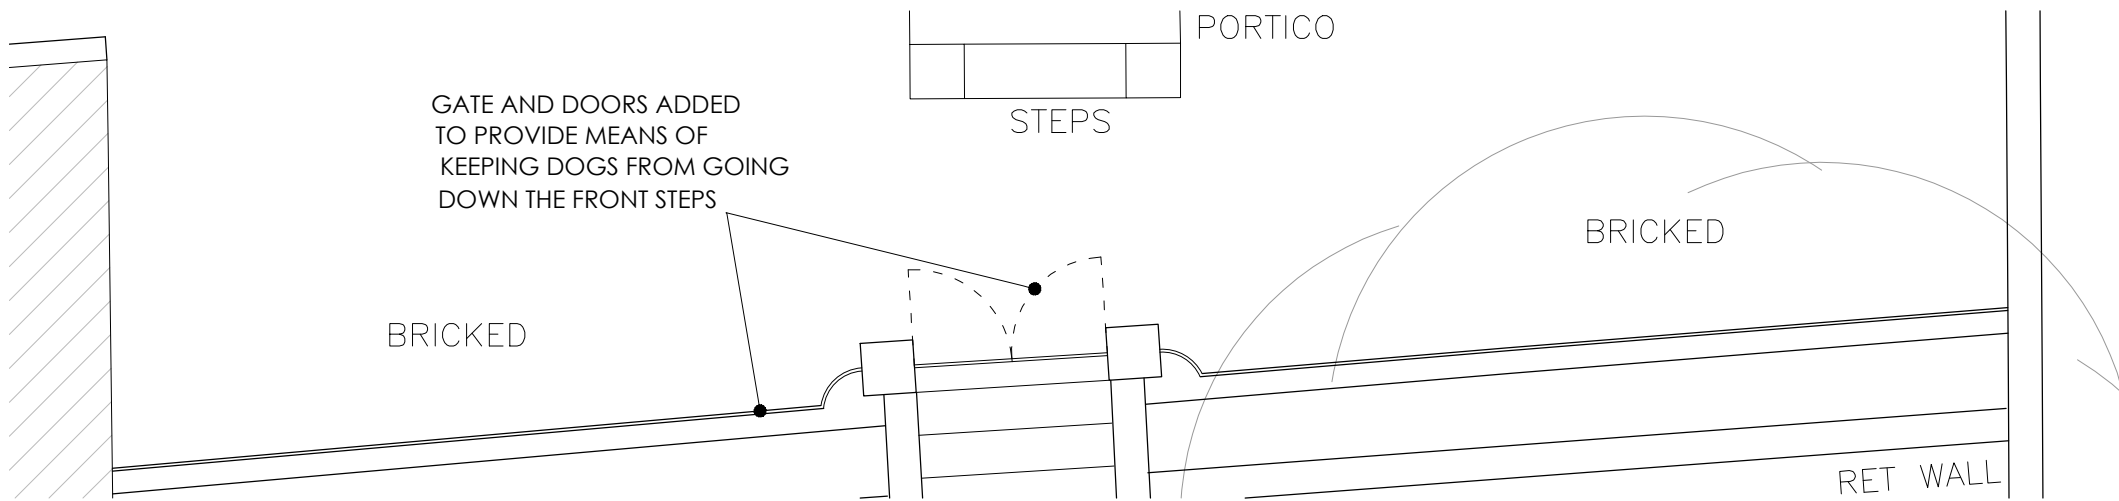

PROPOSED EXTERIOR GATE PLAN

SCALE 1:50



SCALE IN METERS, 1:50

AVOLA HOUSE,
16 TARRANT STREET,
ARUNDEL

- PLANNING -

PROPOSED EXTERIOR GATE ELEVATION &
PLAN

DATE. June 2019

SCALE. 1:50 @ A3

JOB No. 1070

DRWG No. 120 Rev.

VICTORIA
HOLLAND
ARCHITECTURE

Victoria Holland RIBA
71 Peppering High Barn - Burpham
Arundel - West Sussex - BN18 9RN
Tel 01903 882923