



THIS IS A GRADE II LISTED BUILDING

NOTES

1. No dimensions are to be scaled from this drawing except for planning purposes.
2. Contractors must verify all figured dimensions on site before commencing any work or making any stop drawings.
3. This drawing is the sole copyright of Savills and no part may be reproduced without the written consent of the above.
4. Site Location Plans are prepared from the Ordnance Survey Map with the sanction of the Controller of H.M. Stationery Office. Crown Copyright Reserved.

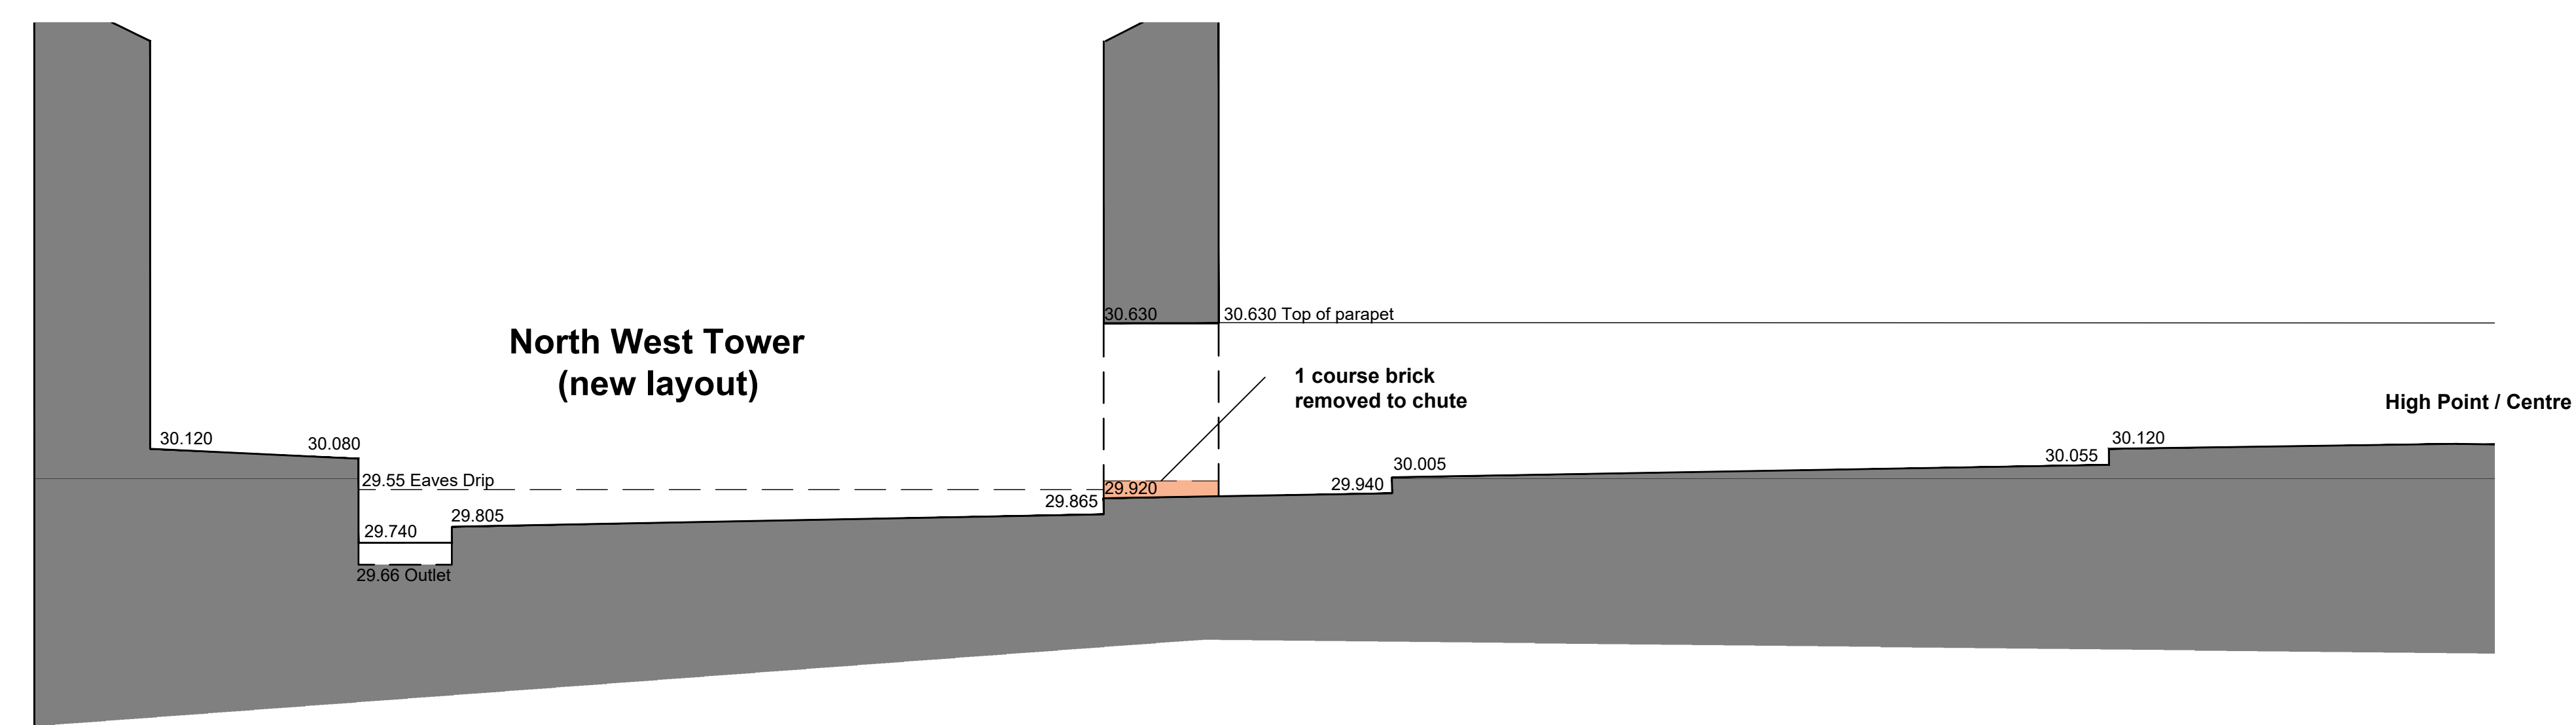

Proposed North Gutter Profile - West Leg
Scale 1:20

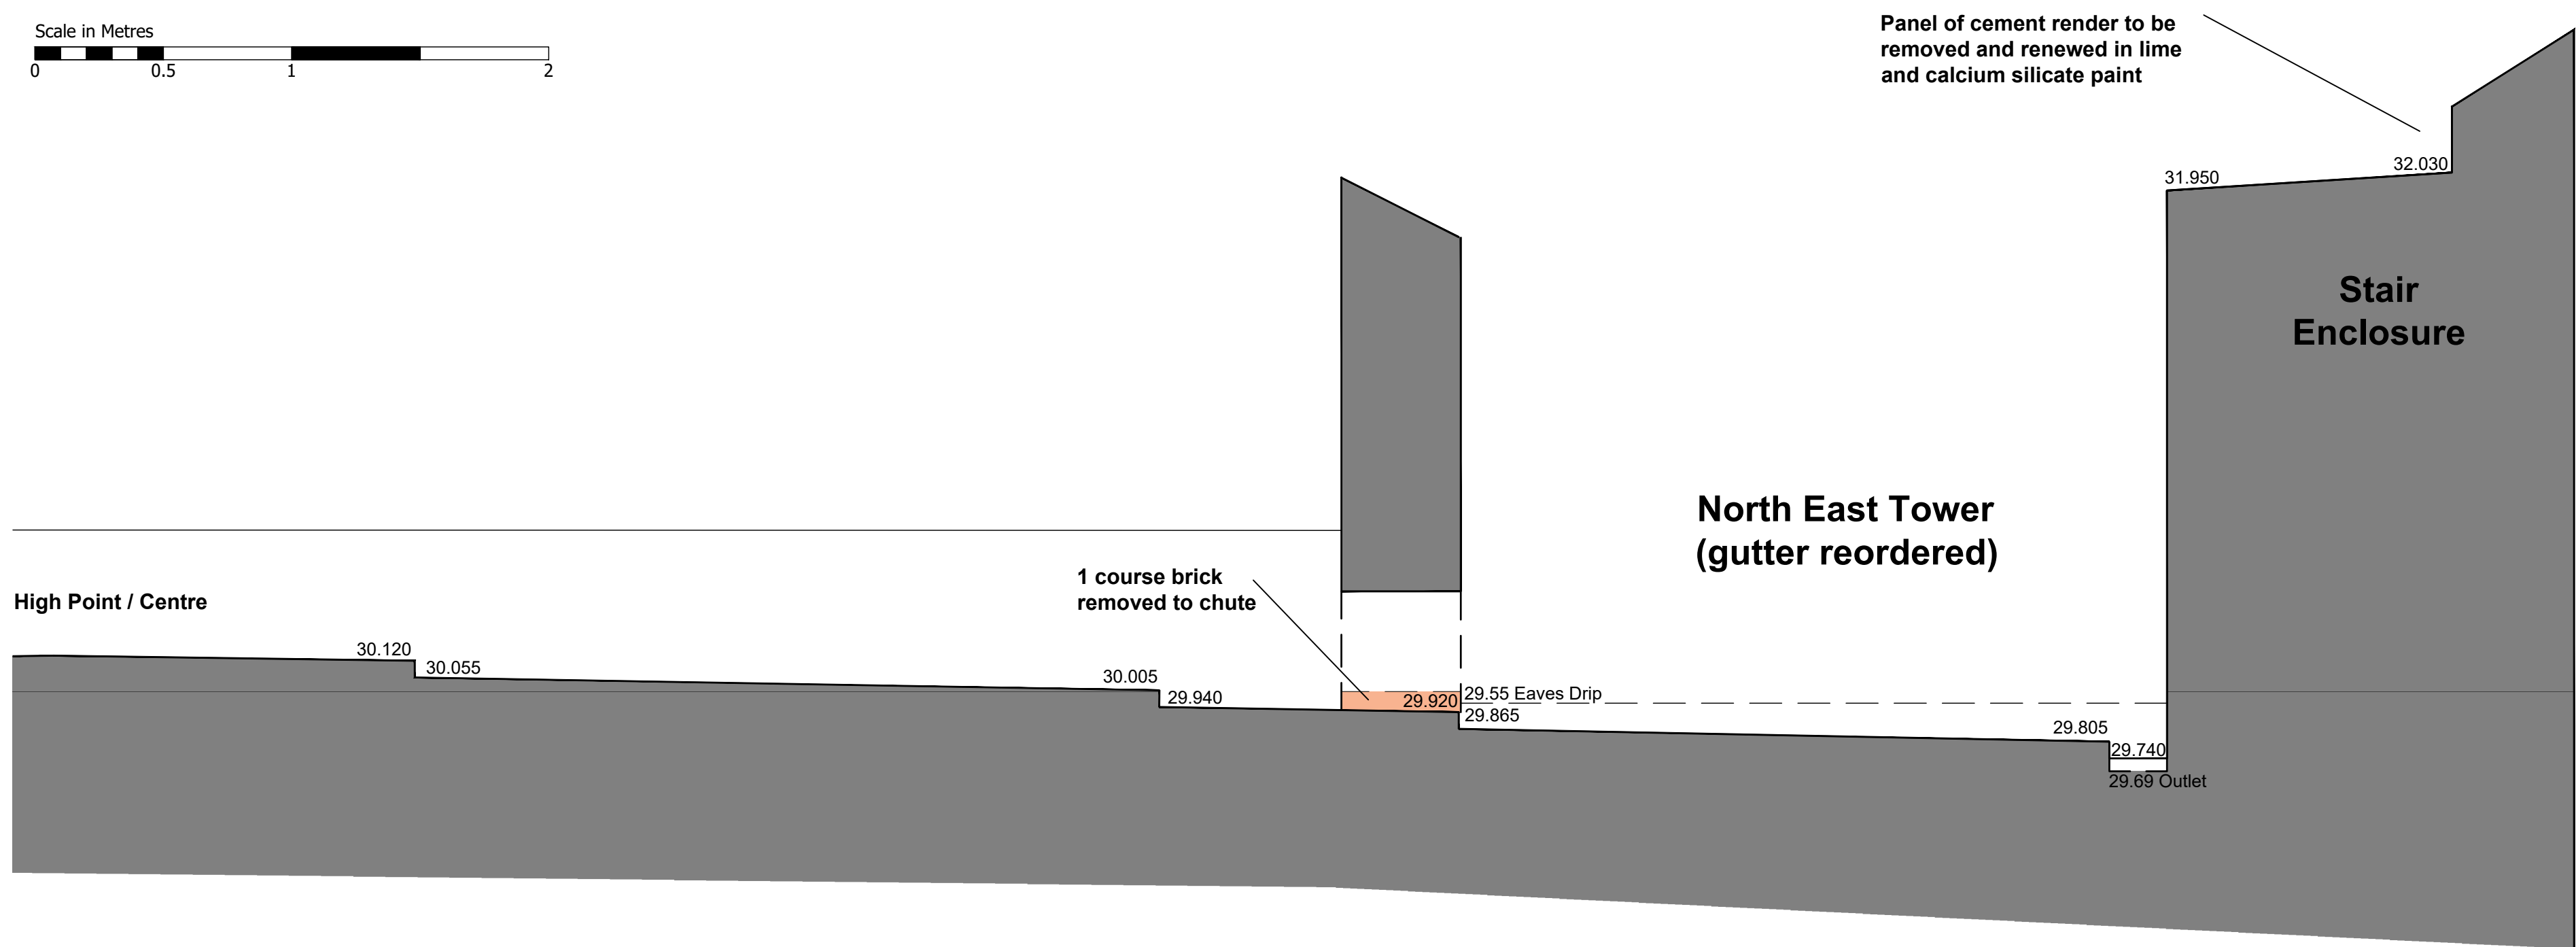

Proposed North Gutter Profile - East Leg
Scale 1:20



/		Rev	Description	By	Date
Drawing Status		EXISTING			
		RURAL CONSULTANCY SERVICES Savills (UK) Limited Exchange House, Petworth West Sussex. GU28 0BF Telephone: + 44 (0)1798 345 980 Fax: + 44 (0)1798 345 998 www.savills.co.uk			
		 Chartered Practice			
Client		Arundel Town Council			
Project		Arundel Town Hall Arundel			
Drawing Title		Proposed Gutter Profile - North Sections			
Scale 1:50 @ A1	Date 04/06/20	Drawn MF	Checked DS		
Drawing Number 311		Rev.	Project Number 455947		