



THIS IS A GRADE II LISTED BUILDING

NOTES



1. No dimensions are to be scaled from this drawing except for planning purposes.
2. Contractors must verify all figured dimensions on site before commencing any work or making any shop drawings.
3. This drawing is the sole copyright of Savills and no part may be reproduced without the written consent of the above.
4. Site Location Plans are prepared from the Ordnance Survey Map with the sanction of the Controller of H.M. Stationery Office, Crown Copyright Reserved.

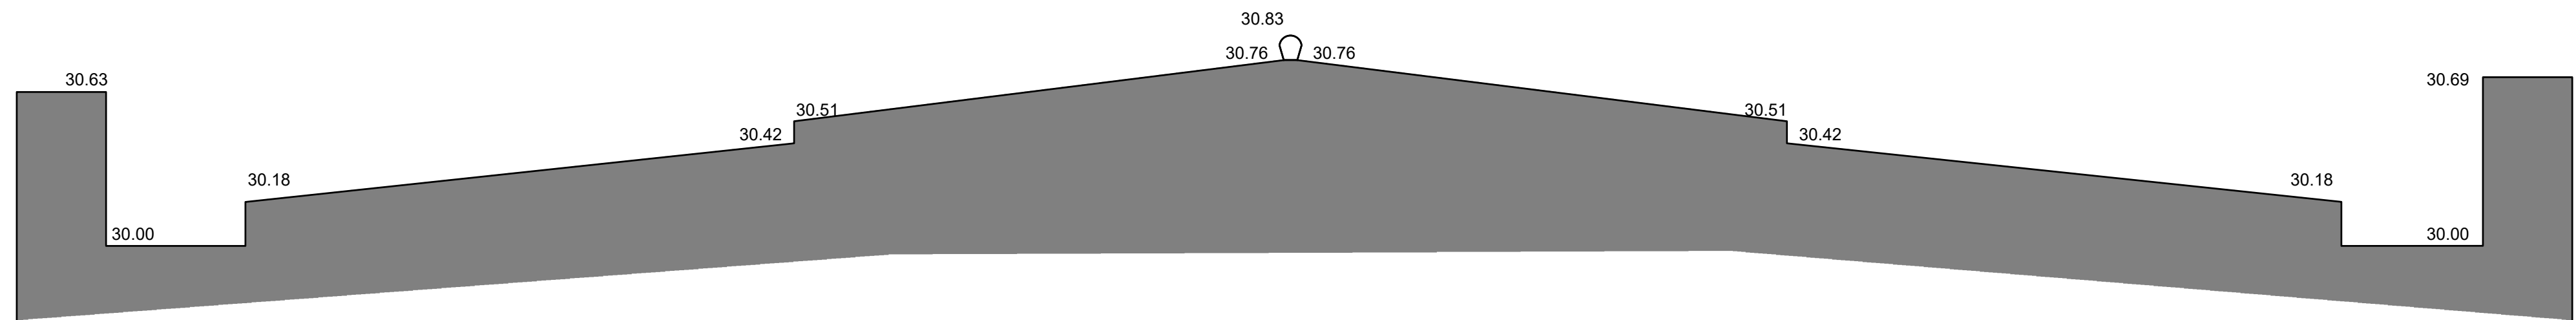


Existing Roof Profile Section A-A
Scale 1:20

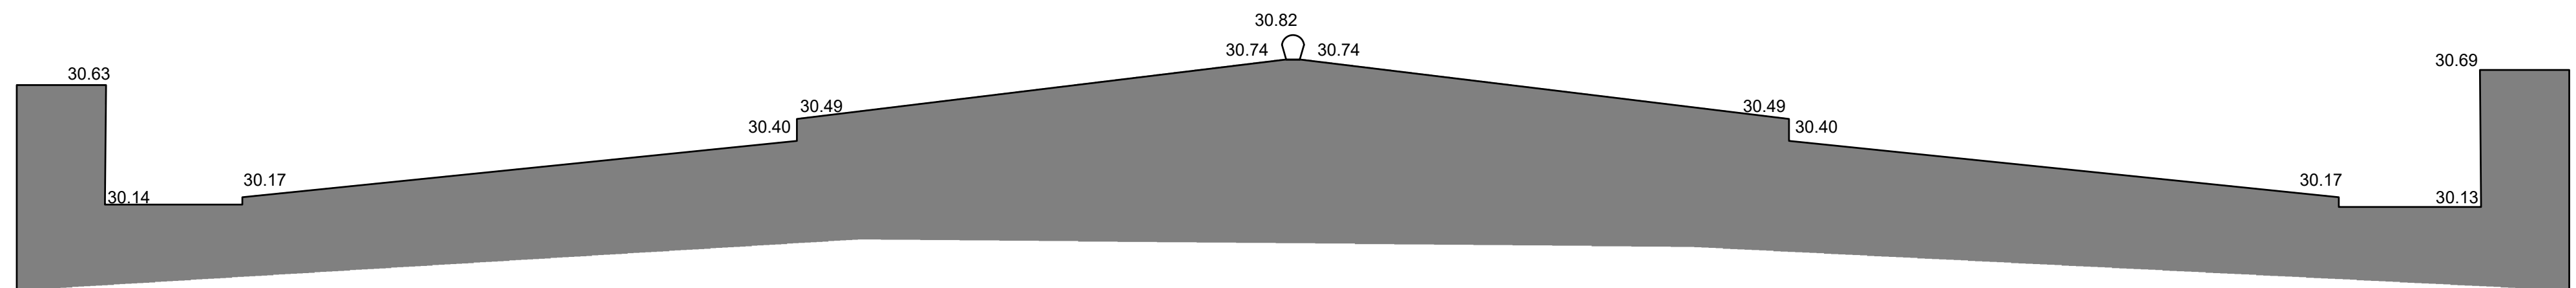

Existing Roof Profile Section B-B
Scale 1:20

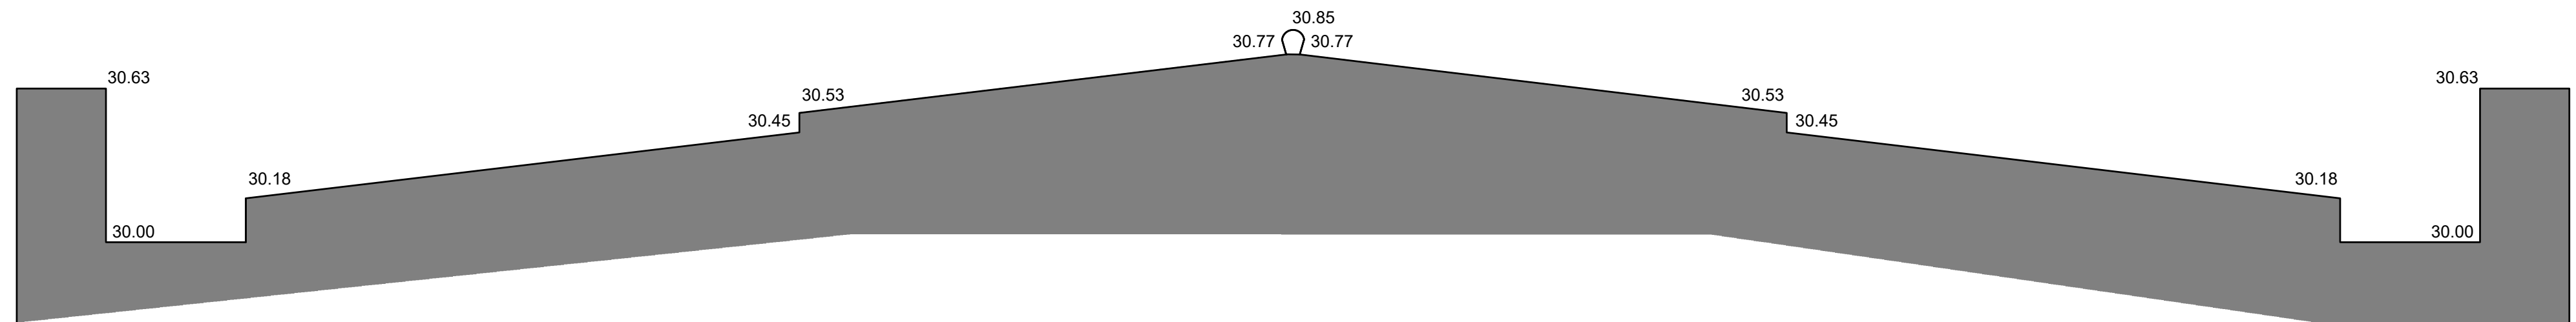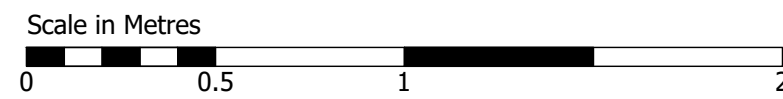

Existing Roof Profile Section C-C
Scale 1:20

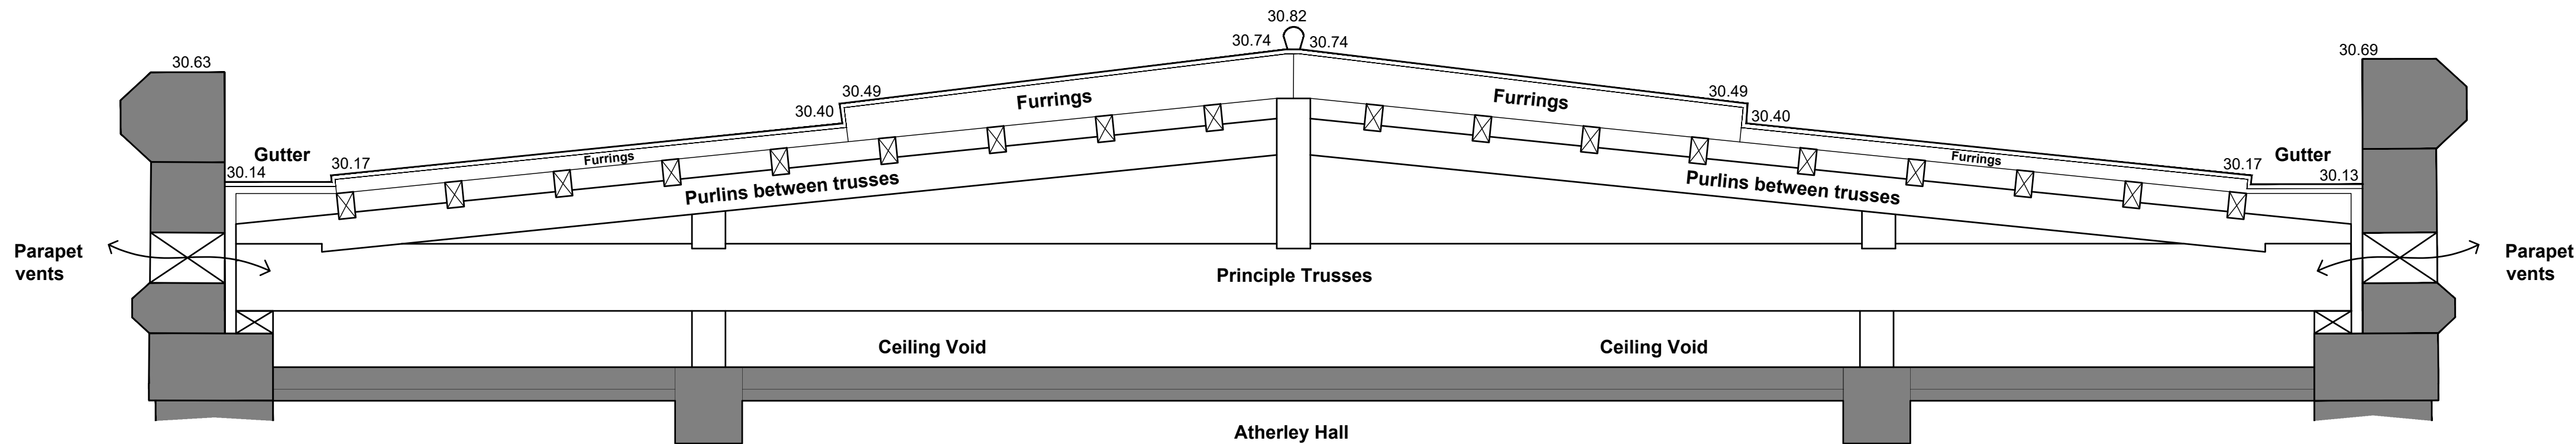

Existing General Arrangement Section
Scale 1:20



GA Section updated.		MF	04/06/20
Rev	Description	By	Date
Drawing Status			
EXISTING			
			
RURAL CONSULTANCY SERVICES Savills (UK) Limited Exchange House, Petworth West Sussex. GU28 0BF Telephone: + 44 (0)1798 345 980 Fax: + 44 (0)1798 345 998 www.savills.co.uk			
			
Client			
Arundel Town Council			
Project			
Arundel Town Hall			
Arundel			
Drawing Title			
Existing Roof Profile Sections			
Scale 1:50 @ A1	Date 04/06/20	Drawn MF	Checked DS
Drawing Number 300	Rev. A	Project Number 455947	