



THIS IS A GRADE II LISTED BUILDING

NOTES



1. No dimensions are to be scaled from this drawing except for planning purposes.
2. Contractors must verify all figured dimensions on site before commencing any work or making any shop drawings.
3. This drawing is the sole copyright of Savills and no part may be reproduced without the written consent of the above.
4. Site Location Plans are prepared from the Ordnance Survey Map with the sanction of the Controller of H.M. Stationery Office. Crown Copyright Reserved.

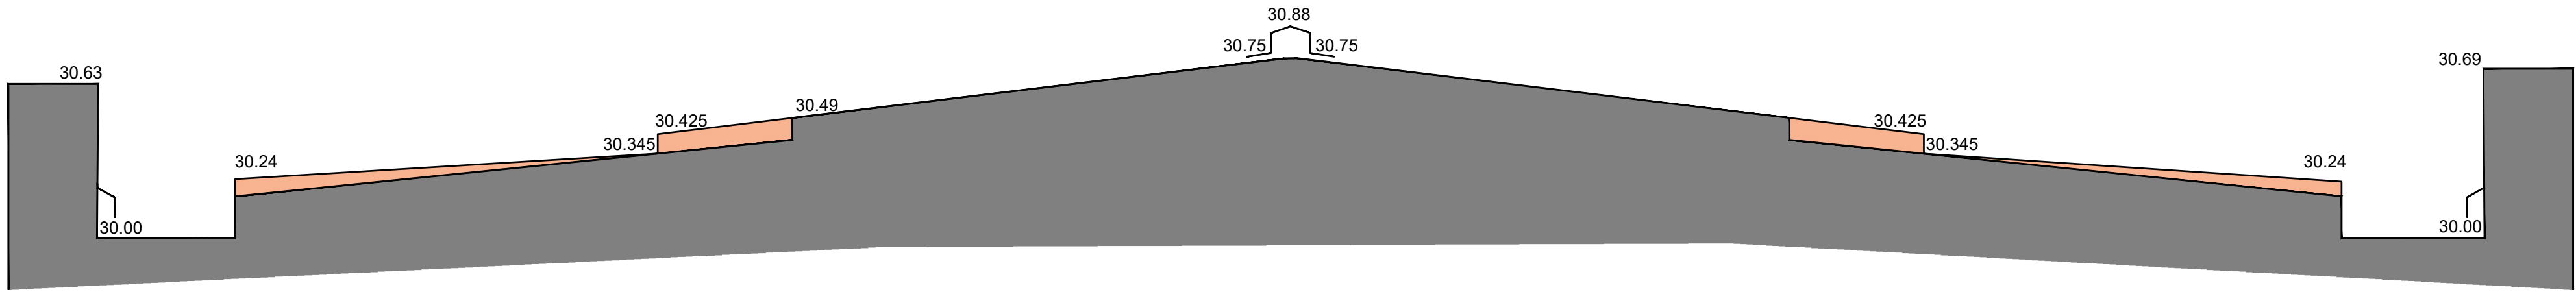


Proposed Roof Profile Section A-A
Scale 1:20

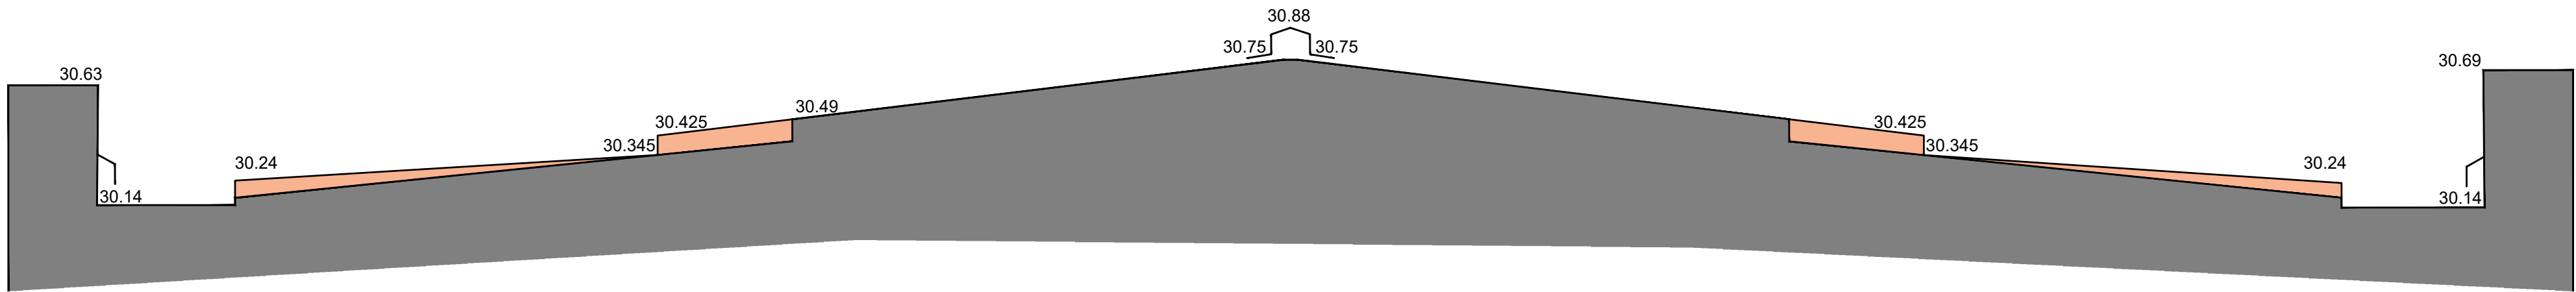

Proposed Roof Profile Section B-B
Scale 1:20

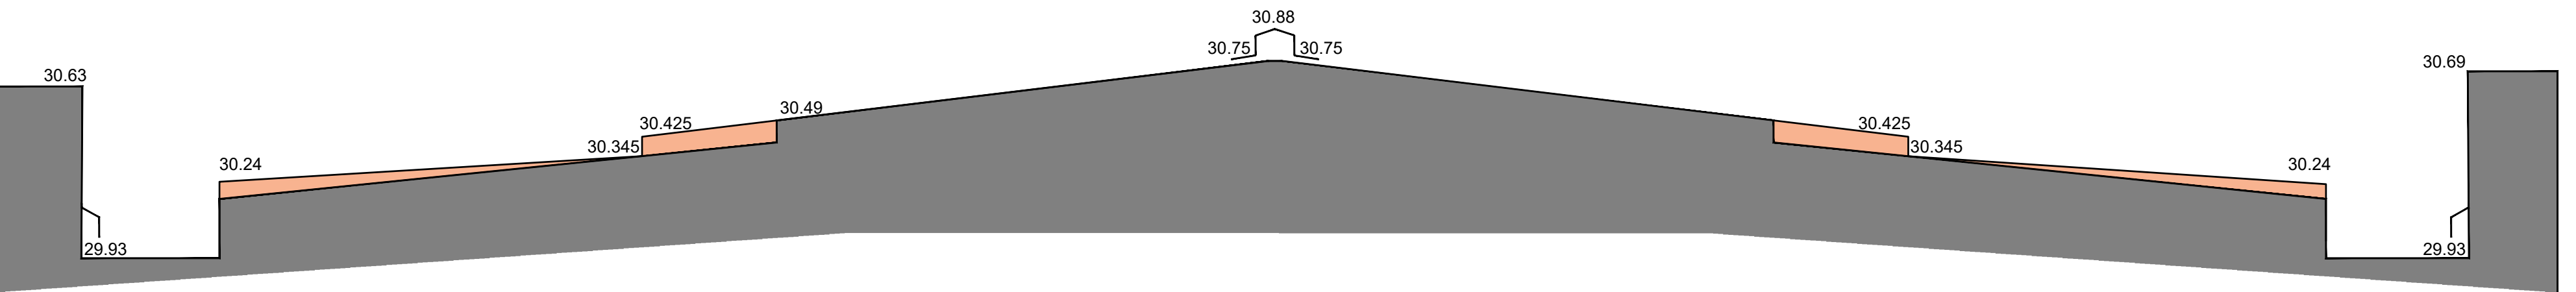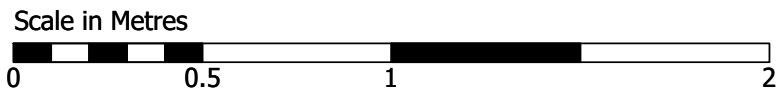

Proposed Roof Profile Section C-C
Scale 1:20

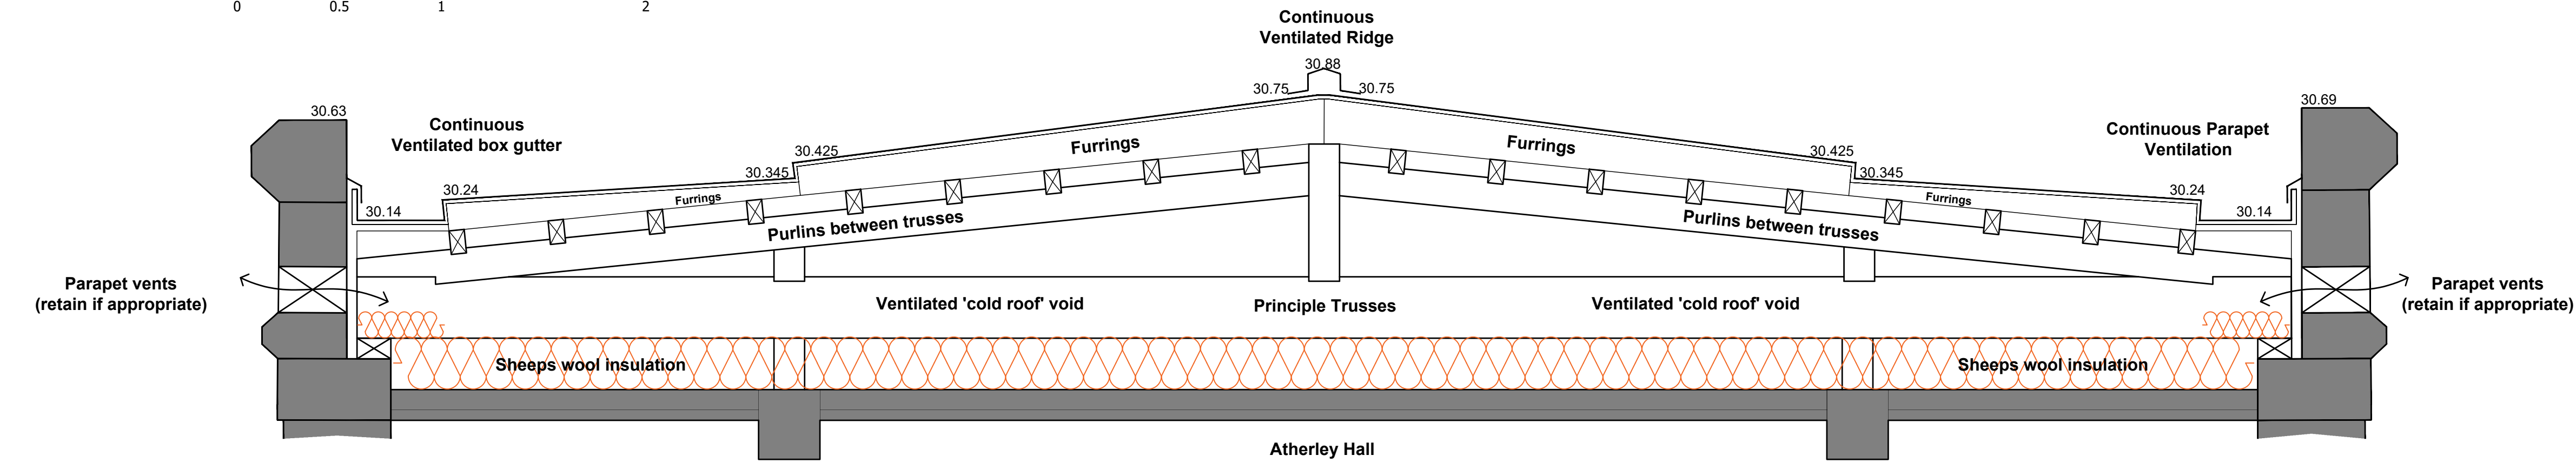

Proposed General Arrangement Section
Scale 1:20



A Updated with additional sections.		MF	4/6/20
Rev	Description	By	Date
Drawing Status			
PROPOSED			
			
RURAL CONSULTANCY SERVICES			
Savills (UK) Limited			
Exchange House, Petworth			
West Sussex. GU28 0BF			
Telephone: + 44 (0)1798 345 980			
Fax: + 44 (0)1798 345 998			
www.savills.co.uk			
Client			
Arundel Town Council			
Project			
Arundel Town Hall			
Arundel			
Drawing Title			
Proposed Roof Profile Sections			
Scale	Date	Drawn	Checked
1:50 @ A1	05/06/20	MF	DS
Drawing Number	Rev.	Project Number	
310	A	455947	