




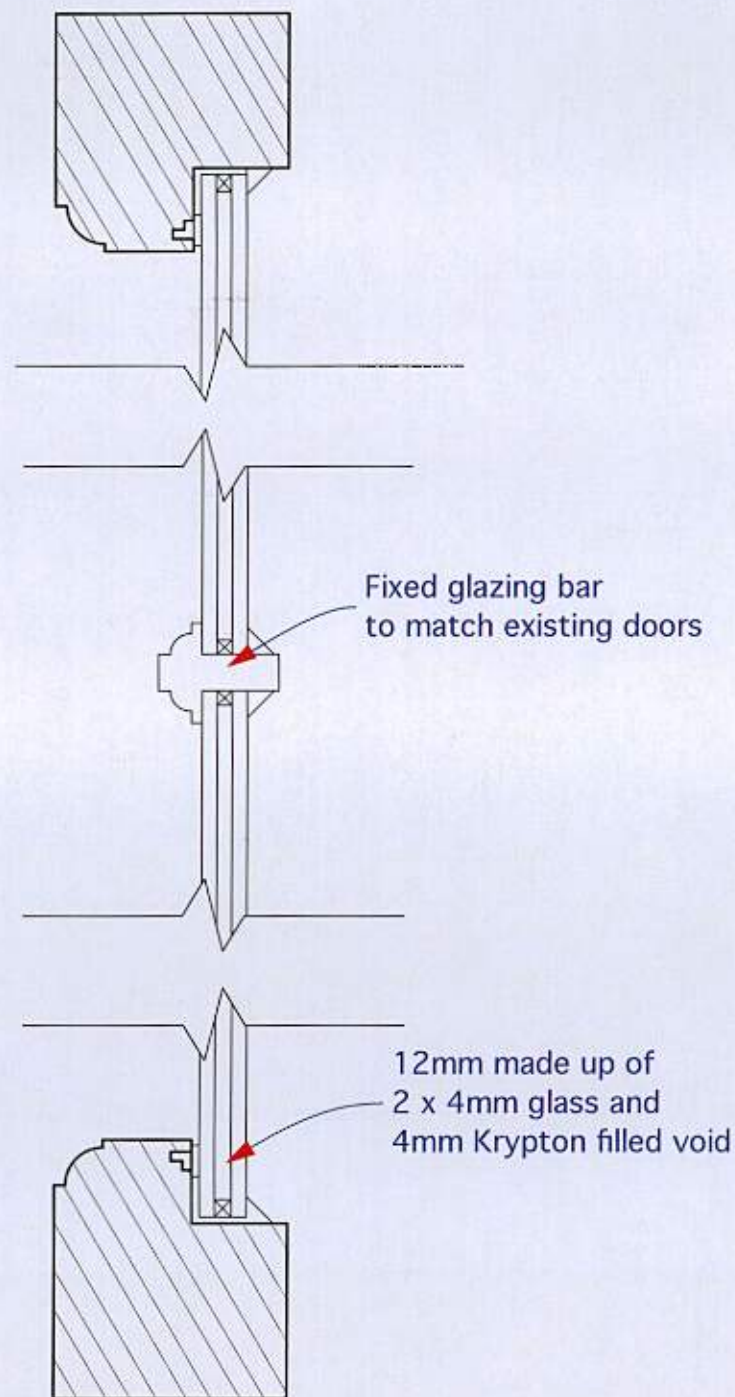

Vertical Section through direct glazed window

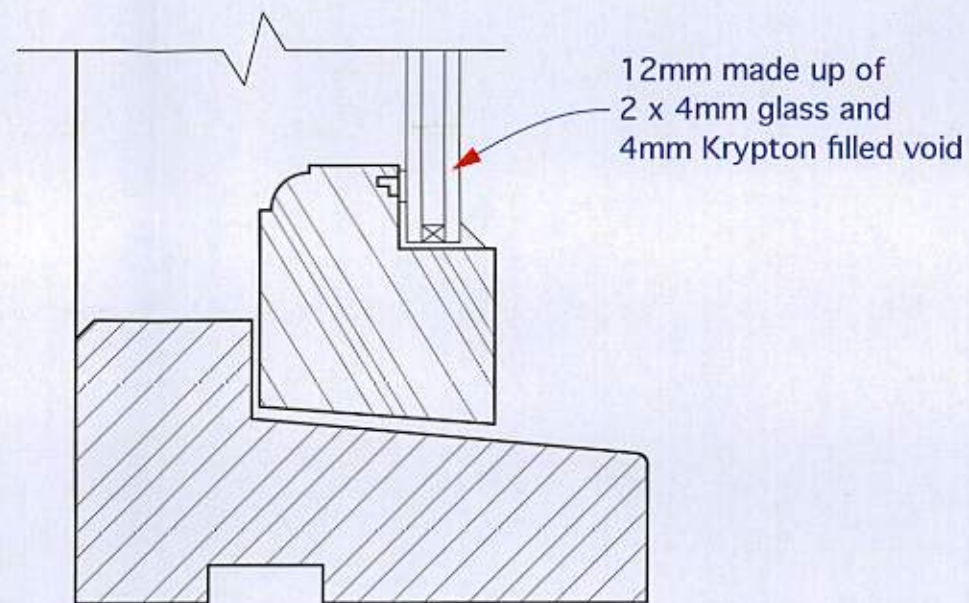

Vertical section through door sill

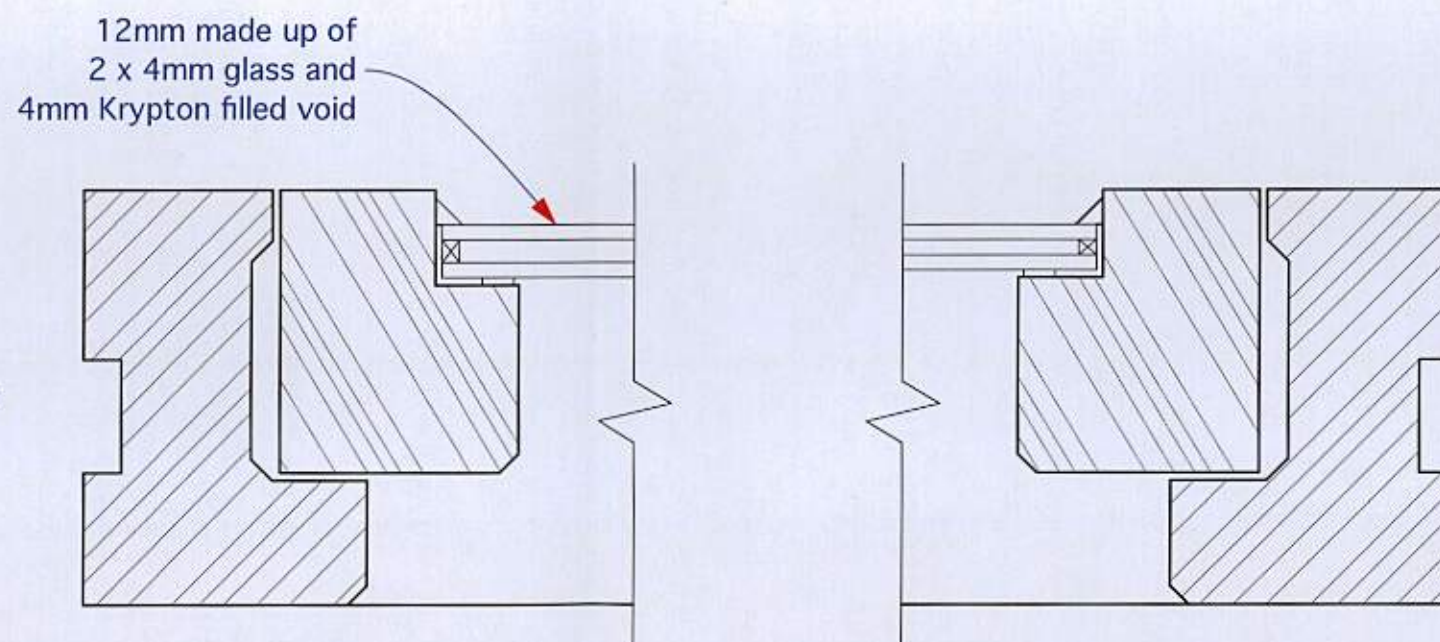

Horizontal Section through door

Revisions

A Jan 14 Updated glazing bars



Chartered Surveyors

Norton Studio, School Lane
Arundel, West Sussex
BN18 9DR

tel: 01903 885444

fax: 01903 883111

email: mail@a-fuller.co.uk
www.andrewfuller.co.uk



Job Title

19 King Street, Arundel

Client

Ms C Keith & Mr R Meadows

Drawing Name

Window & Door Sections

Drawing Status

Planning

Drawn by DF

Date Jan 14

Checked by

Date

Drawing Scale

1:2 at A3

Drawing No

13519/105

Status

A

Revision