

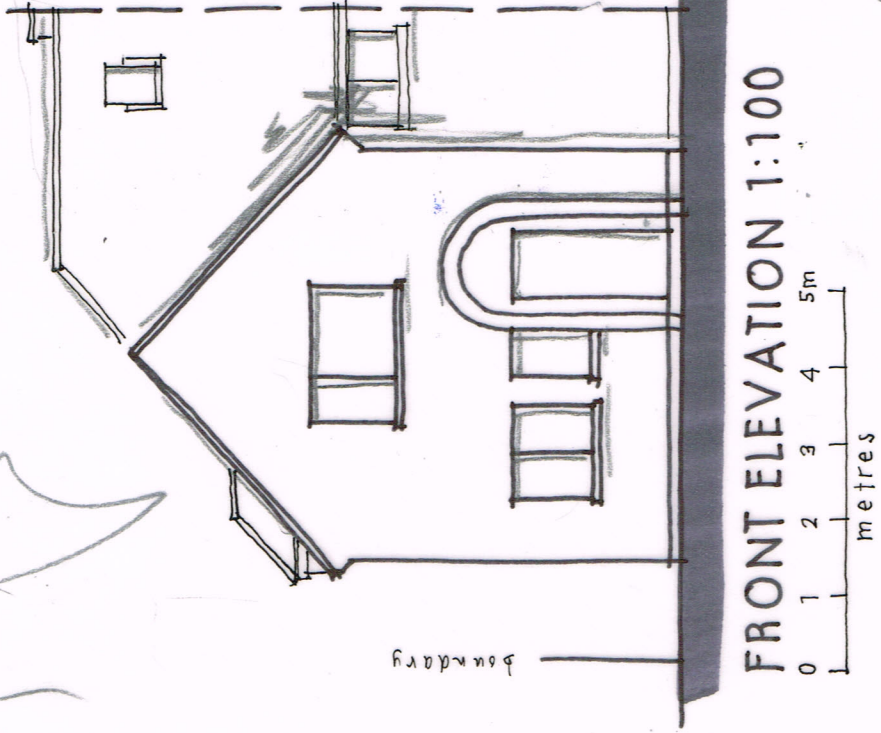


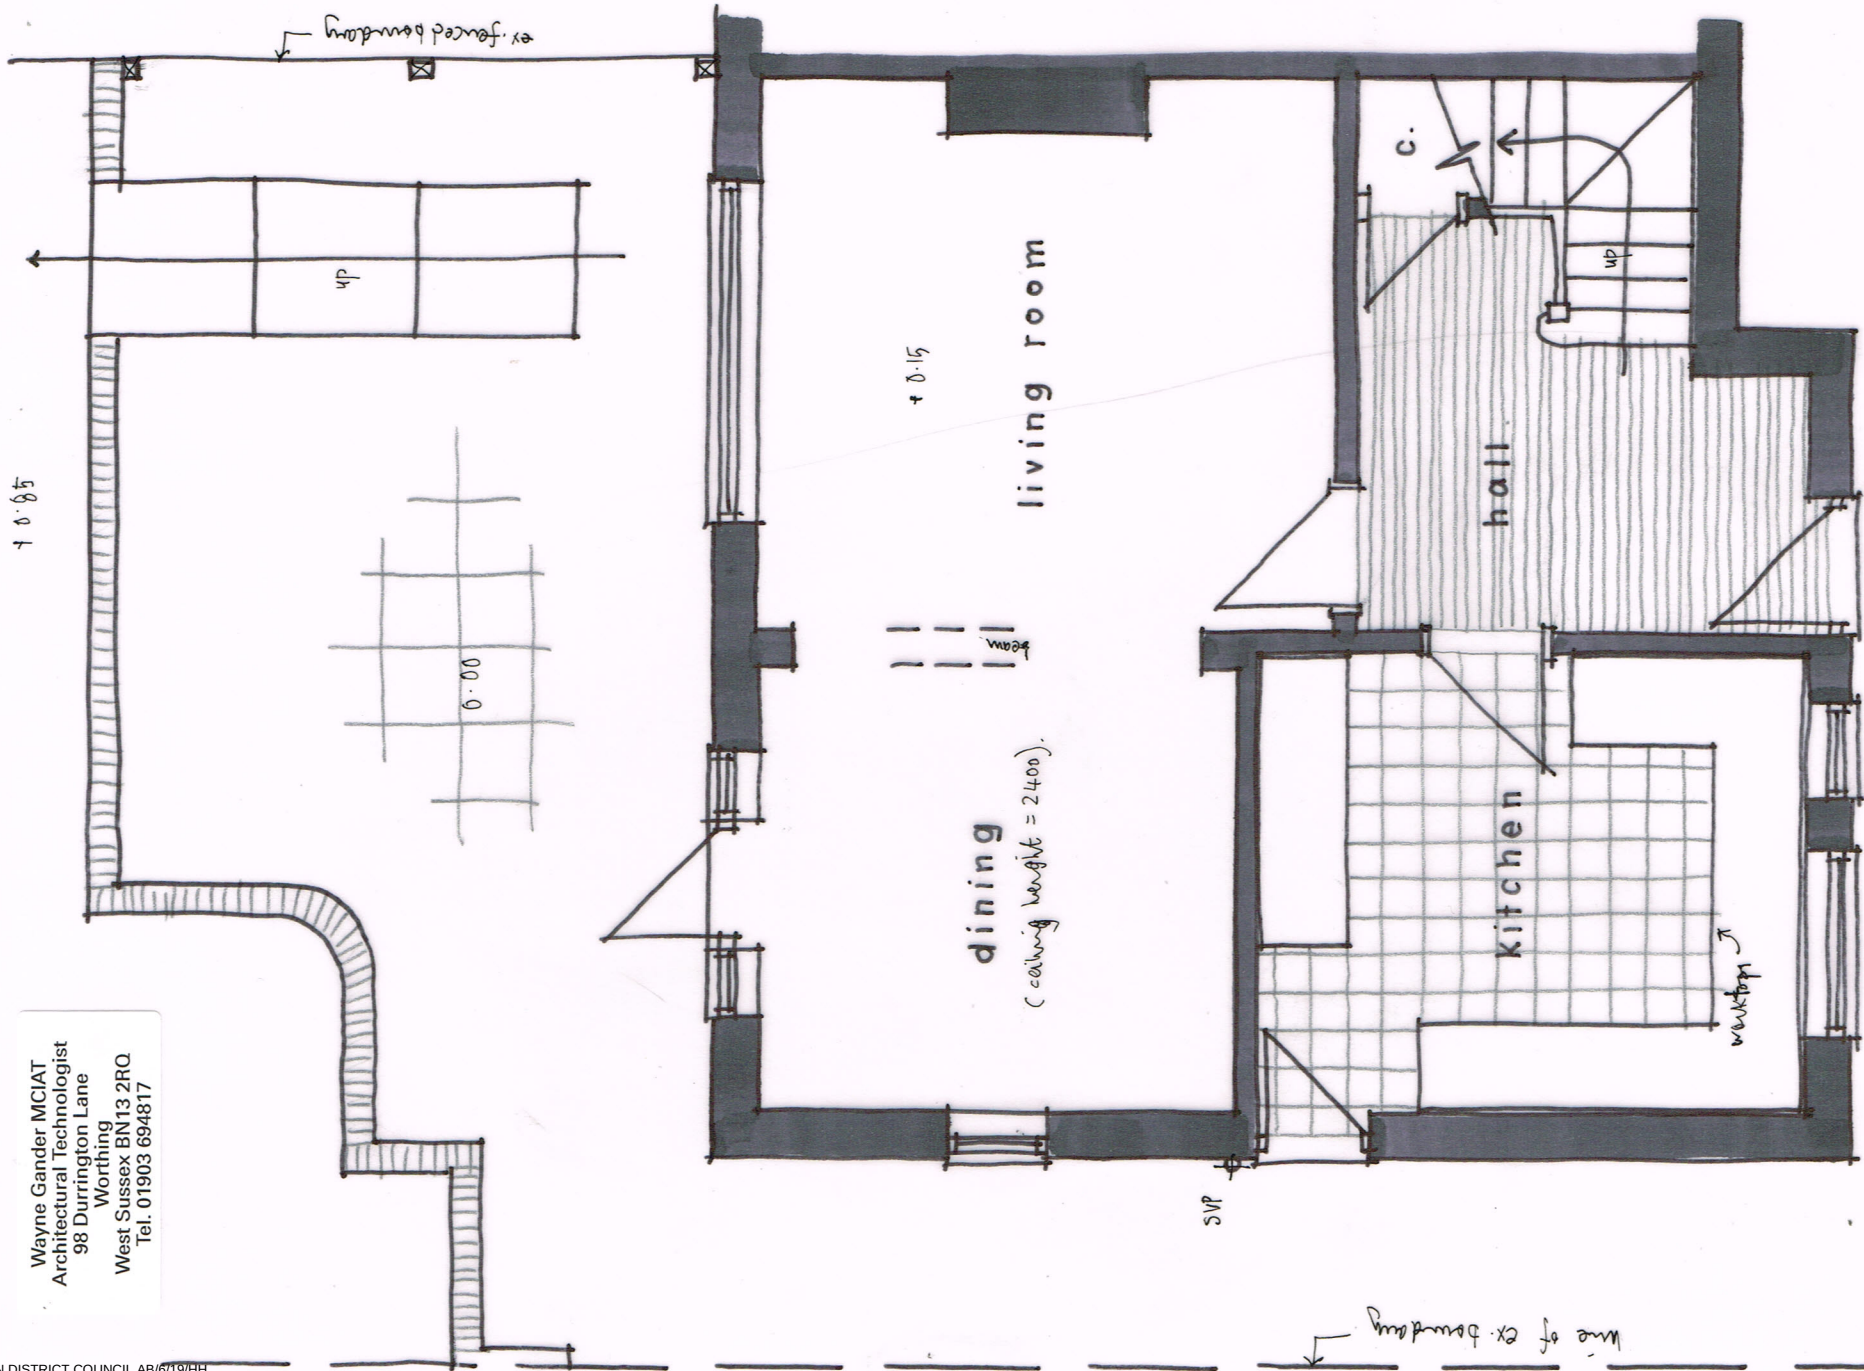


FRONT ELEVATION 1:100

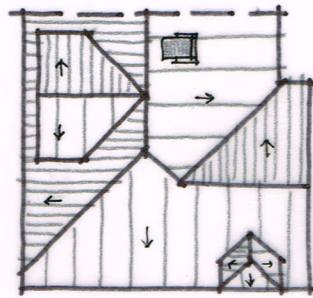

ROOF PLAN 1:200

SIDE (w)

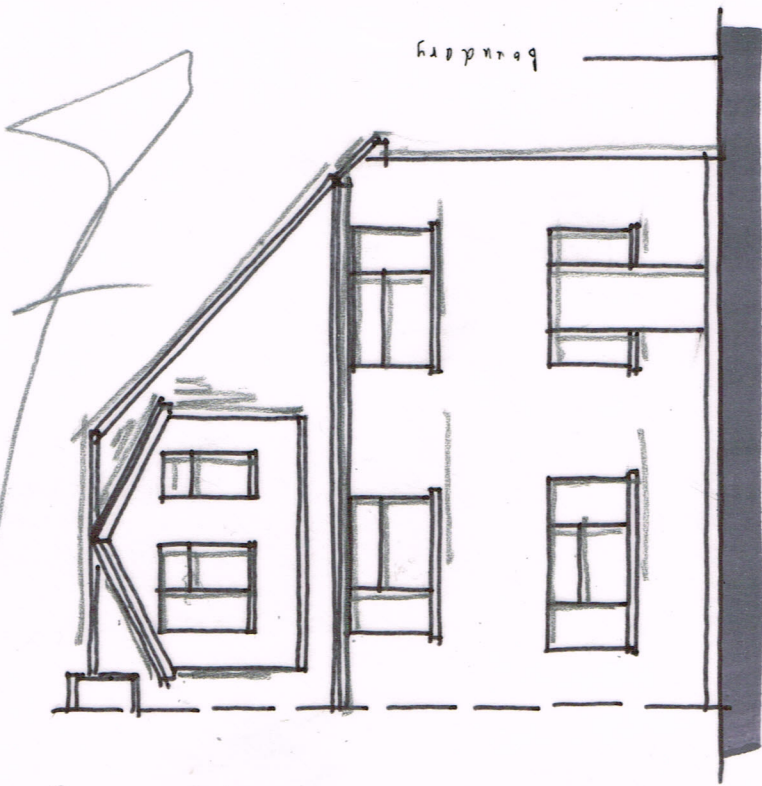

REAR

GROUND FLOOR PLAN 1:50 @ A3