


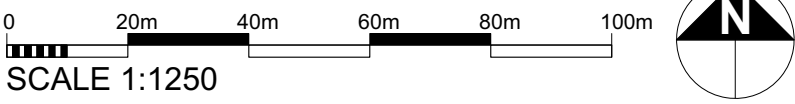


LOCATION PLAN [SCALE 1:1250]



OS account No. 100006304



BLOCK PLAN [SCALE 1:500]

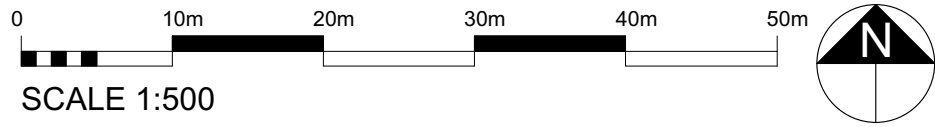

notes:

amendments:

X xx.xx.xxxx	x
-----------------	---



Studio 5 | English Close | Hove | BN3 7ET
T: 01273 736217 E: info@felceandguy.co.uk

project: ARUNDEL C.E. PRIMARY SCHOOL

location: ARUNDEL

client: THE SCHOOL GOVERNORS

drawing: LOCATION & BLOCK PLANS

scale: 1:1250 / 1:500	page: A1
-----------------------	----------

drawn by: JJ	checked by: AW
--------------	----------------

date: XXX XXXX	drawing number: 2128.26/01	revision: -
----------------	----------------------------	-------------

© Felce & Guy Partnership LLP