



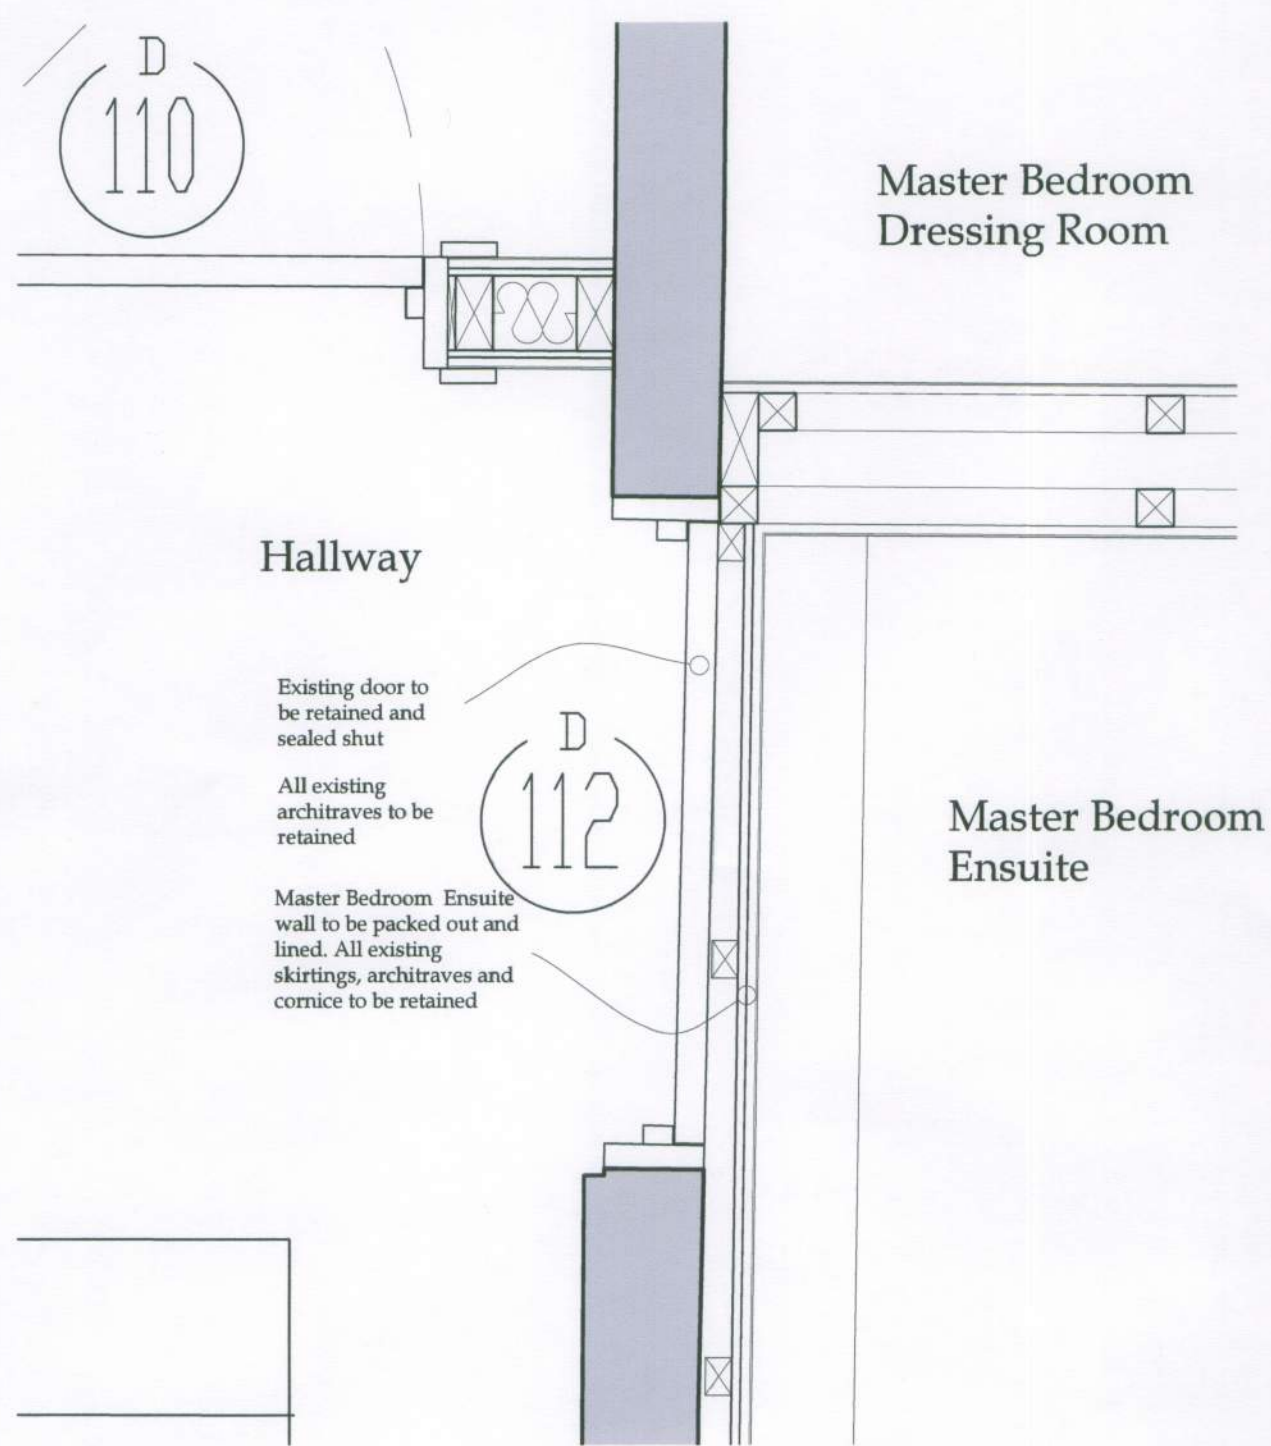


Door D112 Details, 1st Floor,  
Scale 1:10

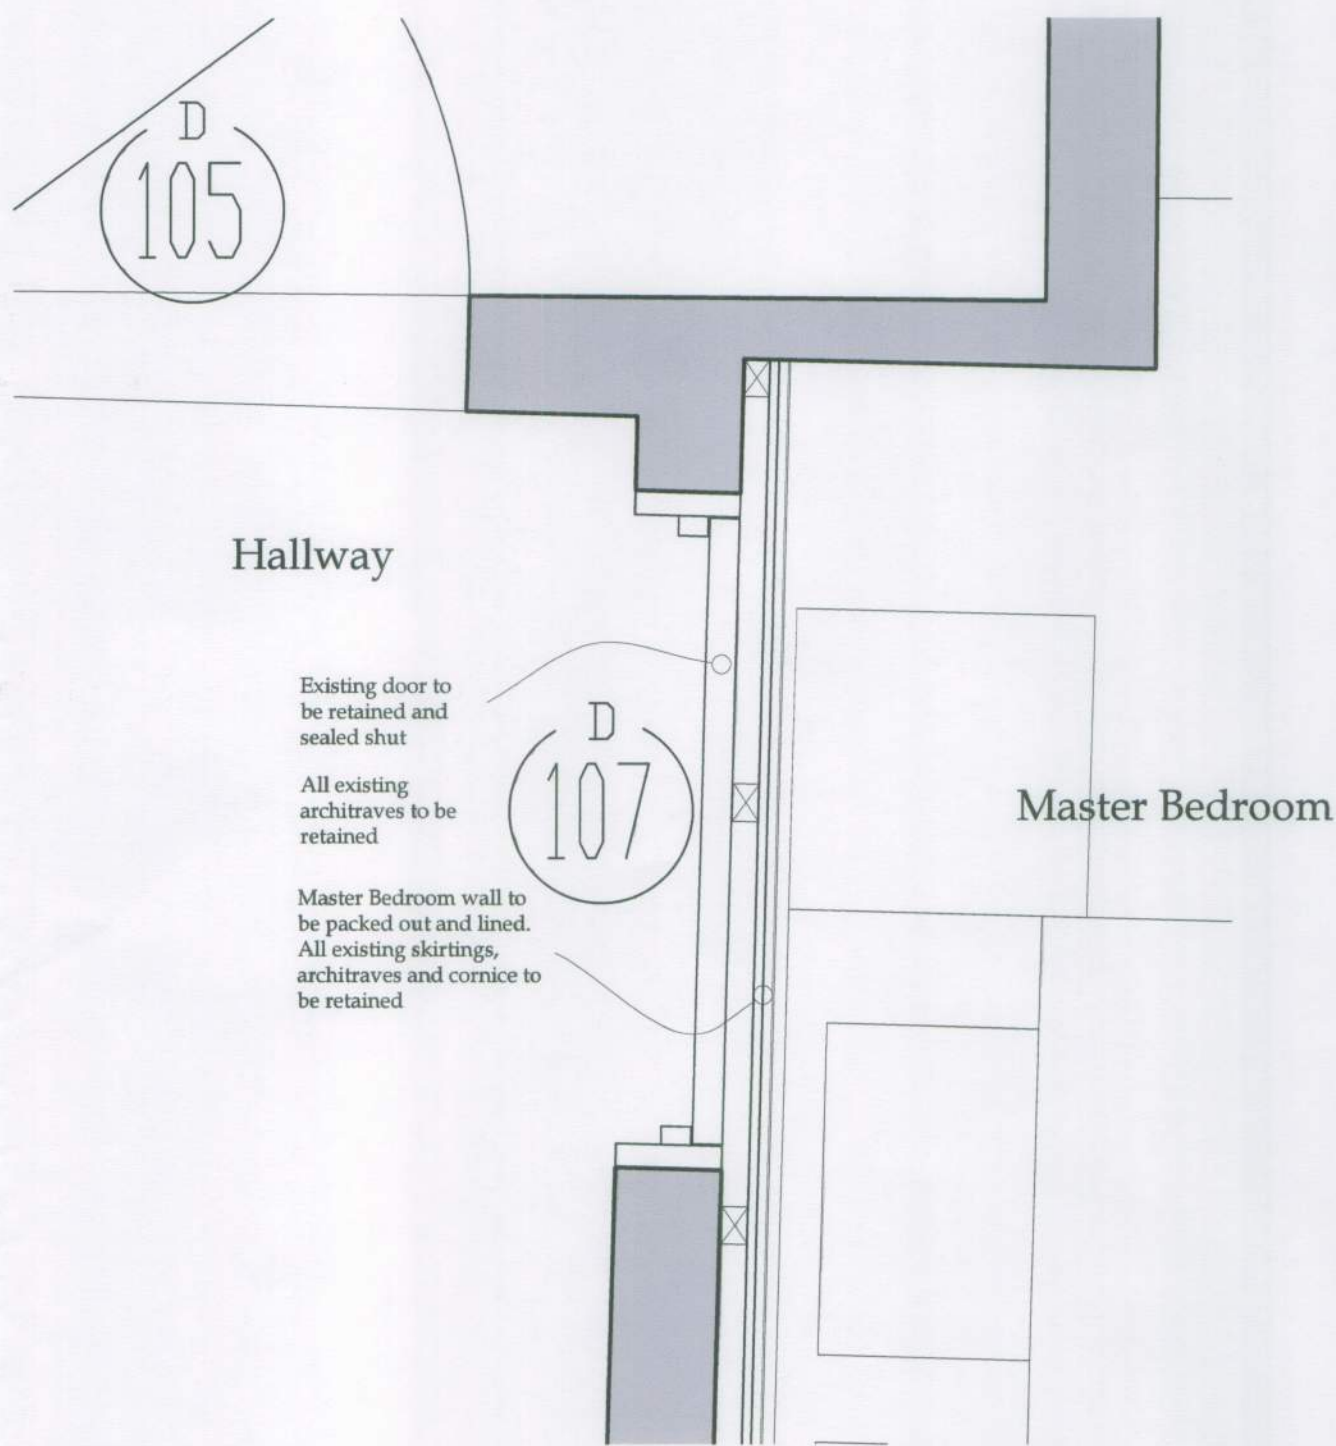


Door D107 Details, 1st Floor,  
Scale 1:10




Photo of Existing Dressing Room  
Cupboards, to be retained

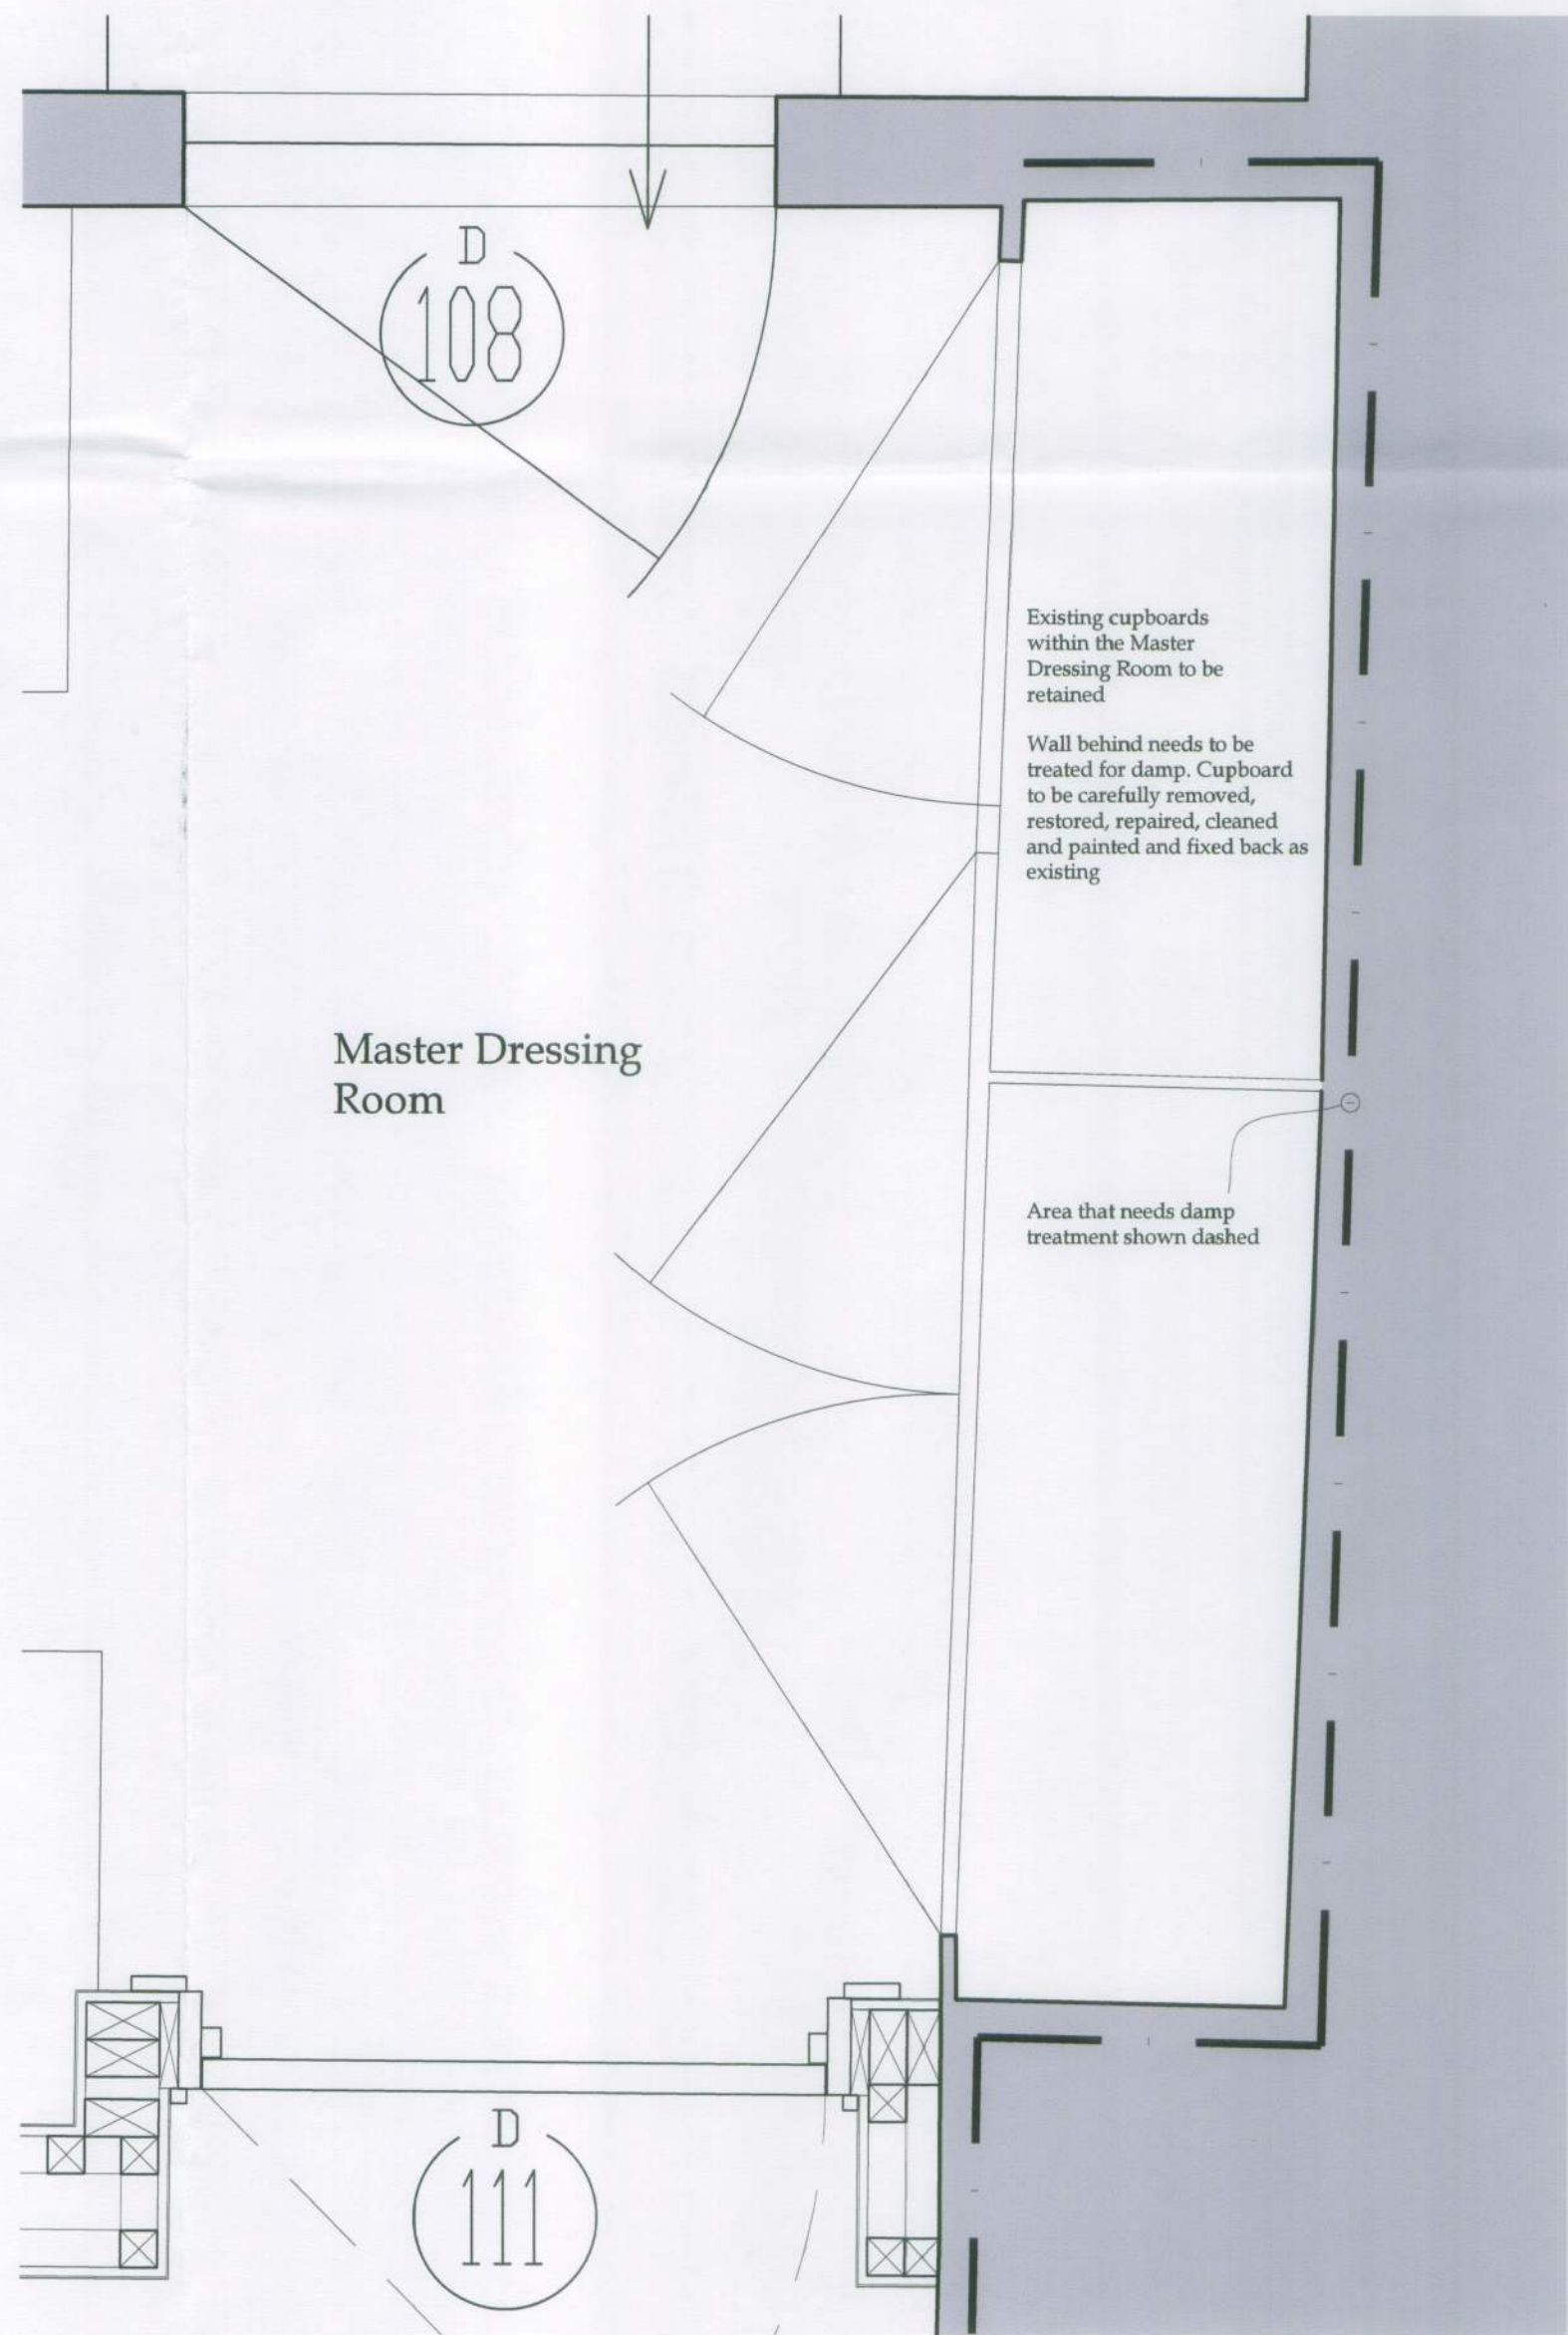

Master Dressing Room  
Existing Cupboards,  
Scale 1:10

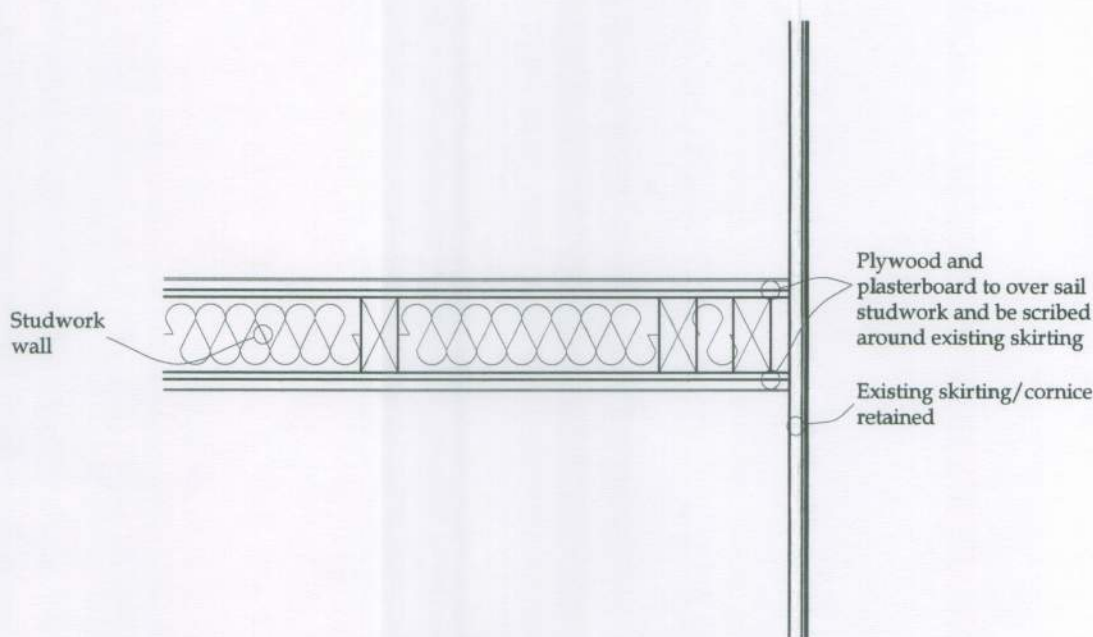

Partition Wall Scribing Detail Plan,  
Scale 1:10

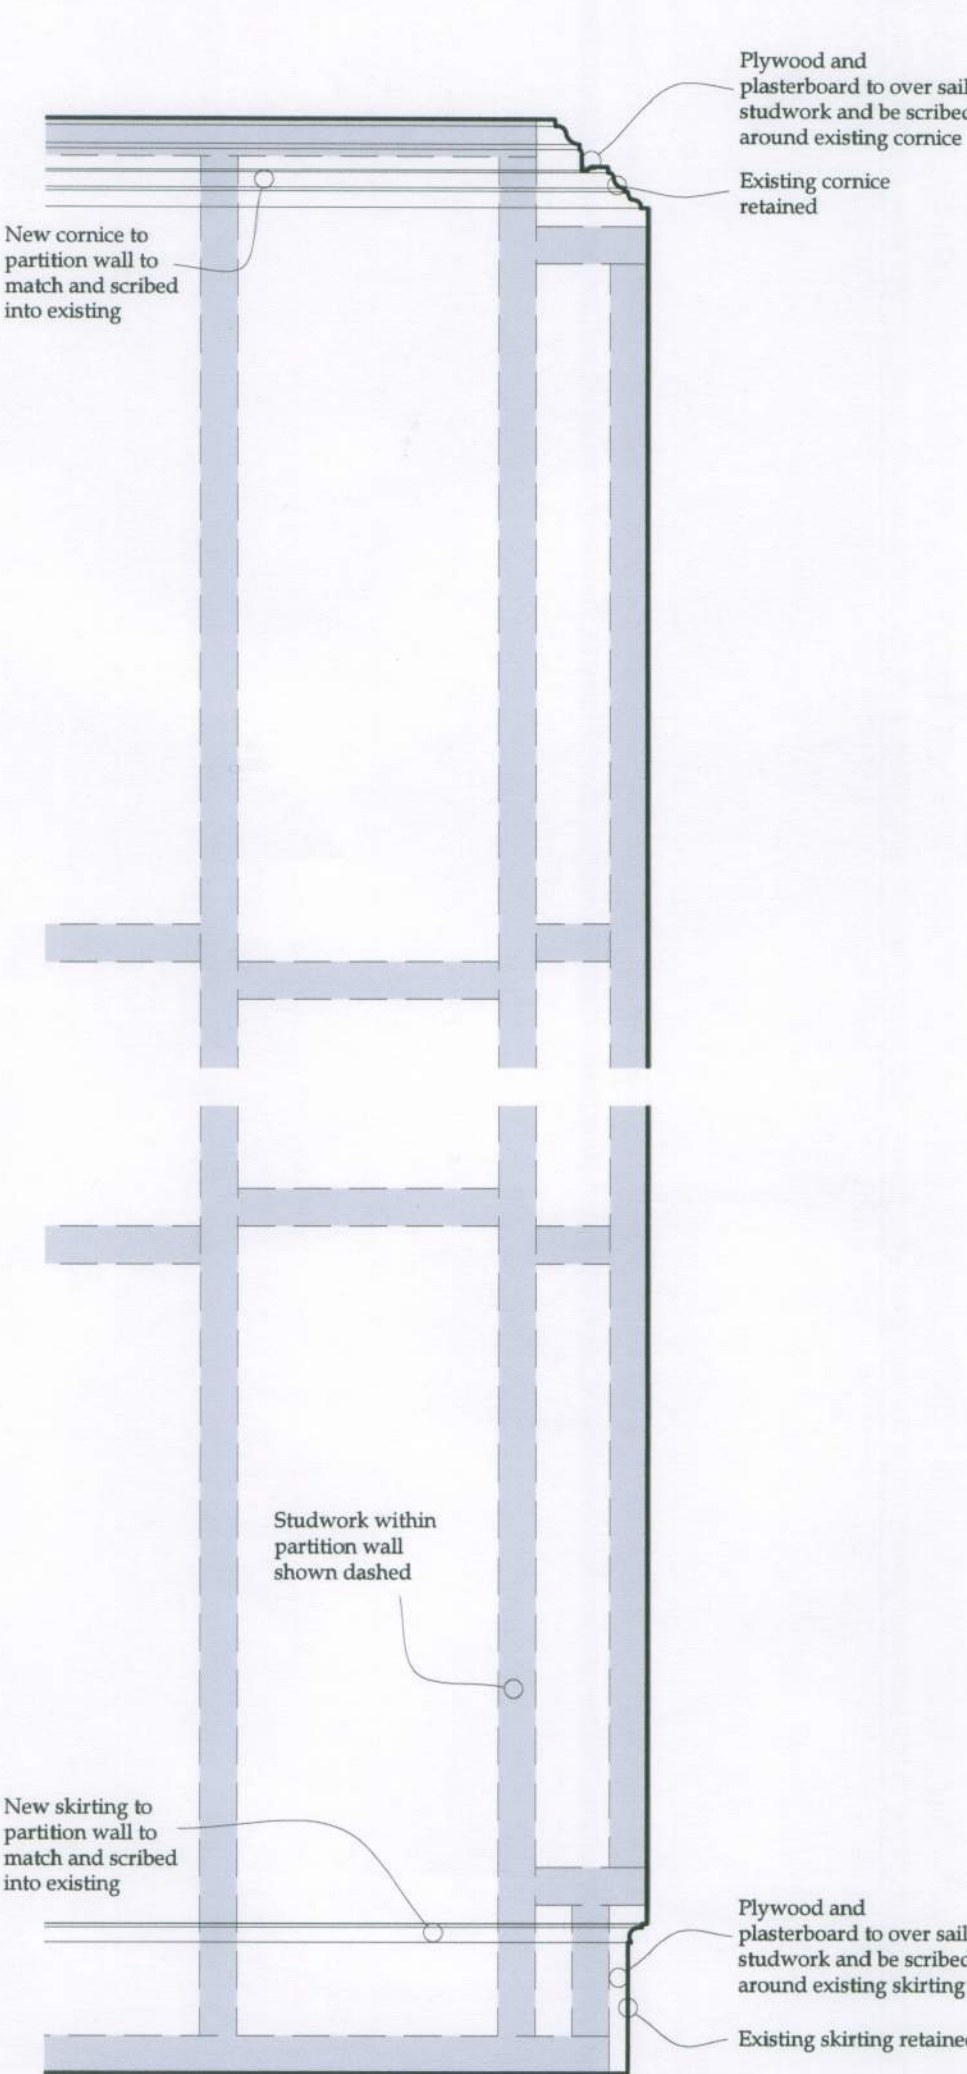

Partition Wall Scribing Detail Elevation,  
Scale 1:10

**COPYRIGHT**  
This drawing may not be copied in part or in its entirety without the authors consent.

**DIMENSIONS**  
Figured dimensions only are to be taken from this drawing.  
All dimensions are to be checked on site before any work is carried out. If in doubt ask.  
This drawing should only be scaled for planning applications and building regulations.

**ISSUE OF DRAWINGS**  
This drawing is to be read strictly in conjunction with other drawings & specifications issued by the author and other consultants, and it will be the users responsibility to ensure that drawings bearing the date information are being referred to and that out-of-date issues are destroyed.  
Where this drawing has been prepared solely for the purpose of gaining planning consent and/or building regulation approval, other details beyond the scope of such requirements must be agreed between architect and contractor prior to commencement of building work.

|   |                                |                  |
|---|--------------------------------|------------------|
|   |                                |                  |
| <b>P1</b>   | 15.05.15                       | Planning Issue   |
| <b>REV</b>   | <b>DATE</b>                    | <b>DETAILS</b>   |
| Scale Bar<br>1:50<br>0 500 1000 2000 4000 Millimeters   |                                |                  |
| <b>FINE TOWN &amp; COUNTRY HOUSE COMMISSIONS LTD</b><br><i>from</i><br><b>IAN ADAM-SMITH</b><br><b>CHARTERED ARCHITECTS</b><br>LORDS WOOD BARNs • LODSWORTH • WEST SUSSEX • GU28 9DS<br>TEL: 01798 861 588 • FAX: 01798 861 694<br>www.ianadam-smith.co.uk |                                |                  |
| PROPOSED ADDITIONS & ALTERATIONS TO<br><b>61 Maltravers Street</b><br><i>for</i><br><b>Mr &amp; Mrs Jones</b>   |                                |                  |
| DRAWING TITLE<br><b>Joinery Details for Planning Conditions Sheet 2</b>   |                                |                  |
| SCALE<br>1:20   | DRAWING NUMBER<br>AS535 301 P1 | DATE<br>May 2015 |