




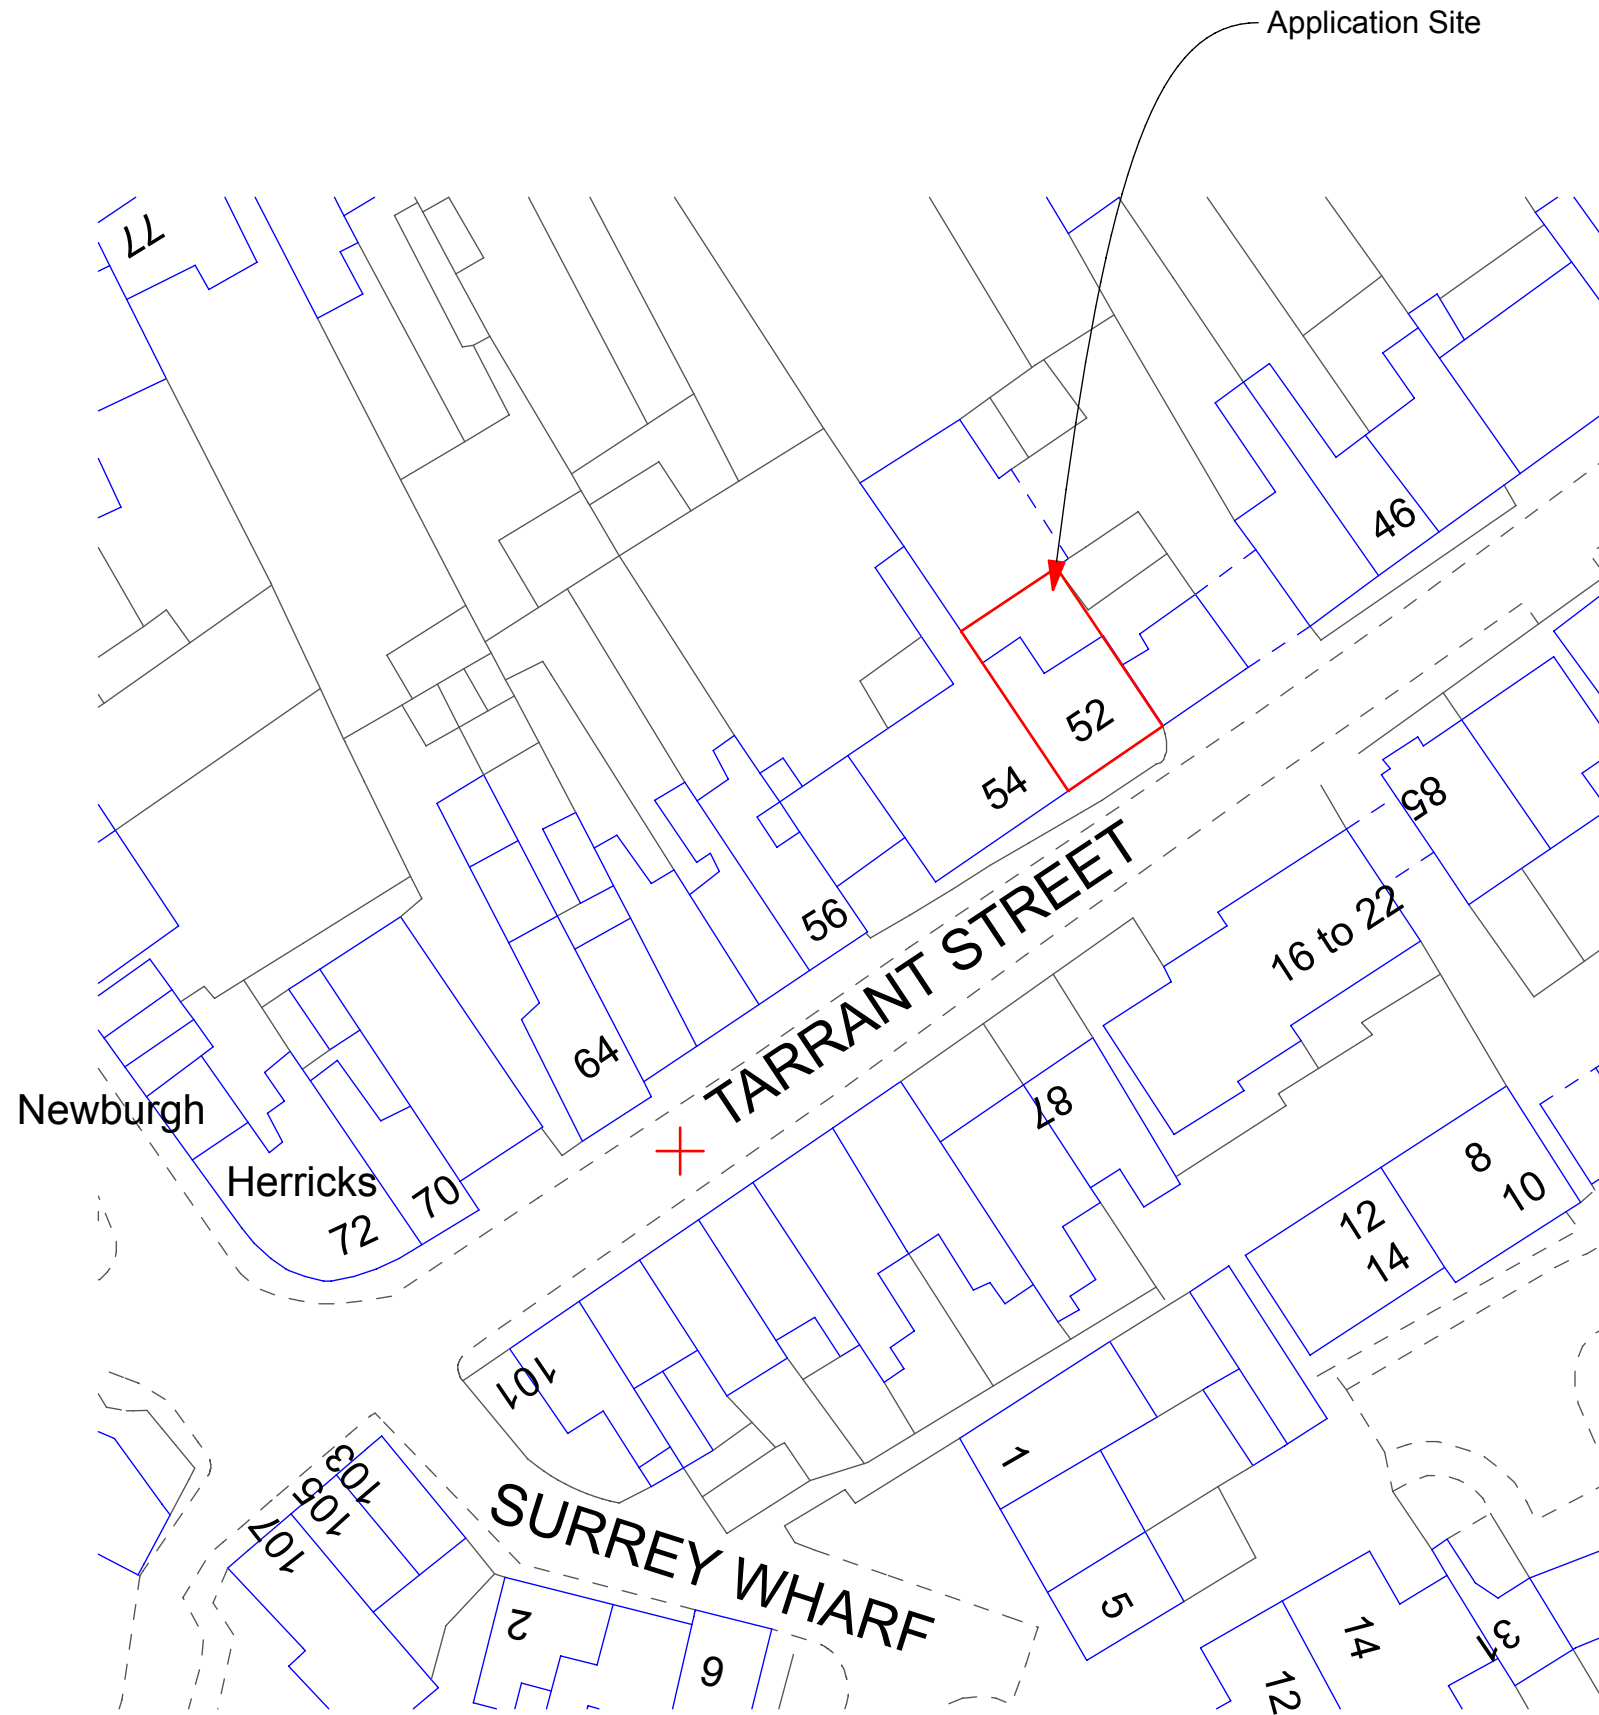

1:500 Block Plan

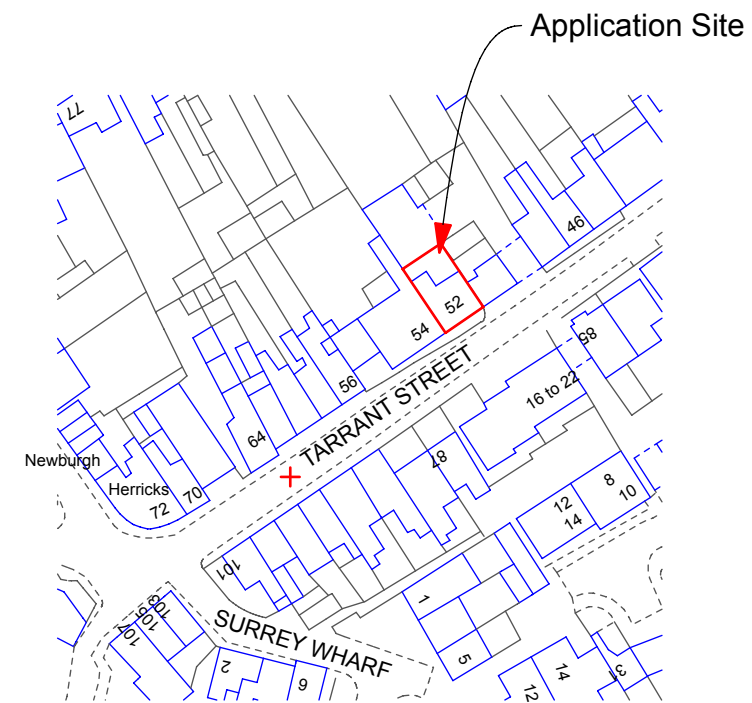

1:1250 Location Plan

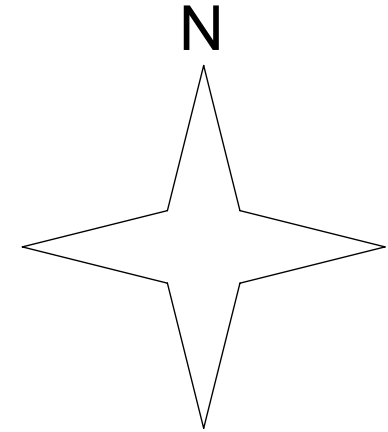

Chartered Surveyors

Norton Studio, School Lane
Arundel, West Sussex
BN18 9DR

tel: 01903 885444
fax: 01903 883111



email: mail@afuller.co.uk
www.andrewfuller.co.uk

Job Title

52 Tarrant Street, Arundel

Client

Mr J Eades & Mr N Herbert

Drawing Name

**Location & Block
Plan**

Drawing Status

Planning

Drawn by

DF

Date

Sept 11

Checked by

Date

Drawing Scale

1:500 & 1:1250 at A3

Drawing No

Status

Revision

11391/ 03