


SOFTWOOD FLUSH CASEMENT DOUBLE GLAZED WINDOWS

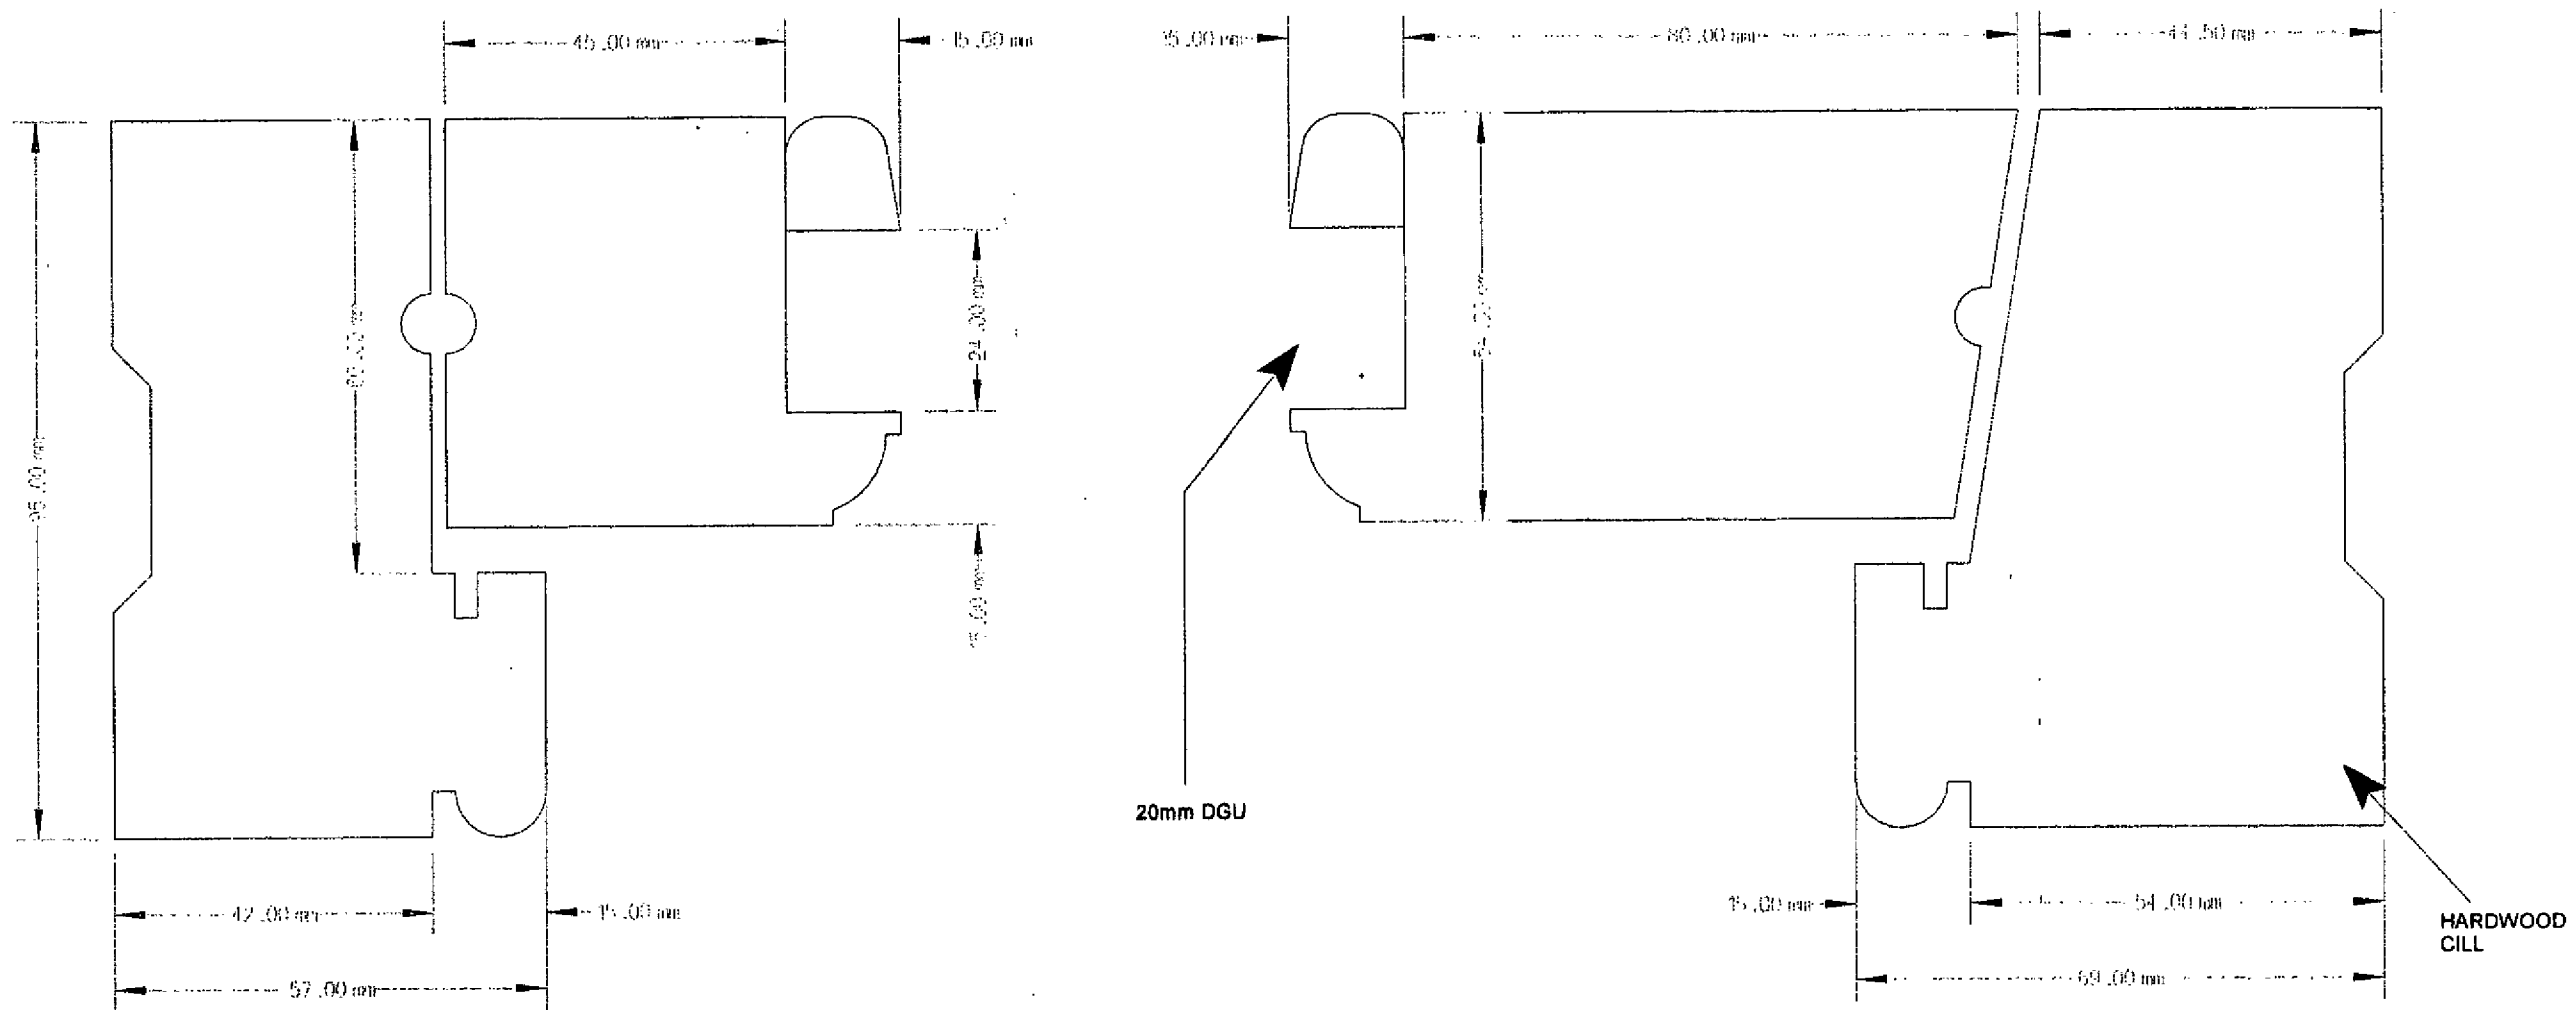

SURFACE TREATMENT;
KNOTTED & PRIMED

Revisions:	Client:	TUNMORE DESIGN	w: www.ashjoineryttd.co.uk e: www.info@ashjoinery.co.uk t: 01903 776333 f: 01903 776234
	Project:	27 KING STREET, ARUNDEL	
	Drawing Title:	CASEMENT WINDOWS	
	Drawing Number:	13/01	
	Scale:	1:1 @ A3	
	Revision:		
	Date:	08/04/13	