


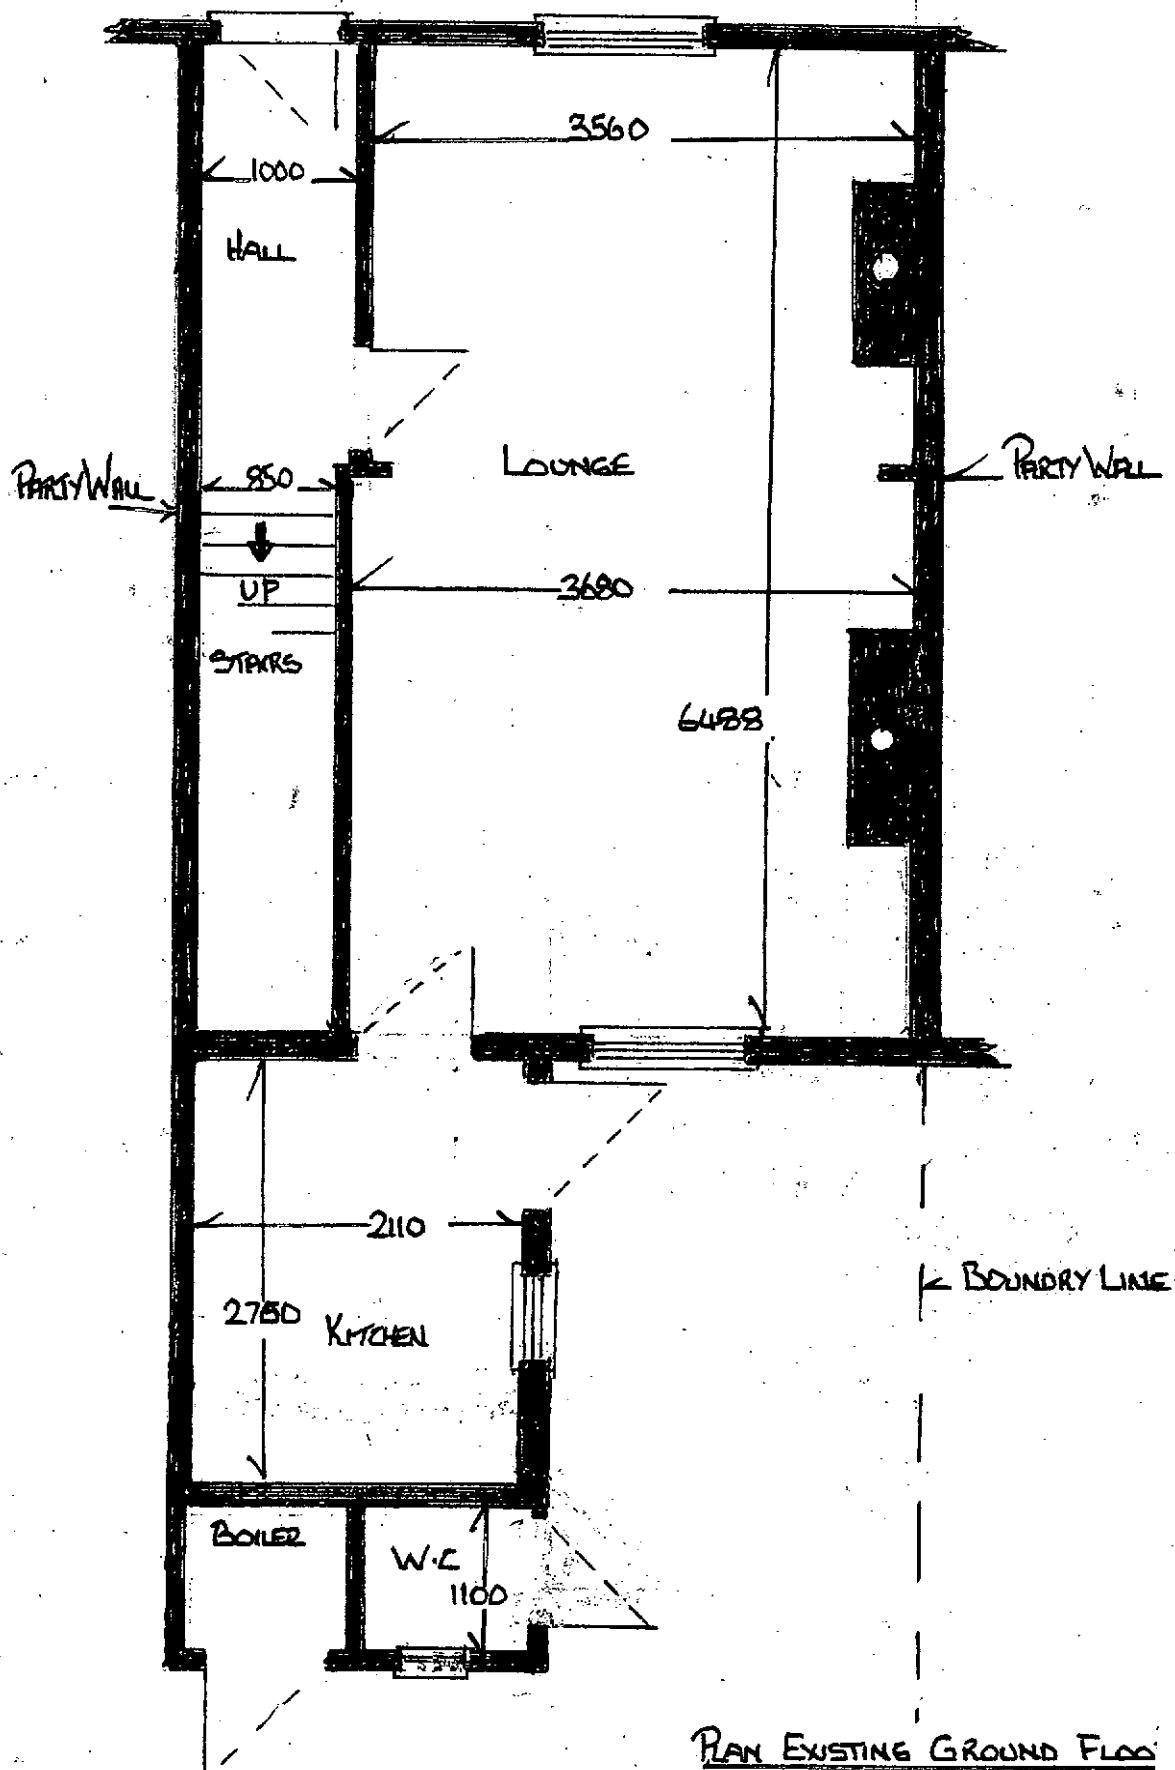

PLAN EXISTING GROUND FLOOR

PROPOSED KITCHEN DINER EXTENSION	PLAN EXISTING GROUND FLOOR
CLIENT: MRR. CURTIS	SCALE 1:50
15 KIRDFORD ROAD	DRAWN BY J.K
ARUNDEL BN18 9EE	MAY 2009 DRG N° 0:3