


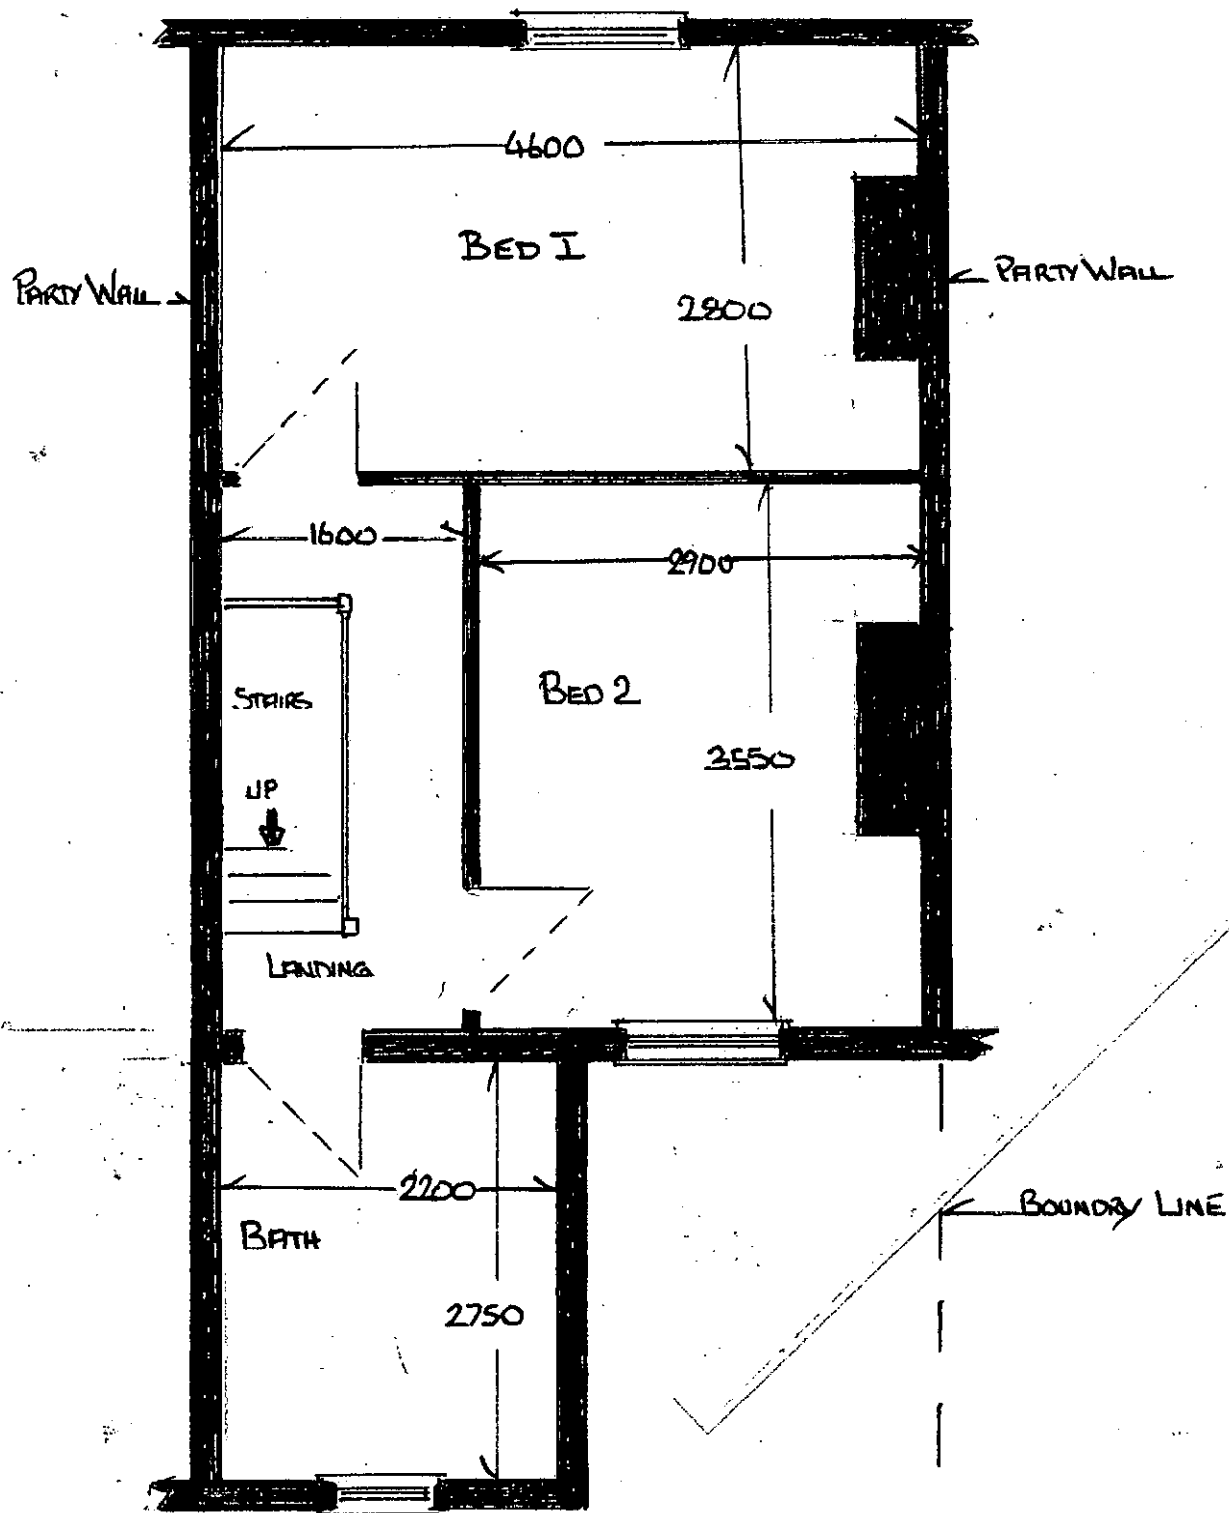

PLAN EXISTING 1ST FLOOR

PROPOSED KITCHEN DINER EXTENSION	PLAN EXISTING 1 ST FLOOR
CLIENT: MR R. CURTIS	SCALE 1:50
15 KIRKFOOD ROAD	DRAWN BY J:K
ARUNDEL BN18 5EE	MAY 2009 DRG N° 0:4