


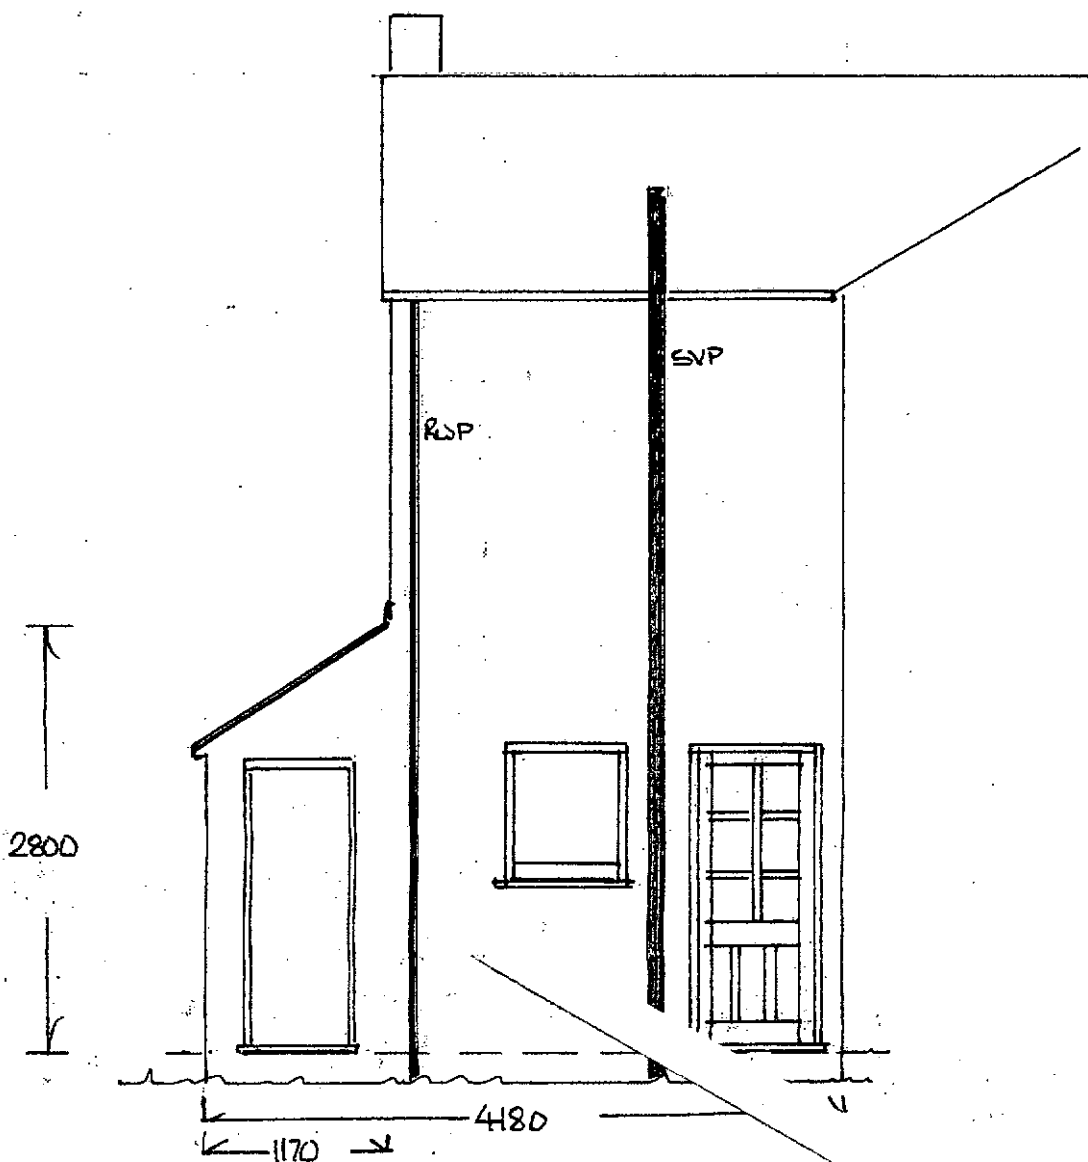

EXISTING SIDE ELEVATION

PROPOSED KITCHEN DINER EXTENSION	EXISTING SIDE ELEVATION
CLIENT : MR R. CURTIS	SCALE 1:50
15 KIRDFORD ROAD	DRAWN BY J. K.
ARUNDEL BN18 9EE	MAY 2009 DZG N° 0:6