


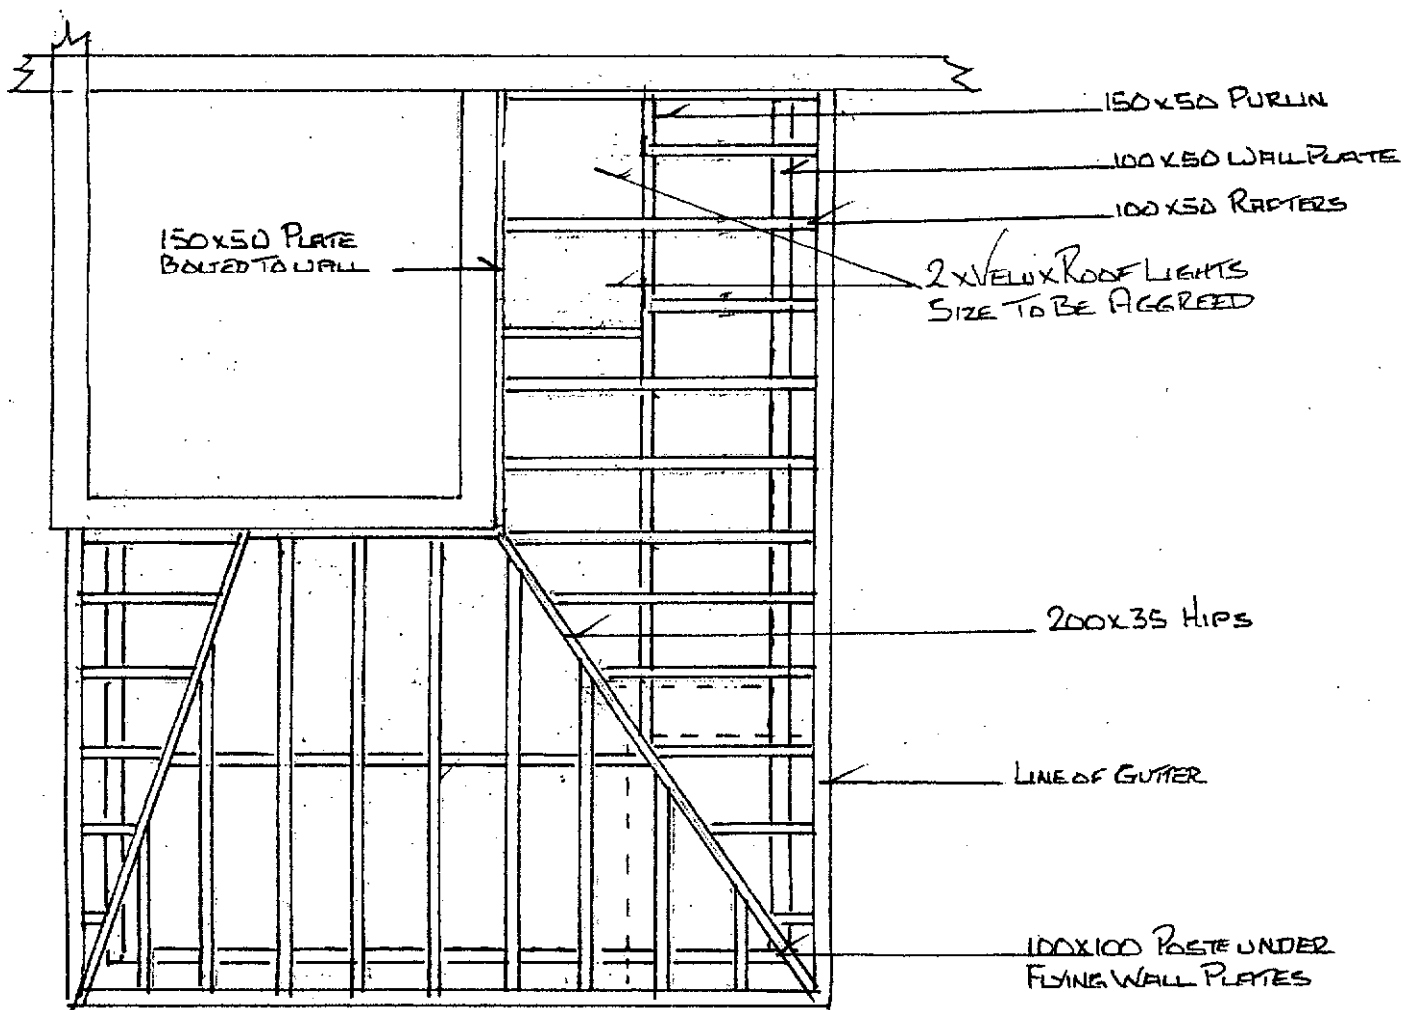

PLAN OF ROOF CONSTRUCTION

PROPOSED KITCHEN-DINER EXTENSION

CLIENT : MR R: CURTIS

15 KIRDFORD ROAD

ARUNDEL BN18 9EE

ROOF CONSTRUCTION PLAN

SCALE : 1:50

DRAWN BY J:K

MAY 2009 DRG NO 9