



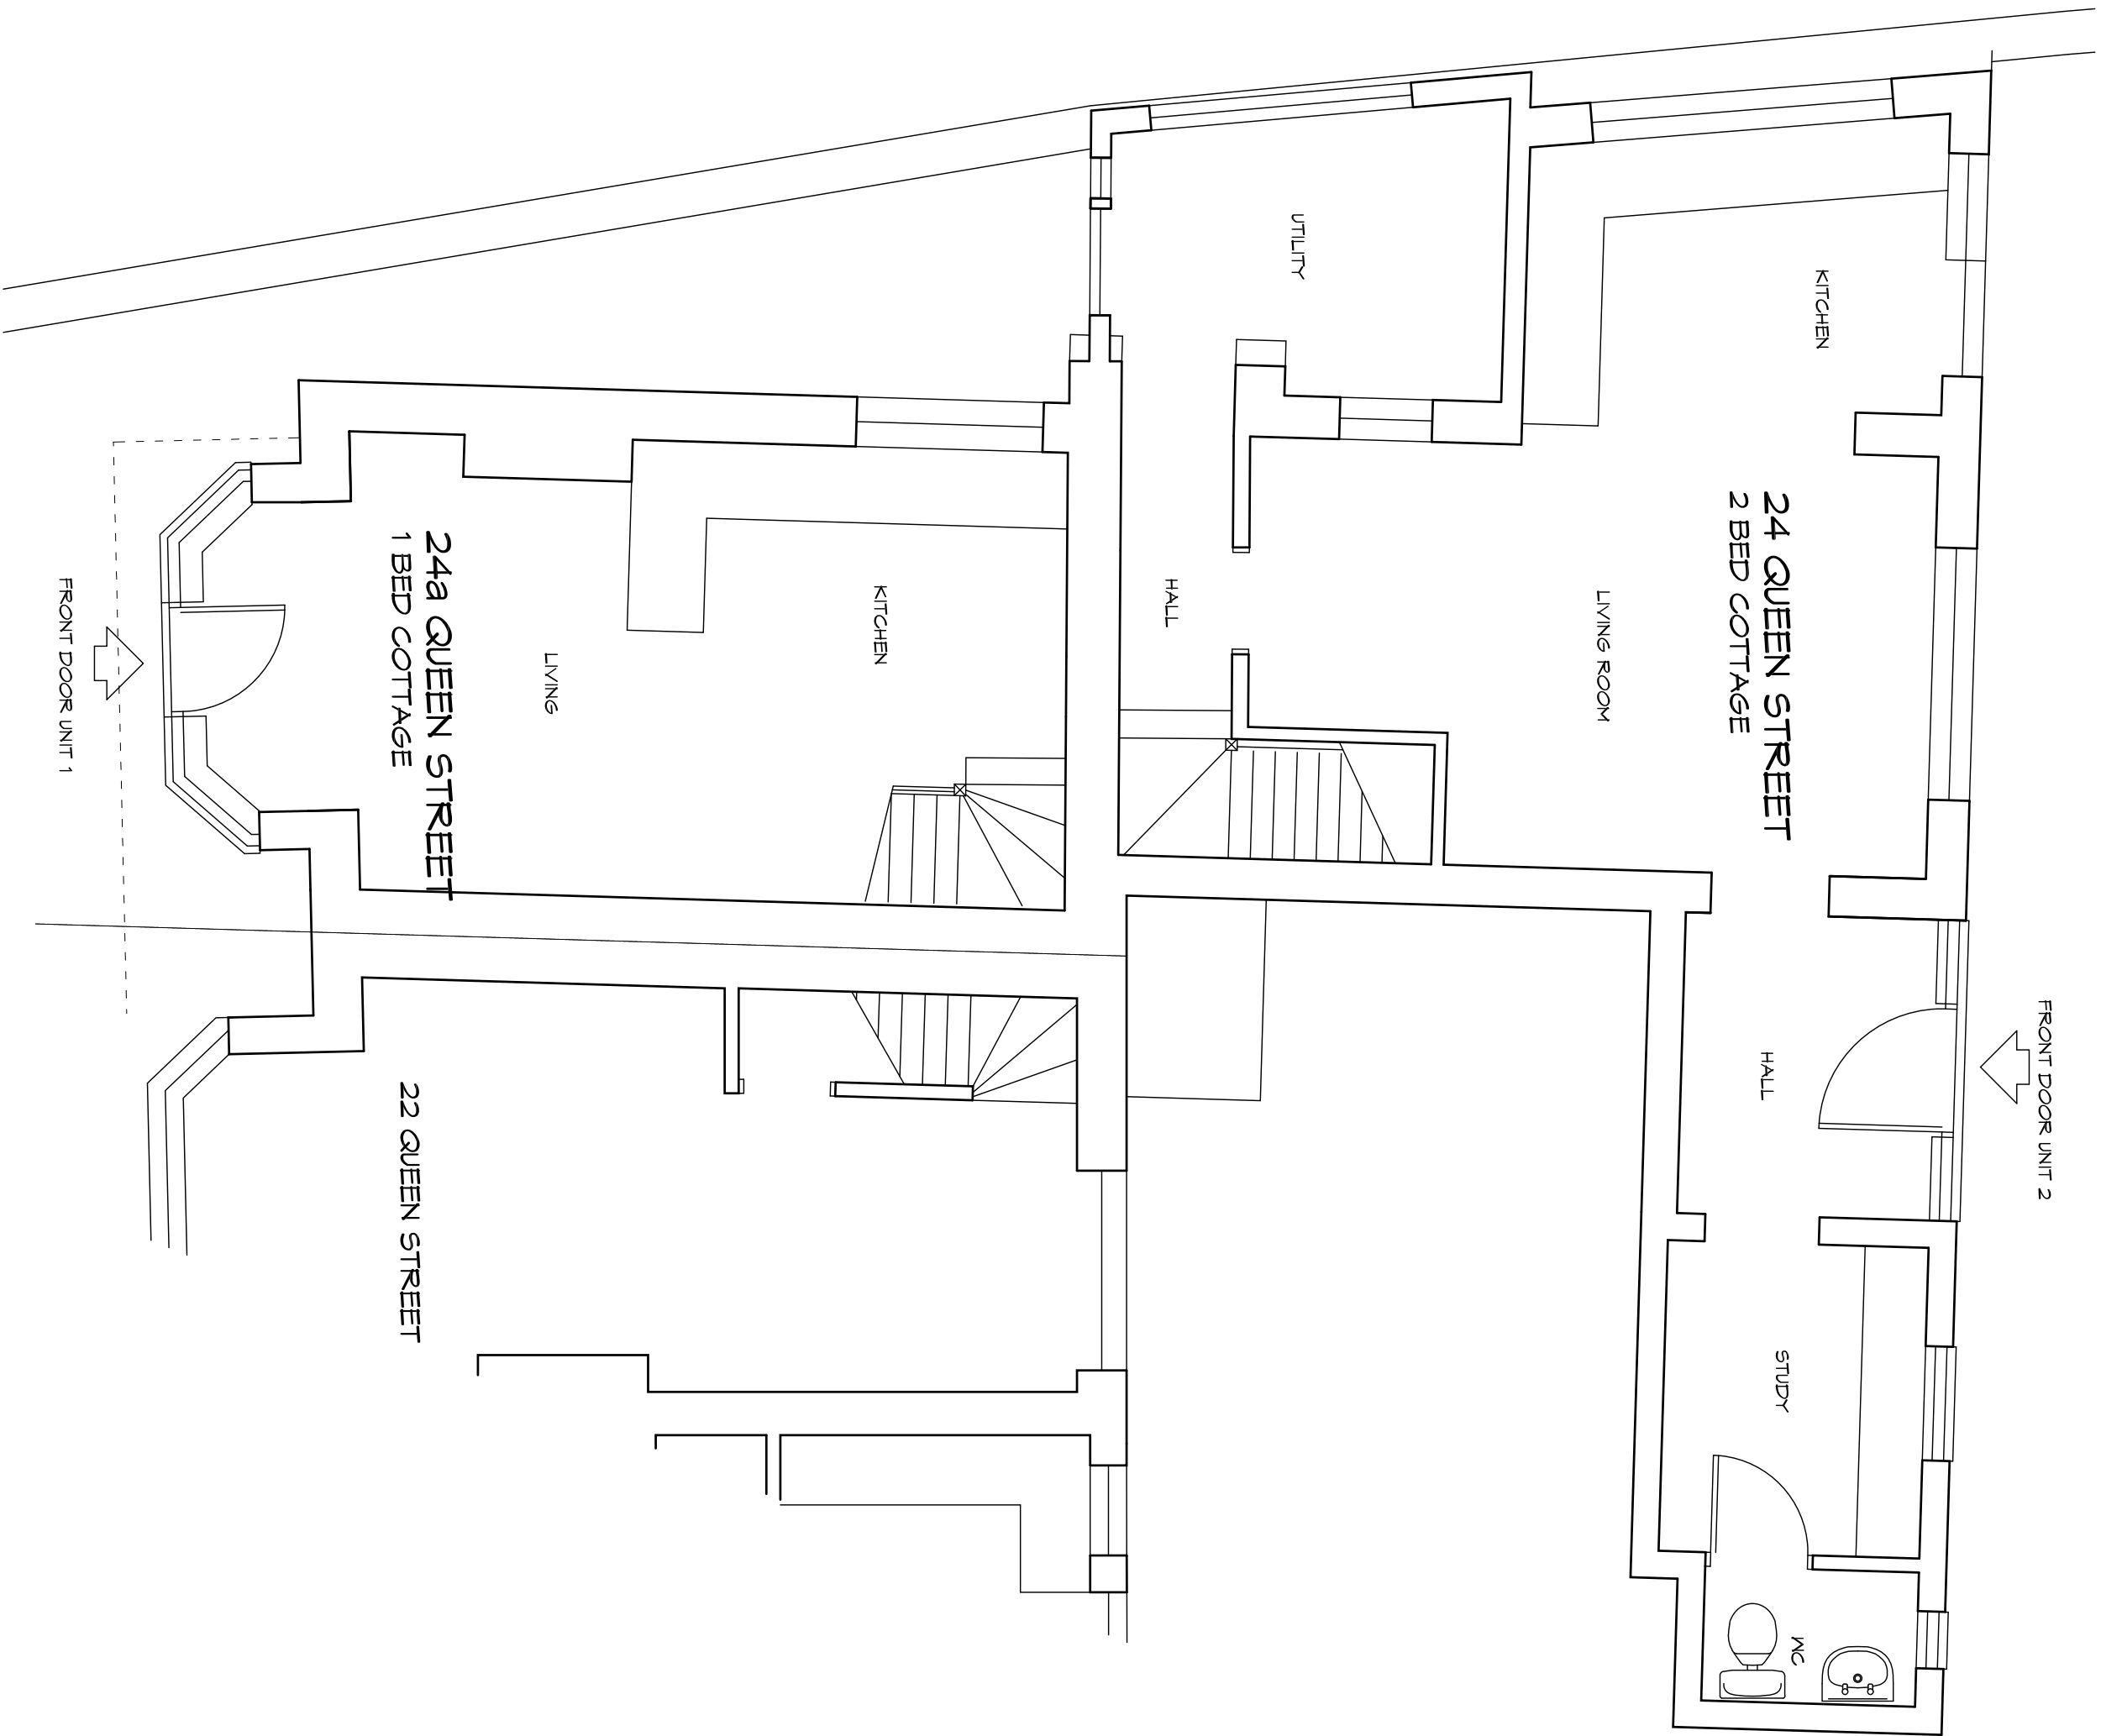

GROUND FLOOR PLAN

1:50

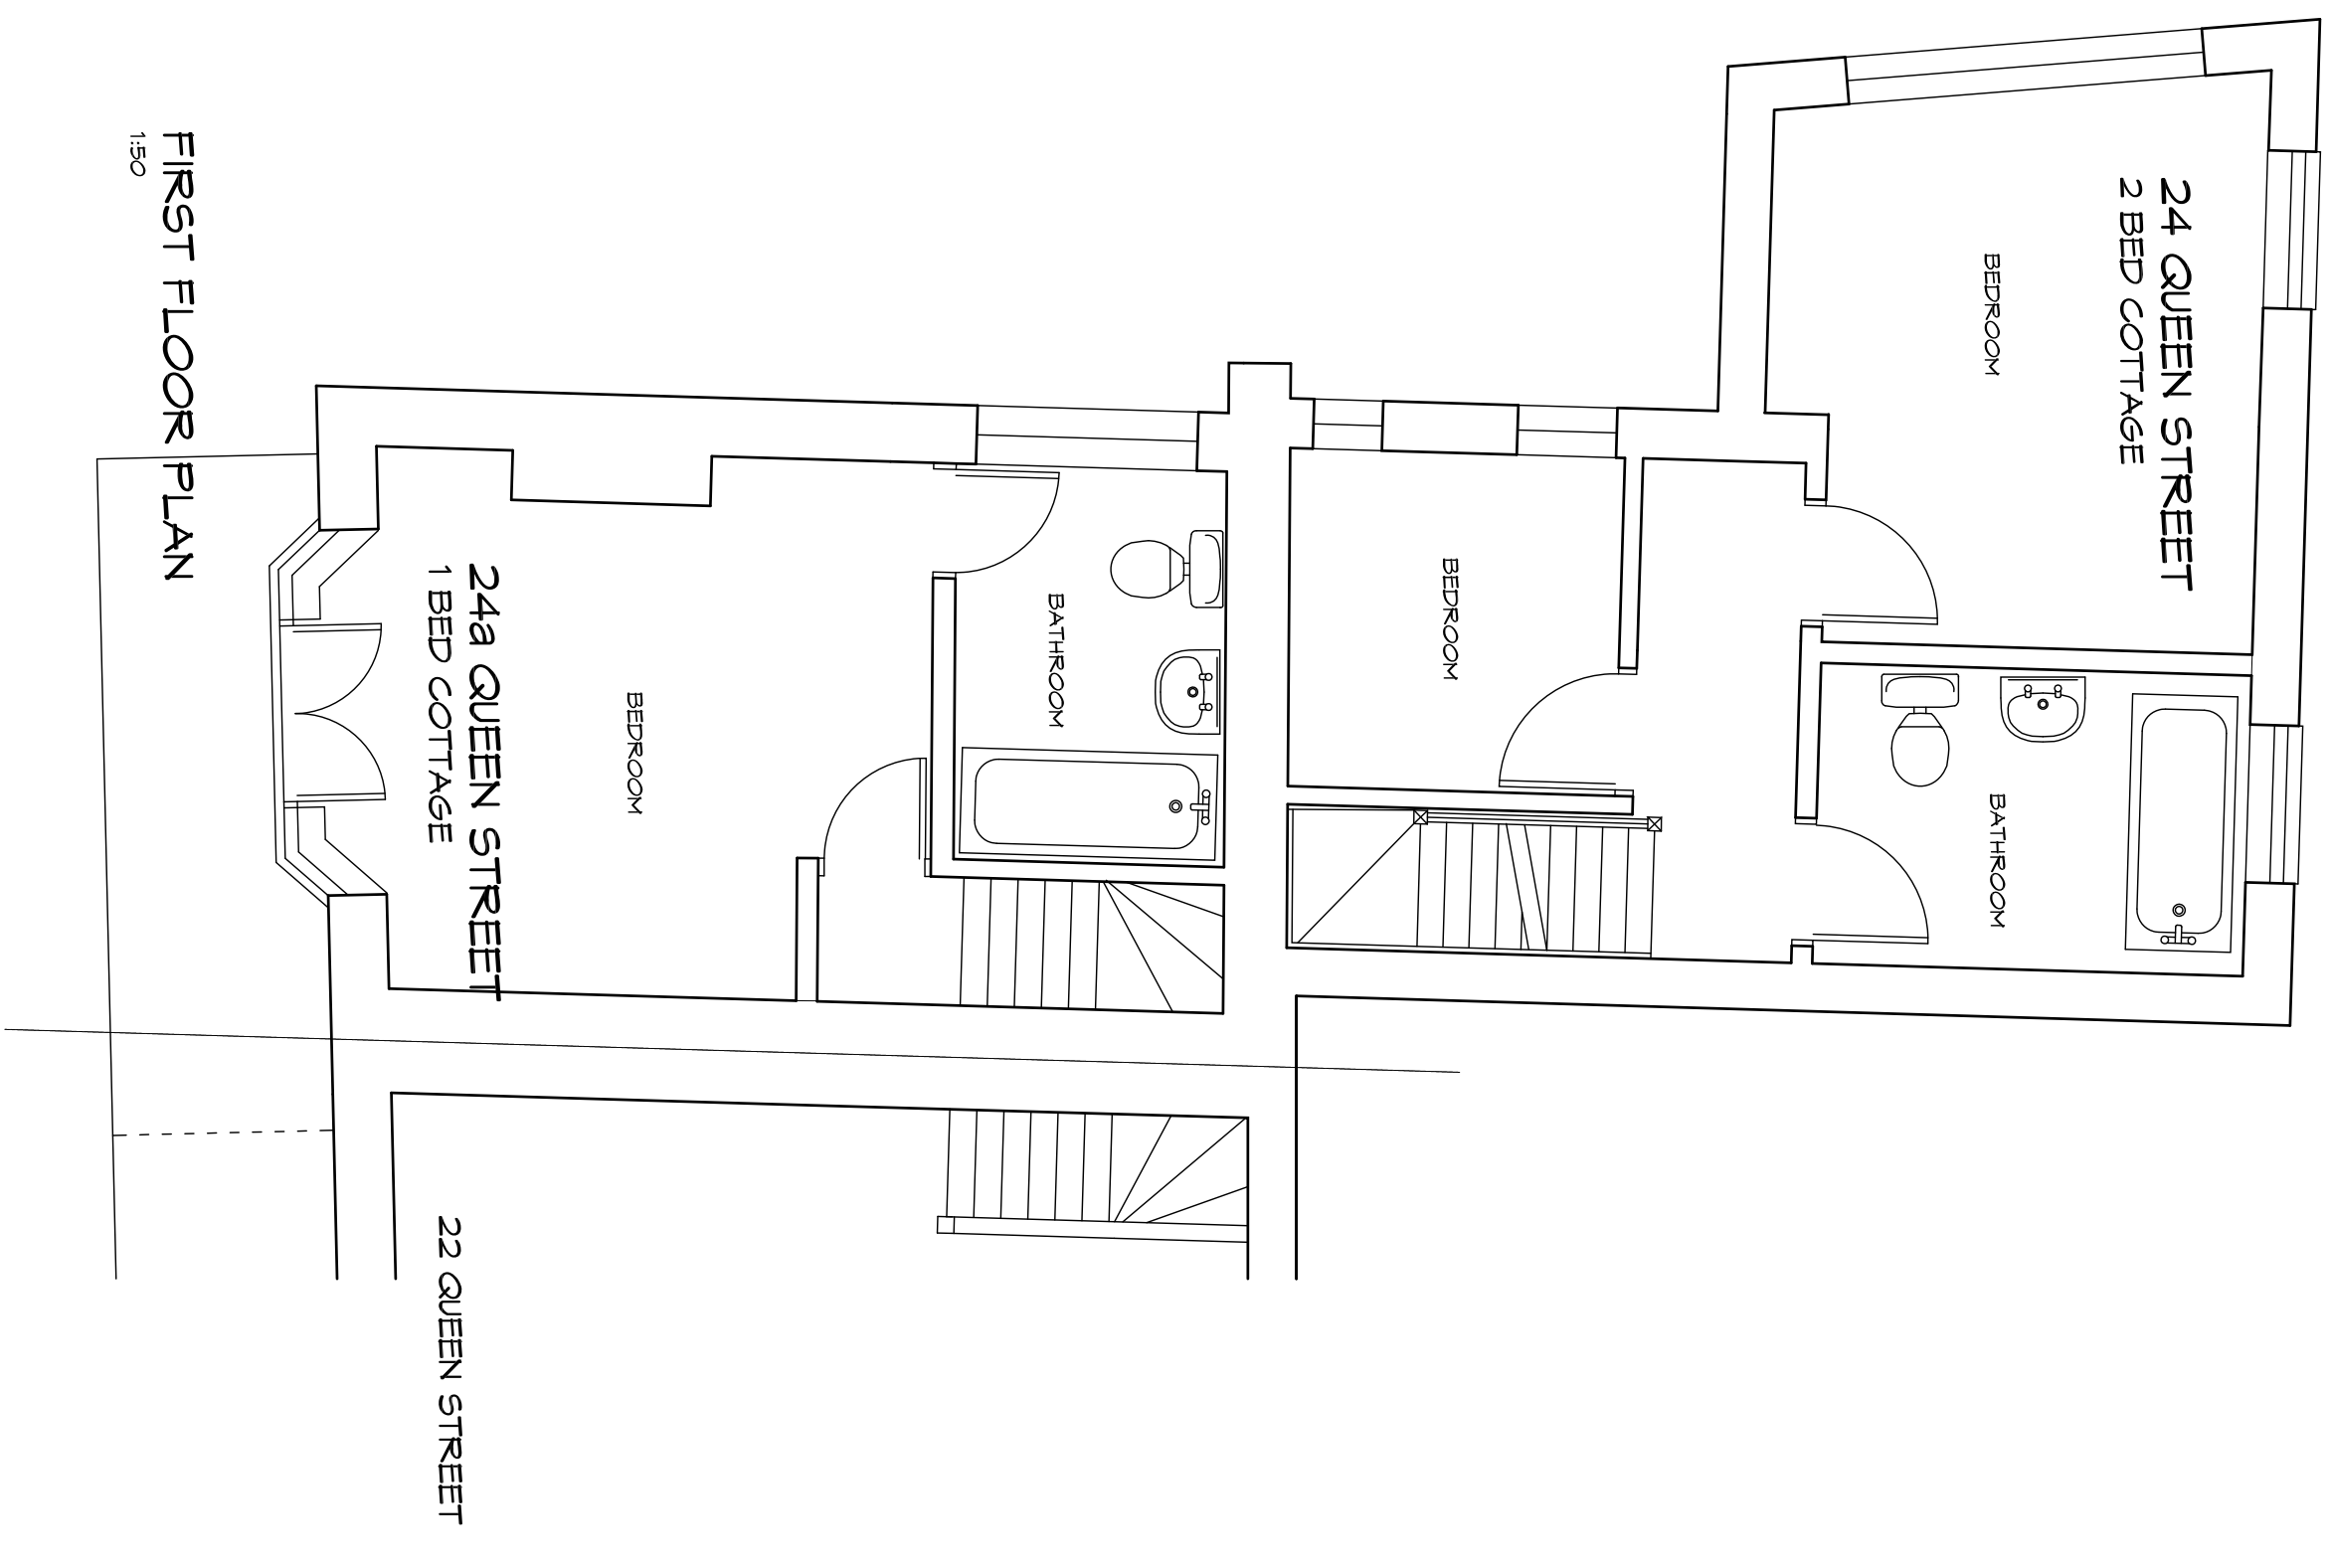

FIRST FLOOR PLAN

1:50

SEPARATION OF DWELLINGS & REMODELLING OF 24 QUEEN STREET TO PROVIDE TWO DETACHED DWELLINGS
THE MOORINGS, 24 QUEEN STREET, ARUNDEL
JUNE 2008 DRAWING S01
Mr R May

SURVEY