


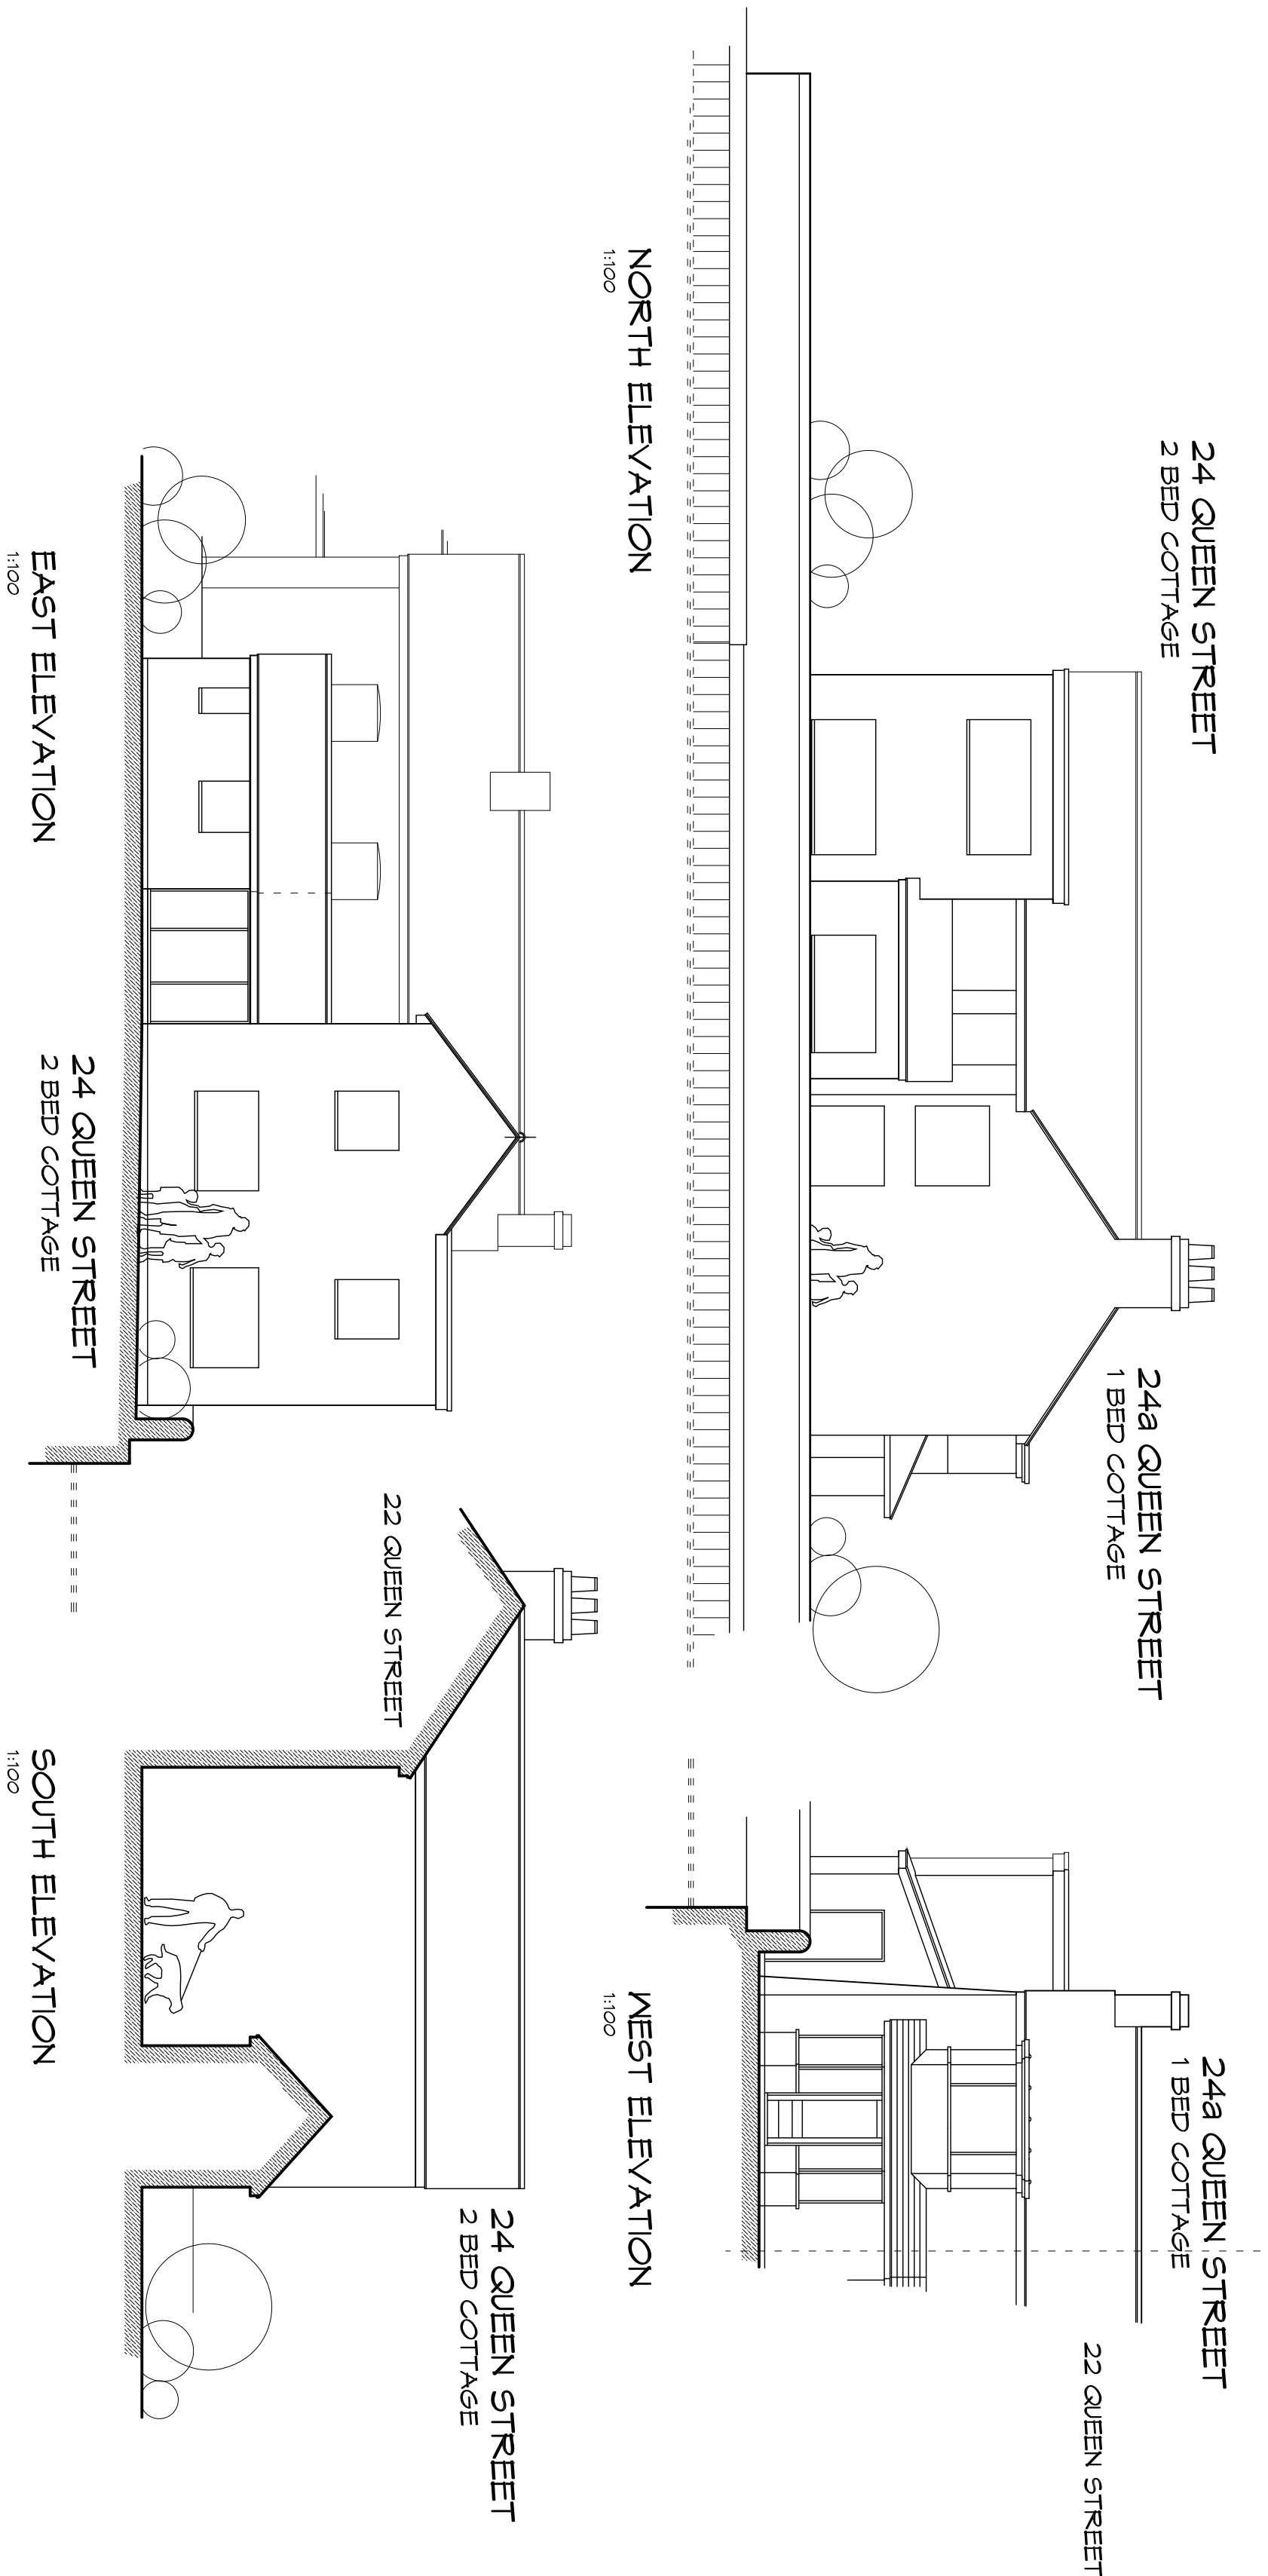

SEPARATION OF DWELLINGS & REMODELLING OF 24 QUEEN STREET TO PROVIDE TWO DETACHED DWELLINGS
THE MOORINGS, 24 QUEEN STREET, ARUNDEL
JUNE 2008 DRAWING S02
Mr R May

SURVEY