




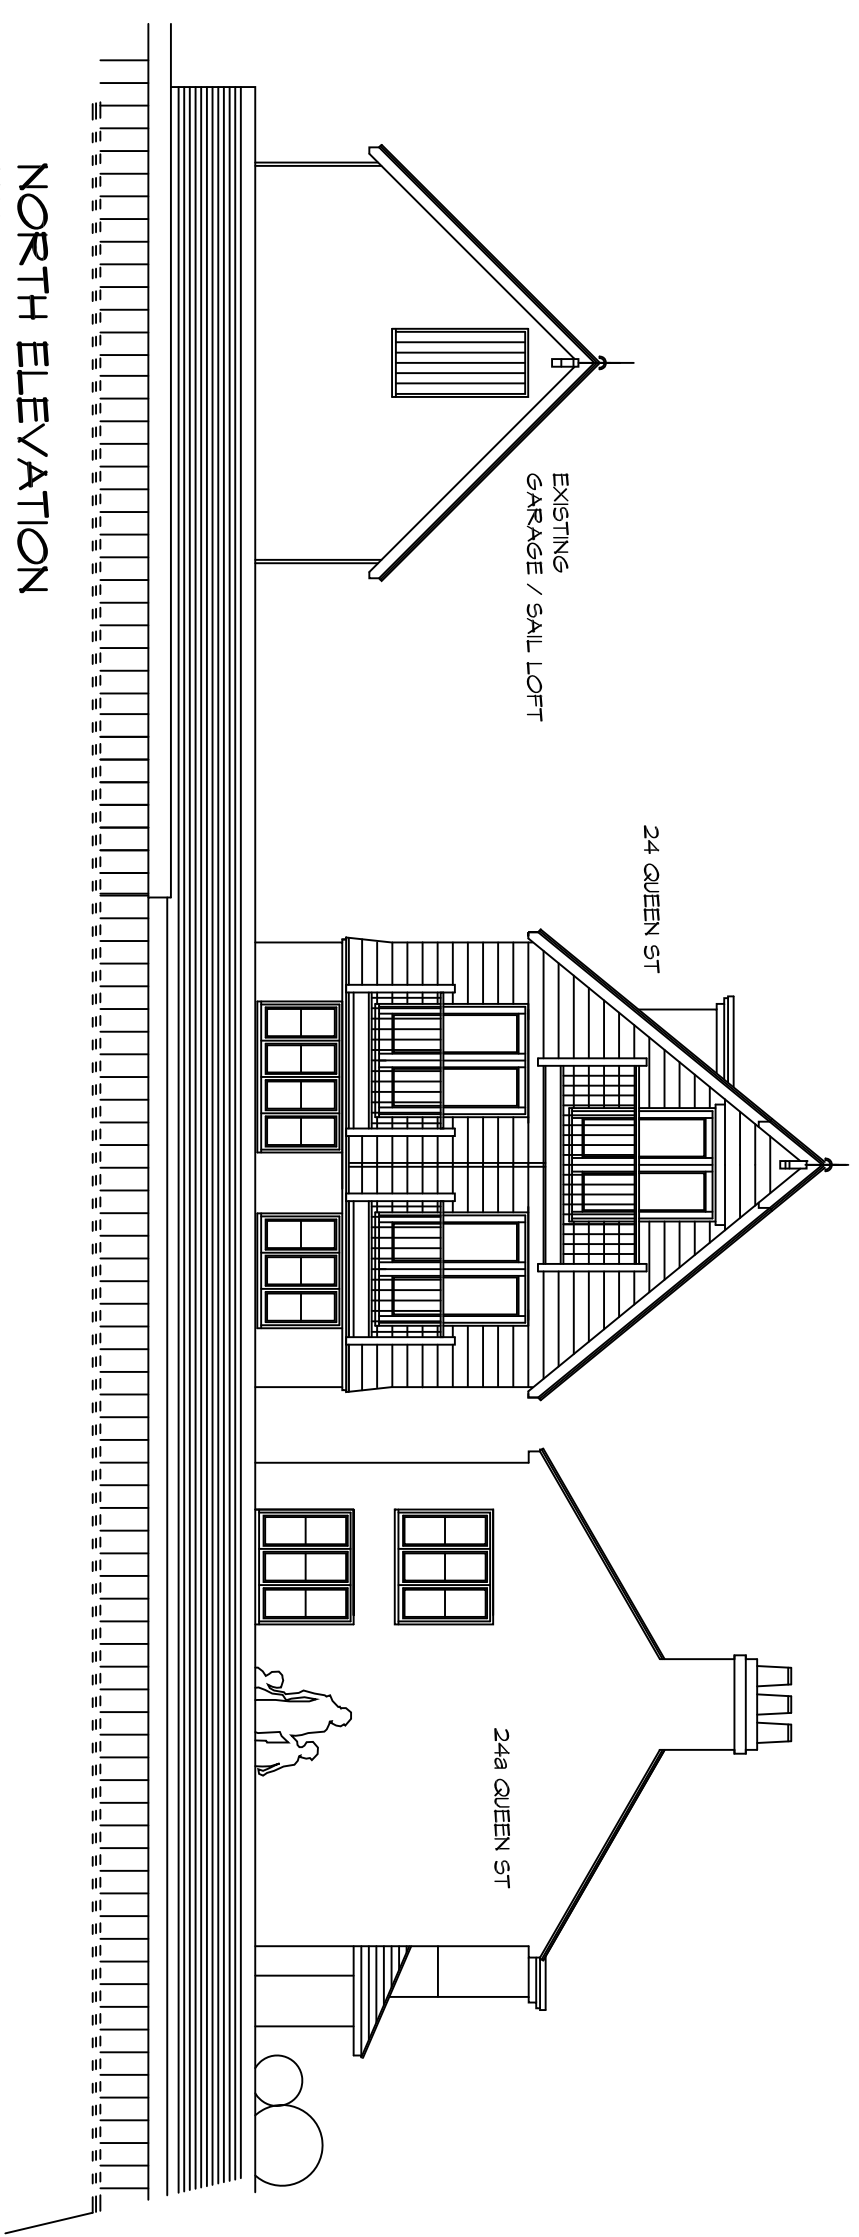



NORTH ELEVATION
1:100

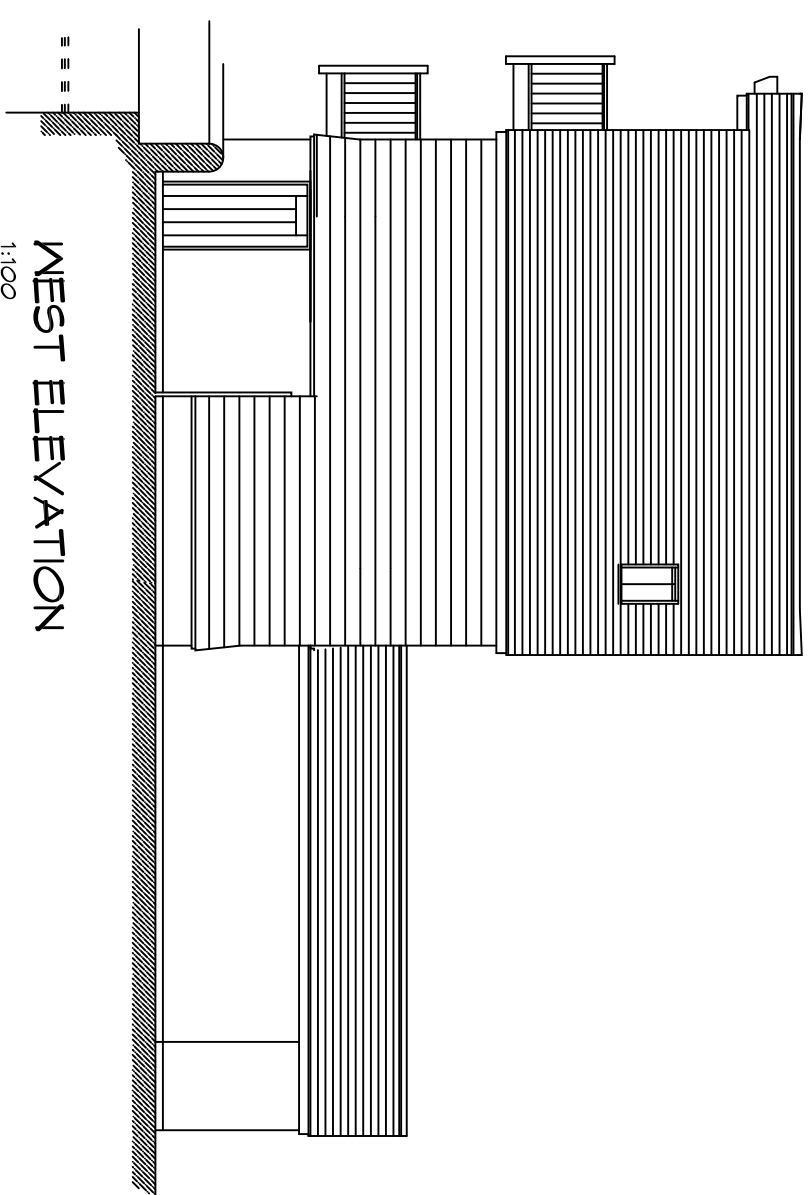


WEST ELEVATION
1:100

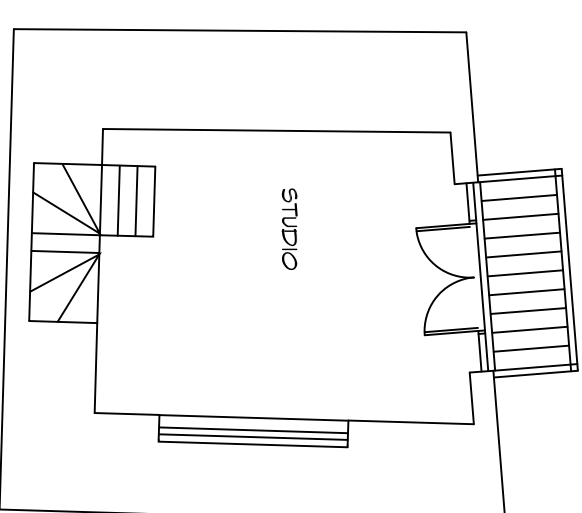


SECOND FLOOR PLAN
1:100

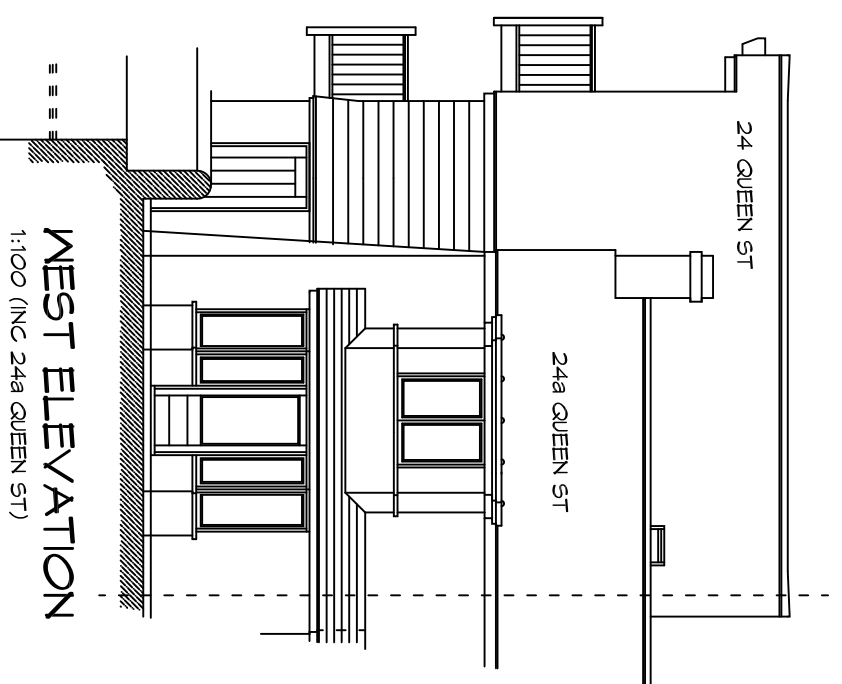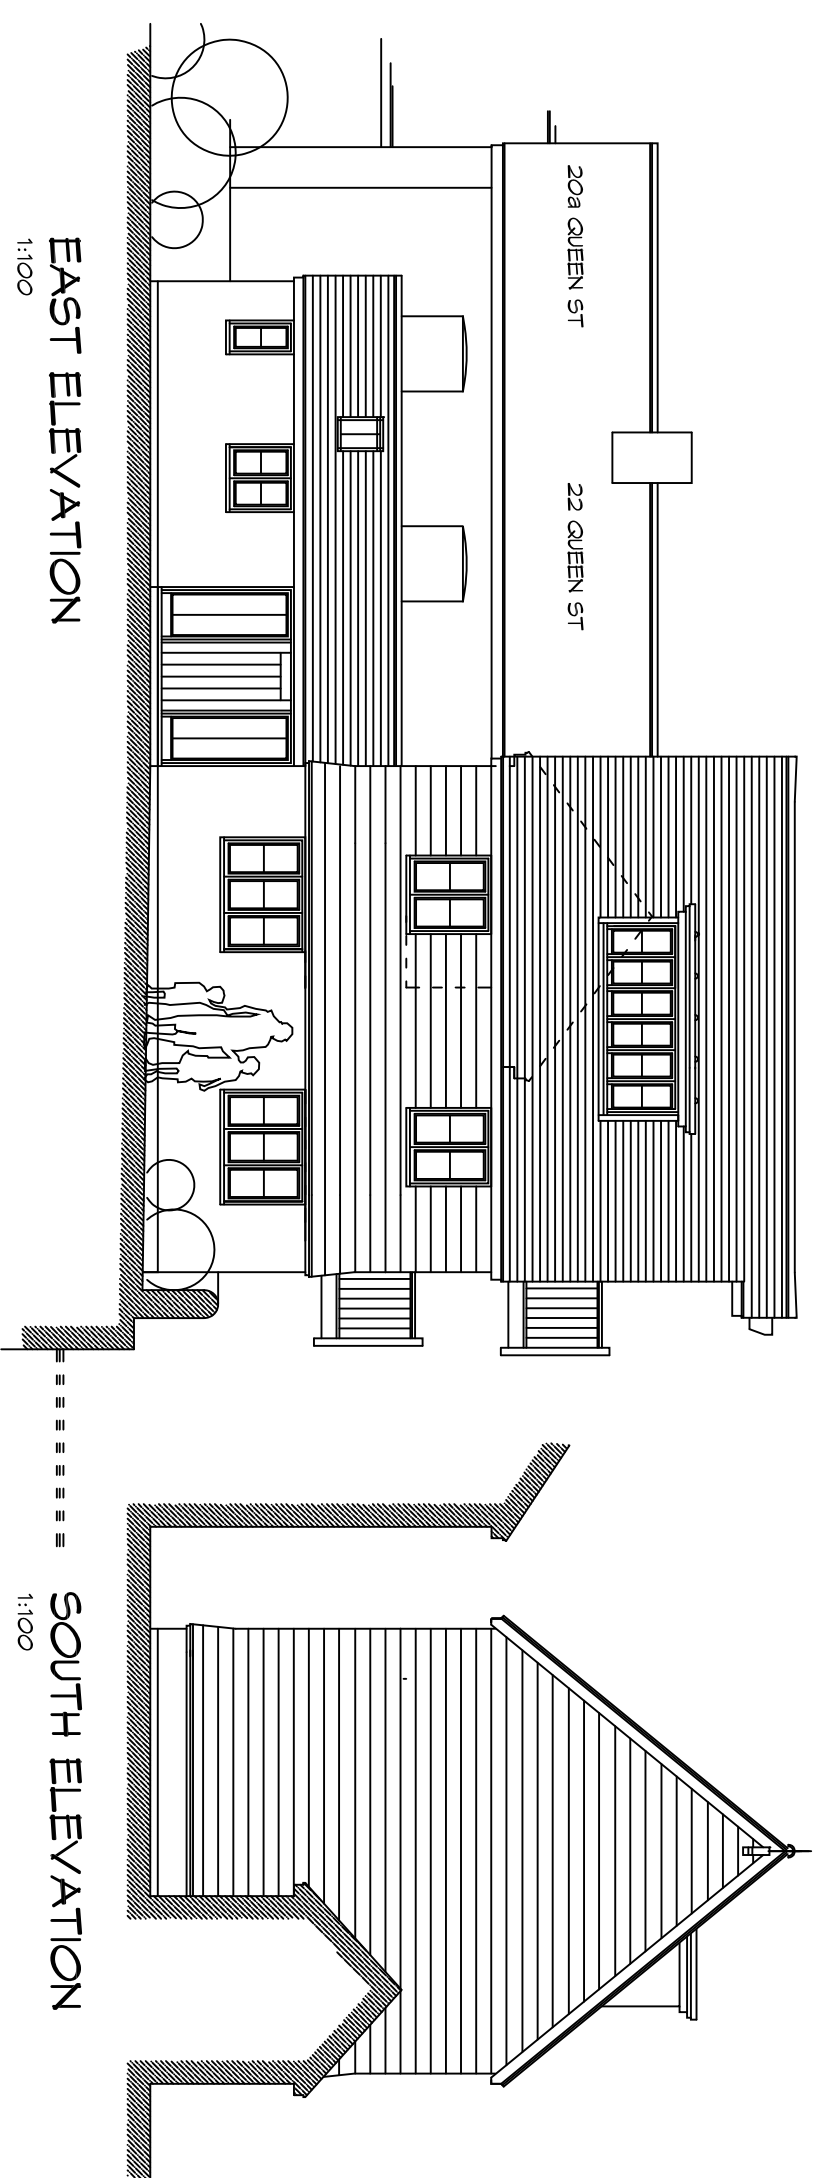


WEST ELEVATION
1:100 (INC 24a QUEEN ST)

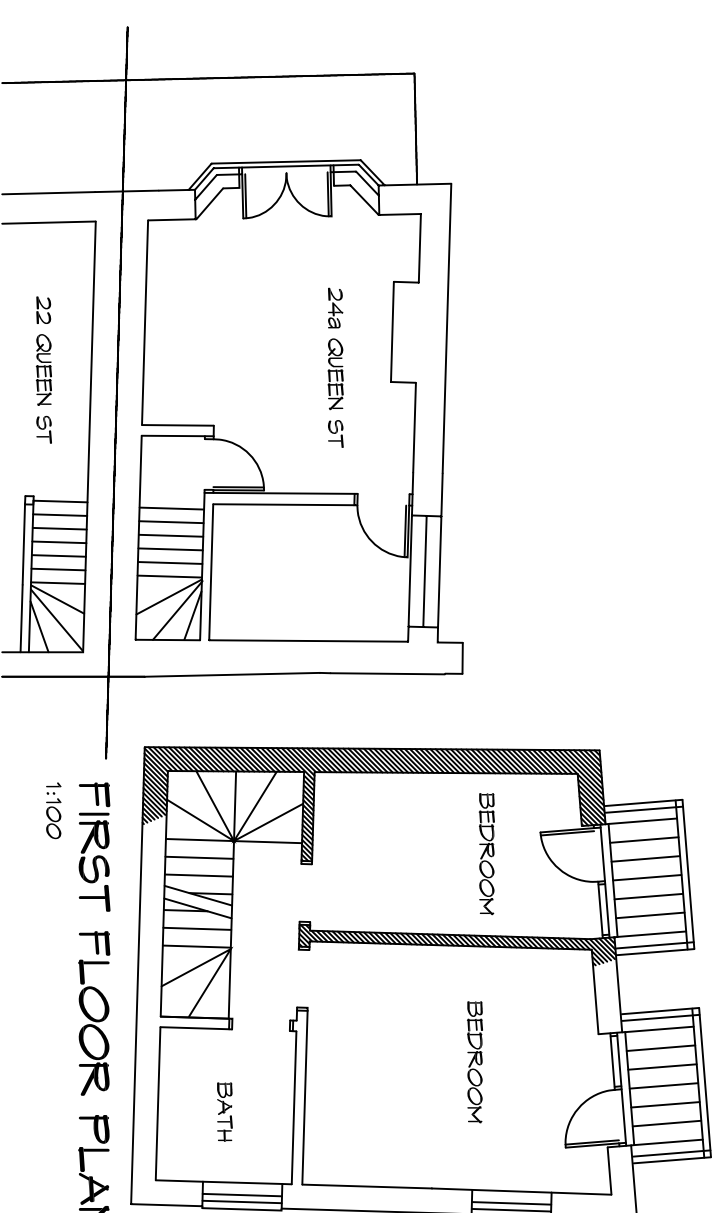


FIRST FLOOR PLAN
1:100

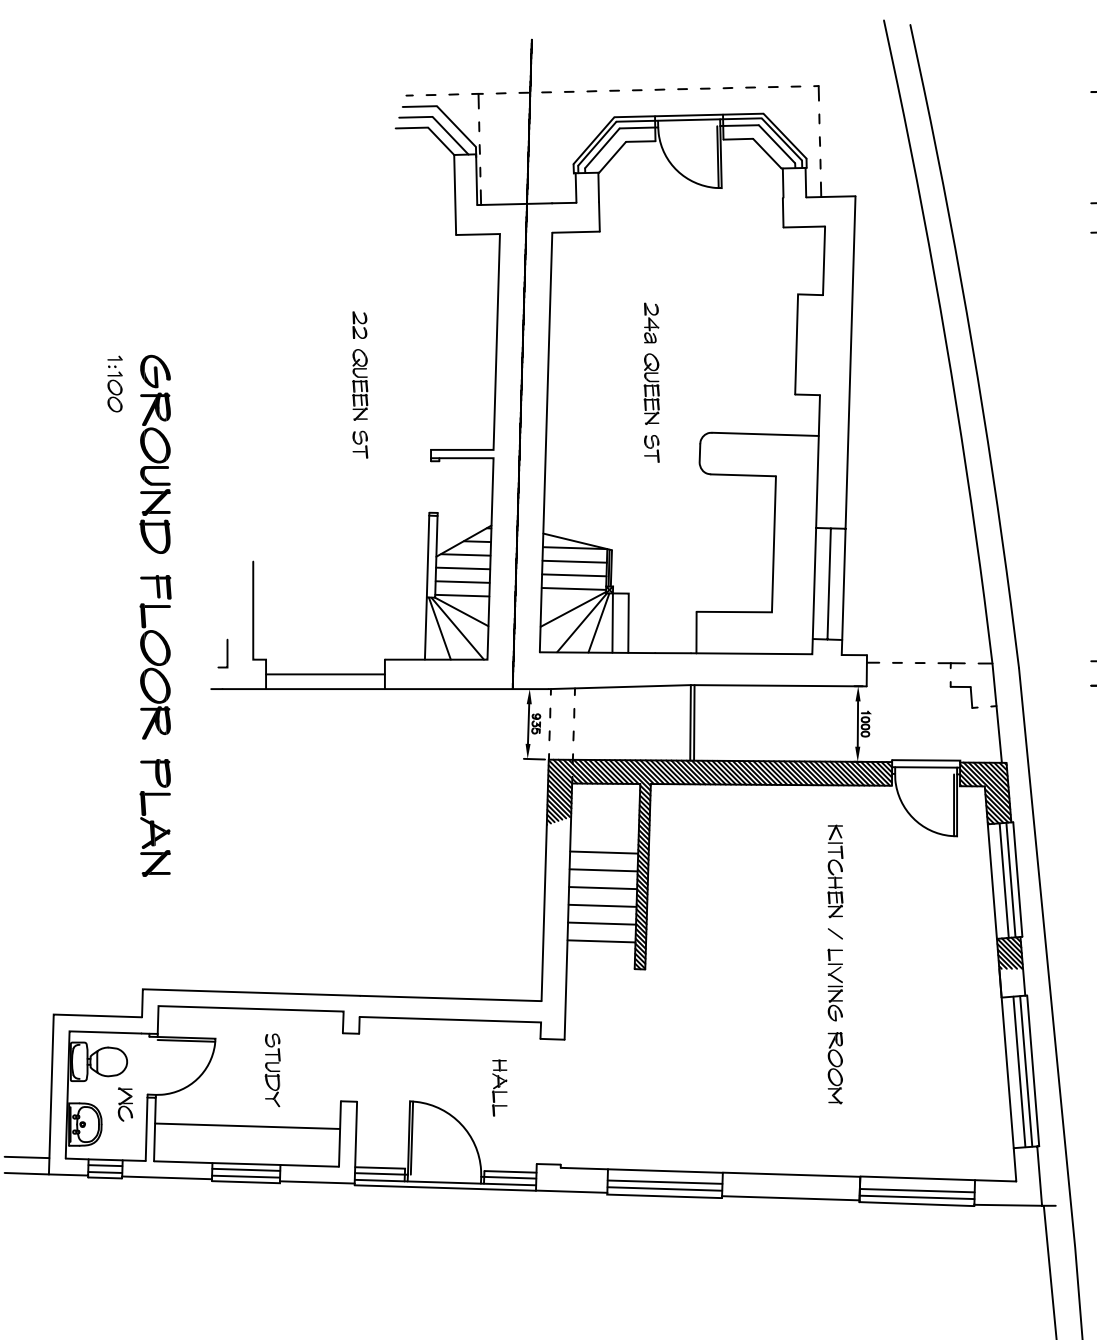


GROUND FLOOR PLAN
1:100

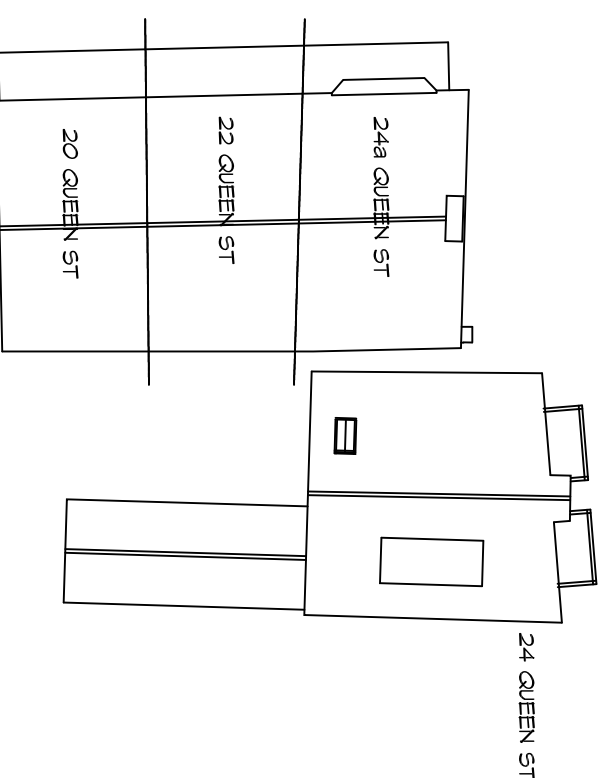

ROOF PLAN 1:200

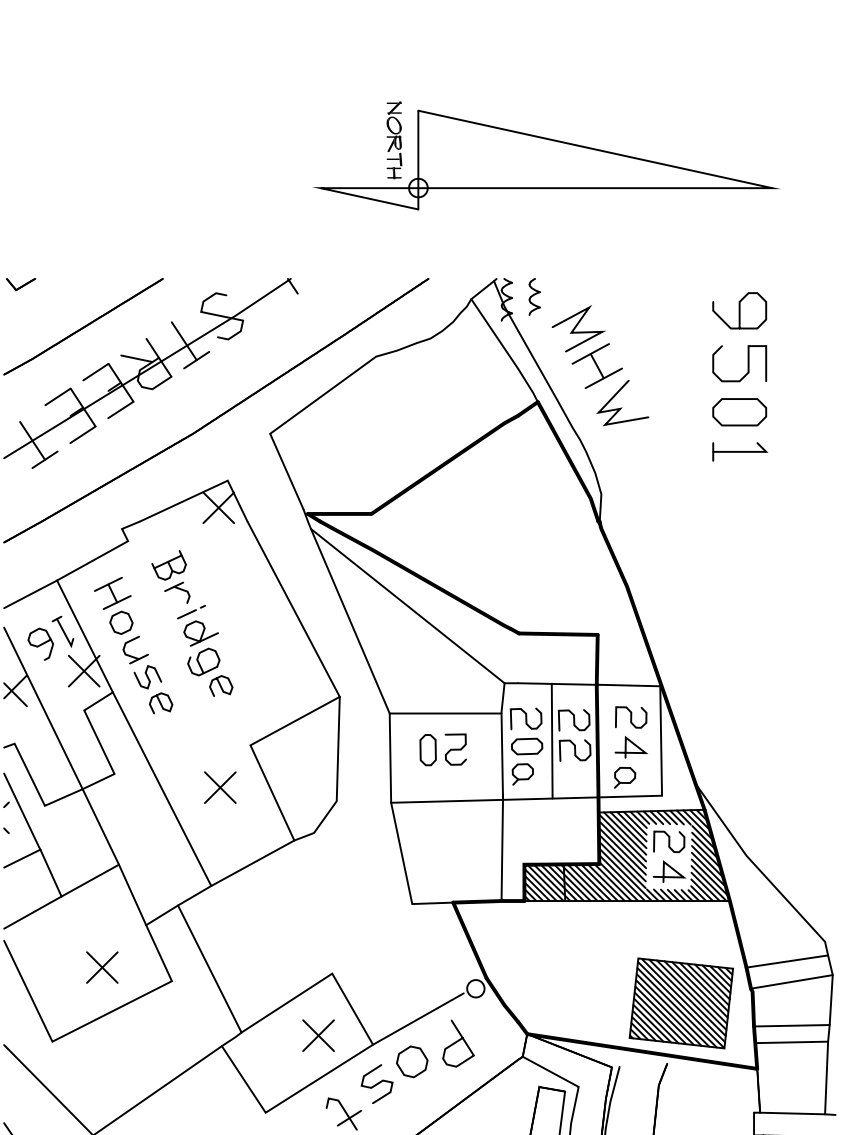

BLOCK PLAN 1:500

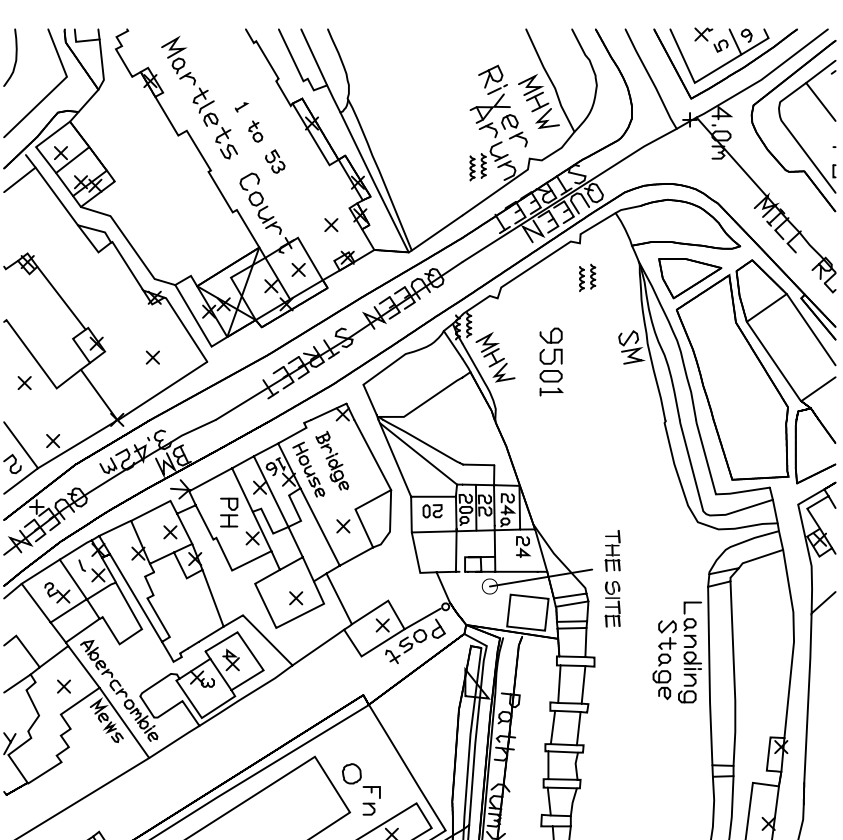

LOCATION PLAN 1:1250

SEPARATION OF DWELLINGS & REMODELLING OF 24 QUEEN STREET TO PROVIDE TWO DETACHED DWELLINGS
THE MOORINGS, 24 QUEEN STREET, ARUNDEL
JUNE 2008
DRAWING SK12
Mr R May

PROPOSAL