




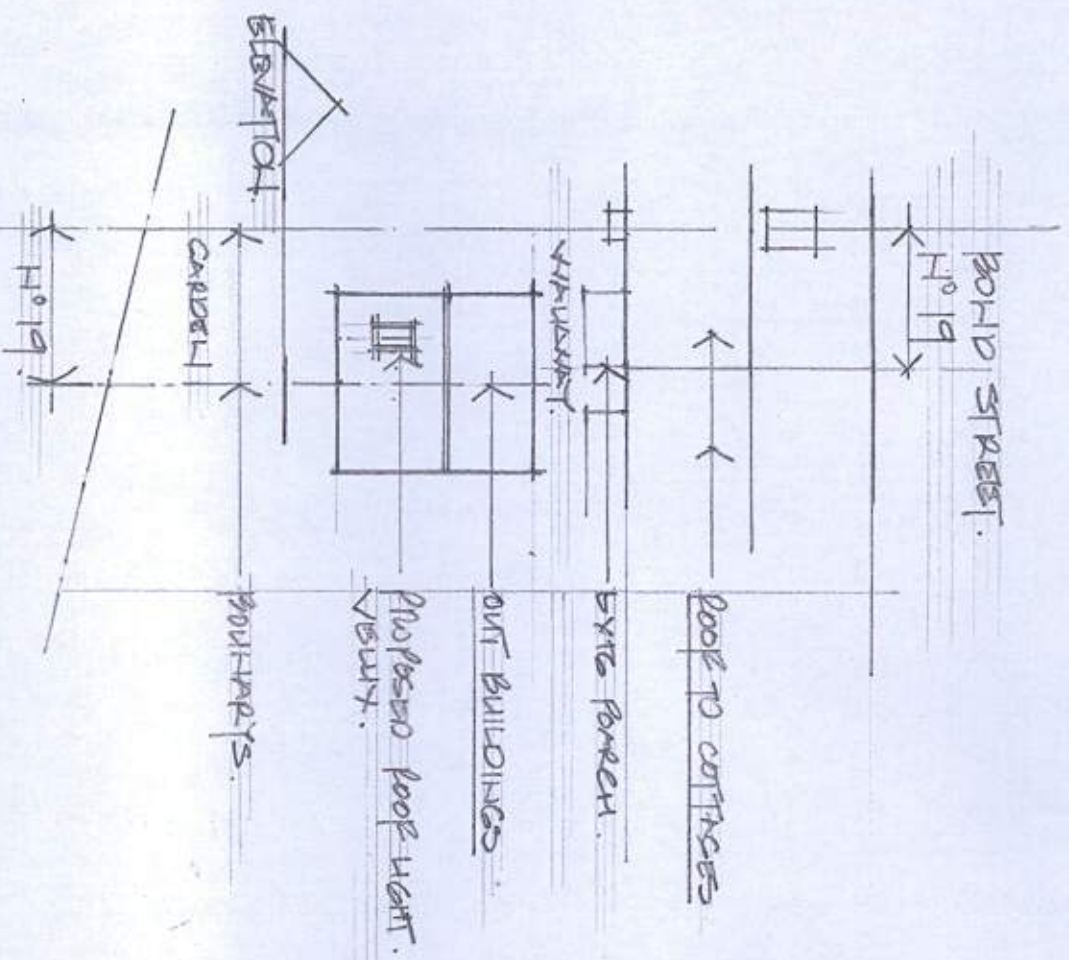

BLOCK PLAN SCALE 1:200

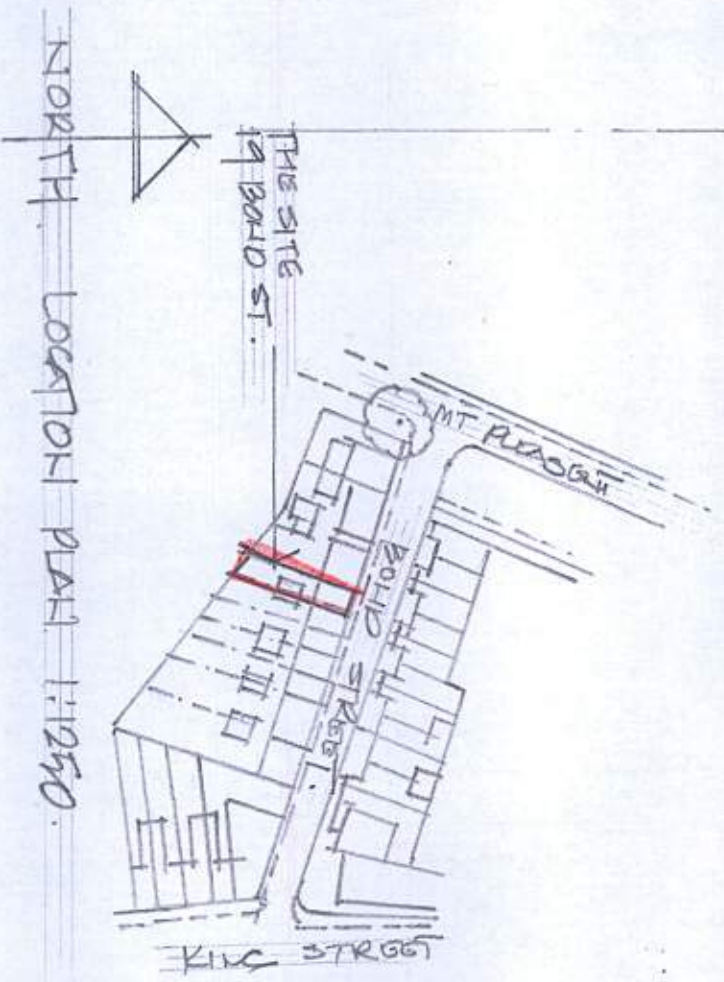

PROPOSED ELEVATION (OUT BUILDING) 1:50.

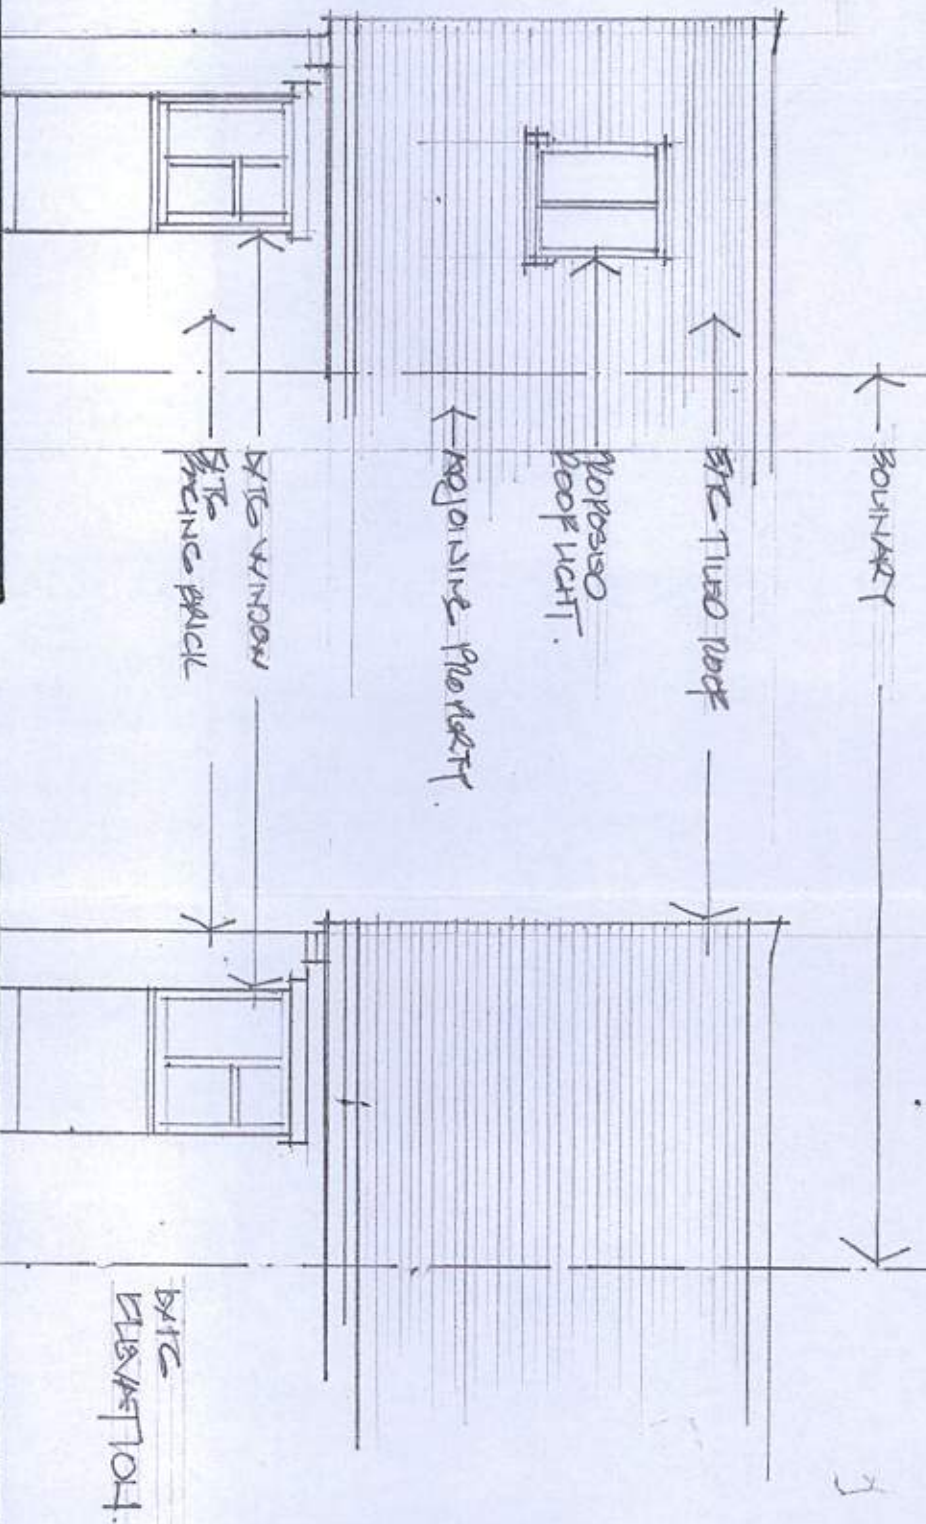

PROPOSED ROOF LIGHT TO:
OUT BUILDING AT:
19 BOLD STREET
KENDAL W SUSSEX BN18 9BL.

BLOCK PLAN 1:200

PROPOSED & BYE ELEVATIONS 1:50
LOCATION PLAN 1:1250.

SCALE 1:200, 1:50 & 1:1250.

MAY 2017

19/85/01.