

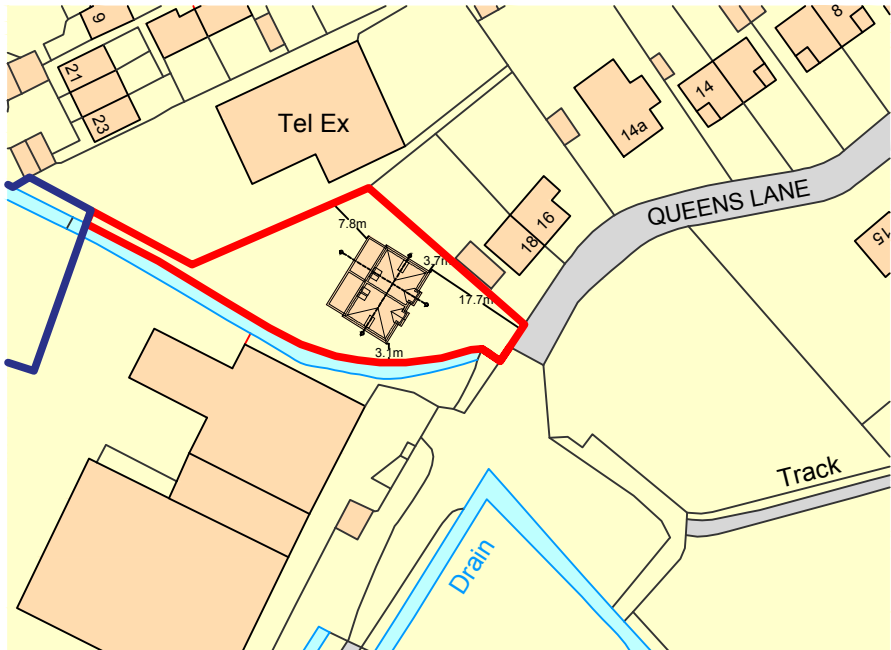


KEY

- SITE BOUNDARY
- ANGMERING PARK ESTATE

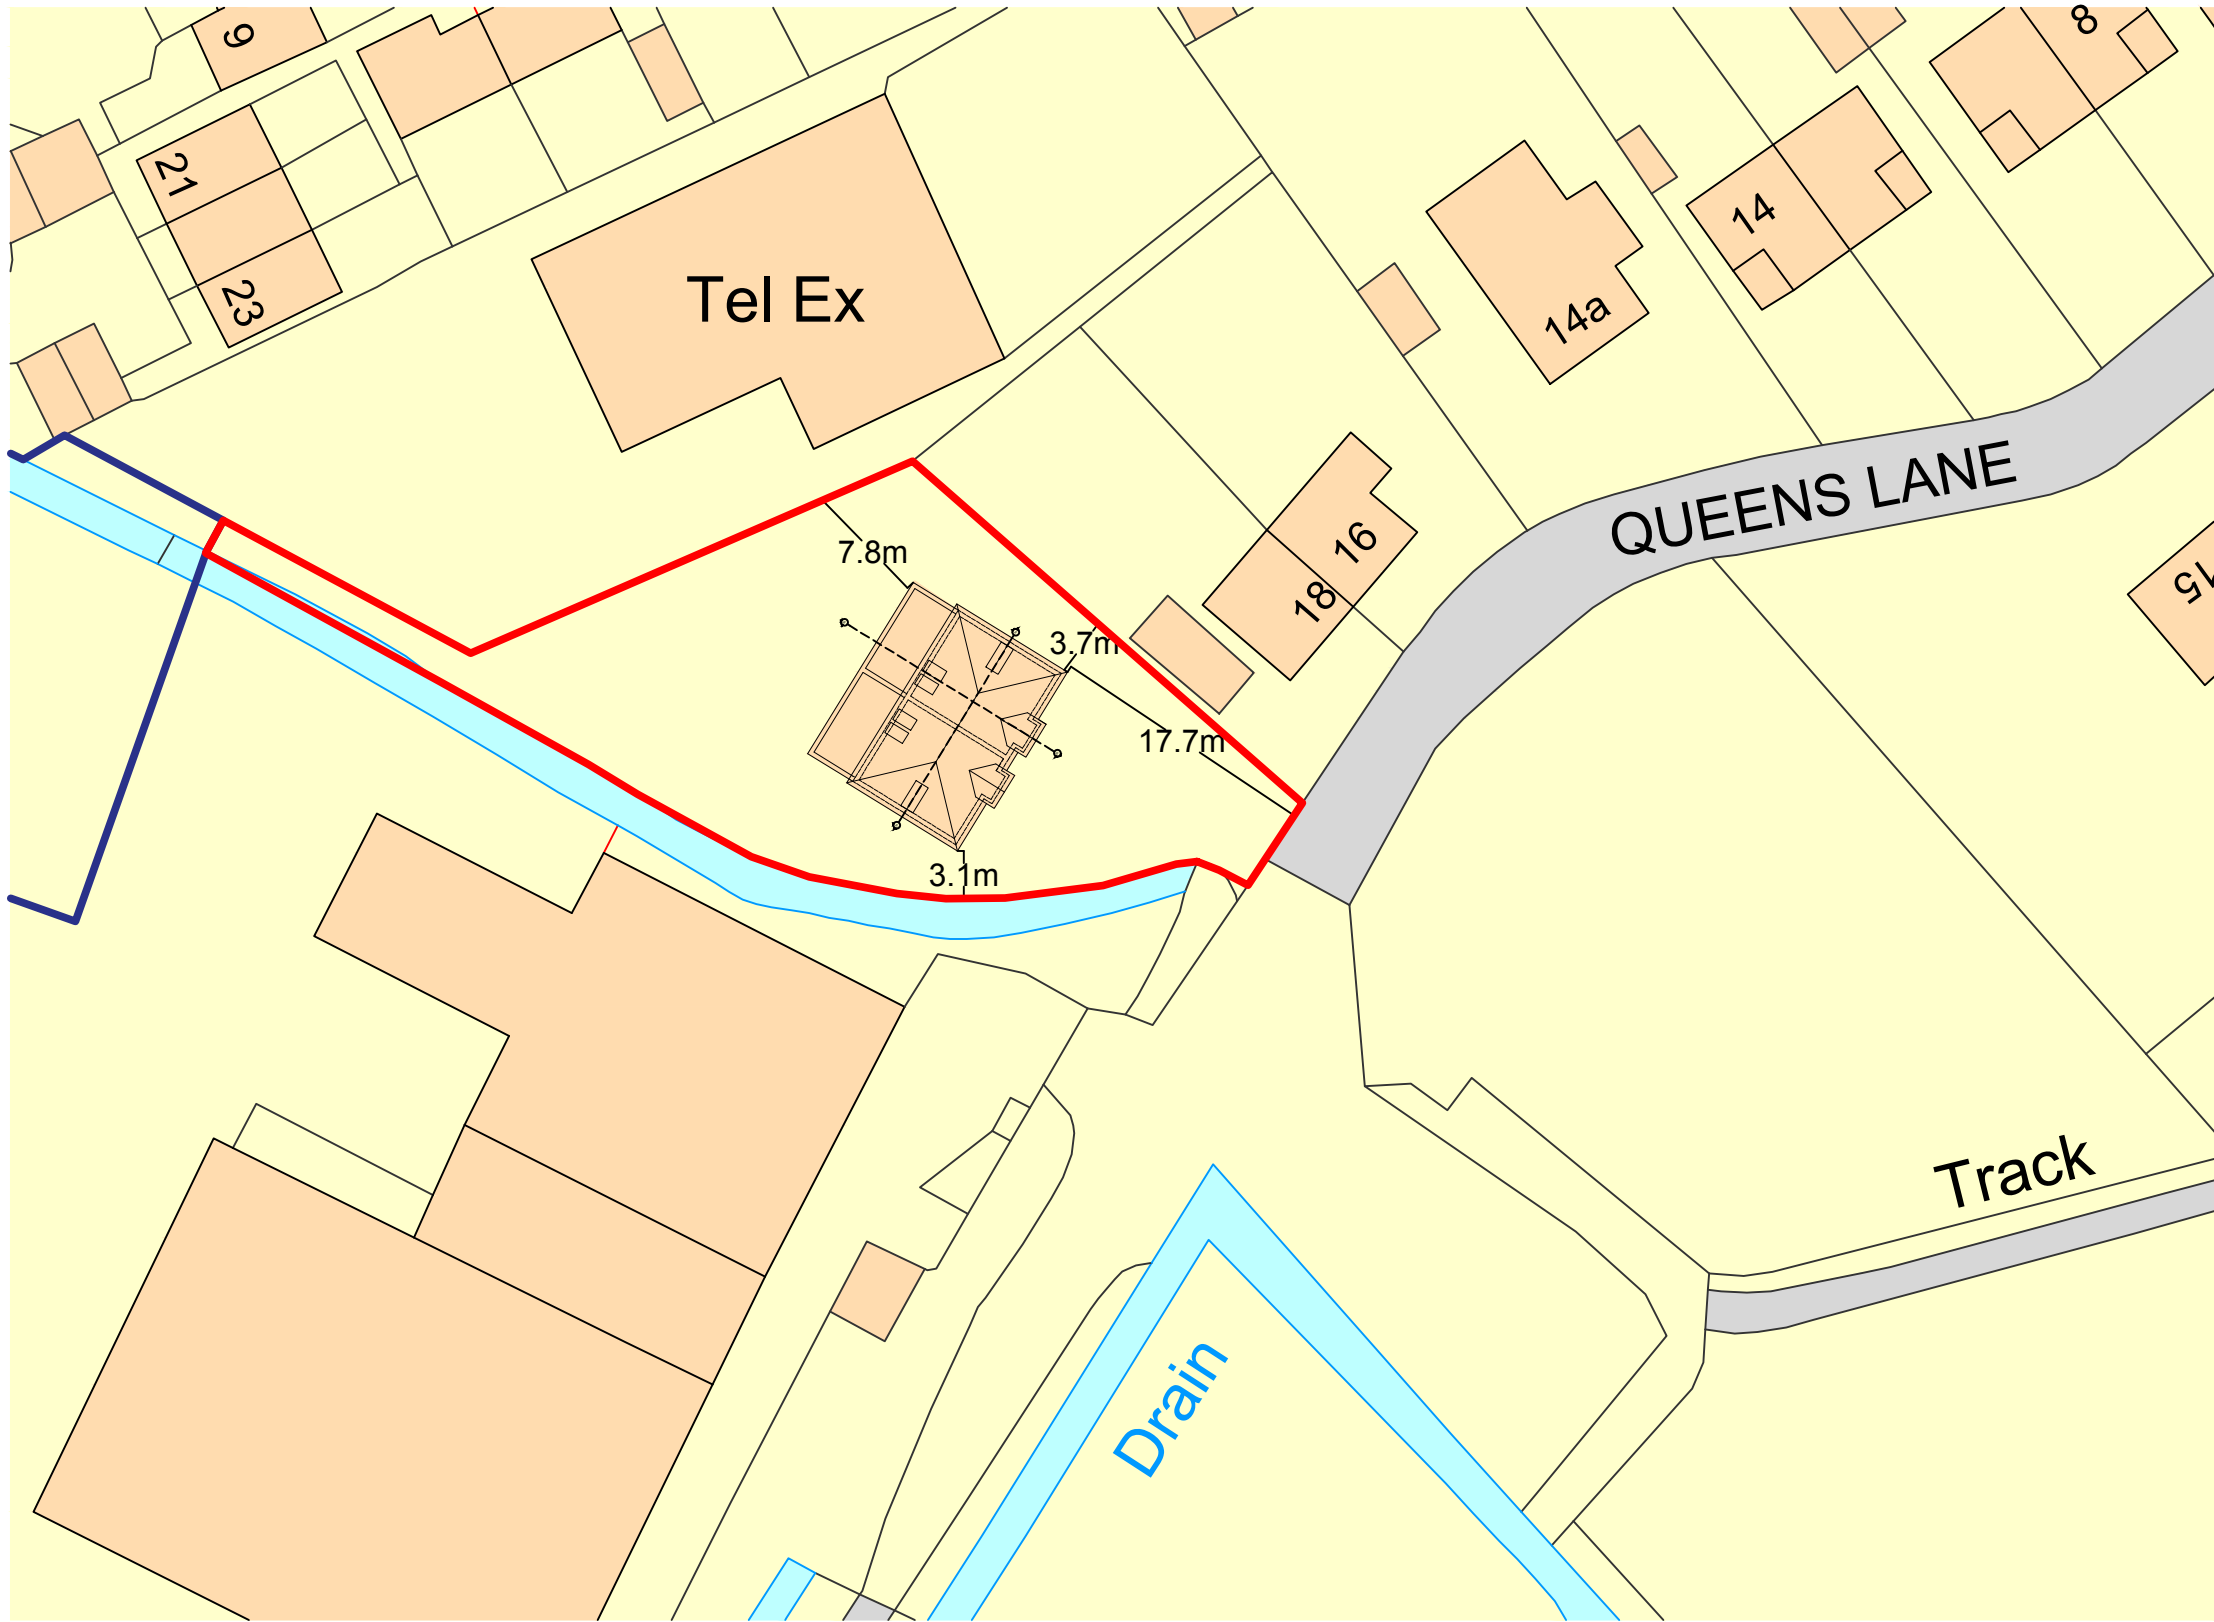

PROPOSED SITE LOCATION PLAN
SCALE 1:1250

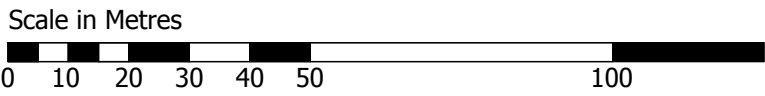

Ordnance Survey, (c) Crown Copyright 2018. All rights reserved. Licence number 100022432

PROPOSED BLOCK PLAN
SCALE 1:500



TOPOGRAPHICAL SURVEY
SCALE 1:200



NOTES

1. No dimensions are to be scaled from this drawing except for planning purposes.
2. Contractors must verify all figured dimensions on site before commencing any work or making any shop drawings.
3. This drawing is the sole copyright of Savills and no part may be reproduced without the written consent of the above.
4. Site Location Plans are prepared from the Ordnance Survey Map with the sanction of the Controller of H.M. Stationery Office. Crown Copyright Reserved.

A Site boundary added to topo survey A 25.07.18

Rev	Description	By	Date
Drawing Status			
PLANNING			



RURAL CONSULTANCY
SERVICES
Savills (UK) Limited
Exchange House, Petworth
West Sussex. GU28 0BF

Telephone: + 44 (0)1798 345 980
Fax: + 44 (0)1798 345 998
www.savills.co.uk



Client
Angmering Park Farms LLP

Project
Queens Lane
Arundel
BN18 9JN

Drawing Title
Site / Block Plan
Existing

Scale 1:200@ A1	Date 28/02/18	Drawn ES	Checked AB
Drawing Number 001	Rev. A	Project Number PWDJ140372	