
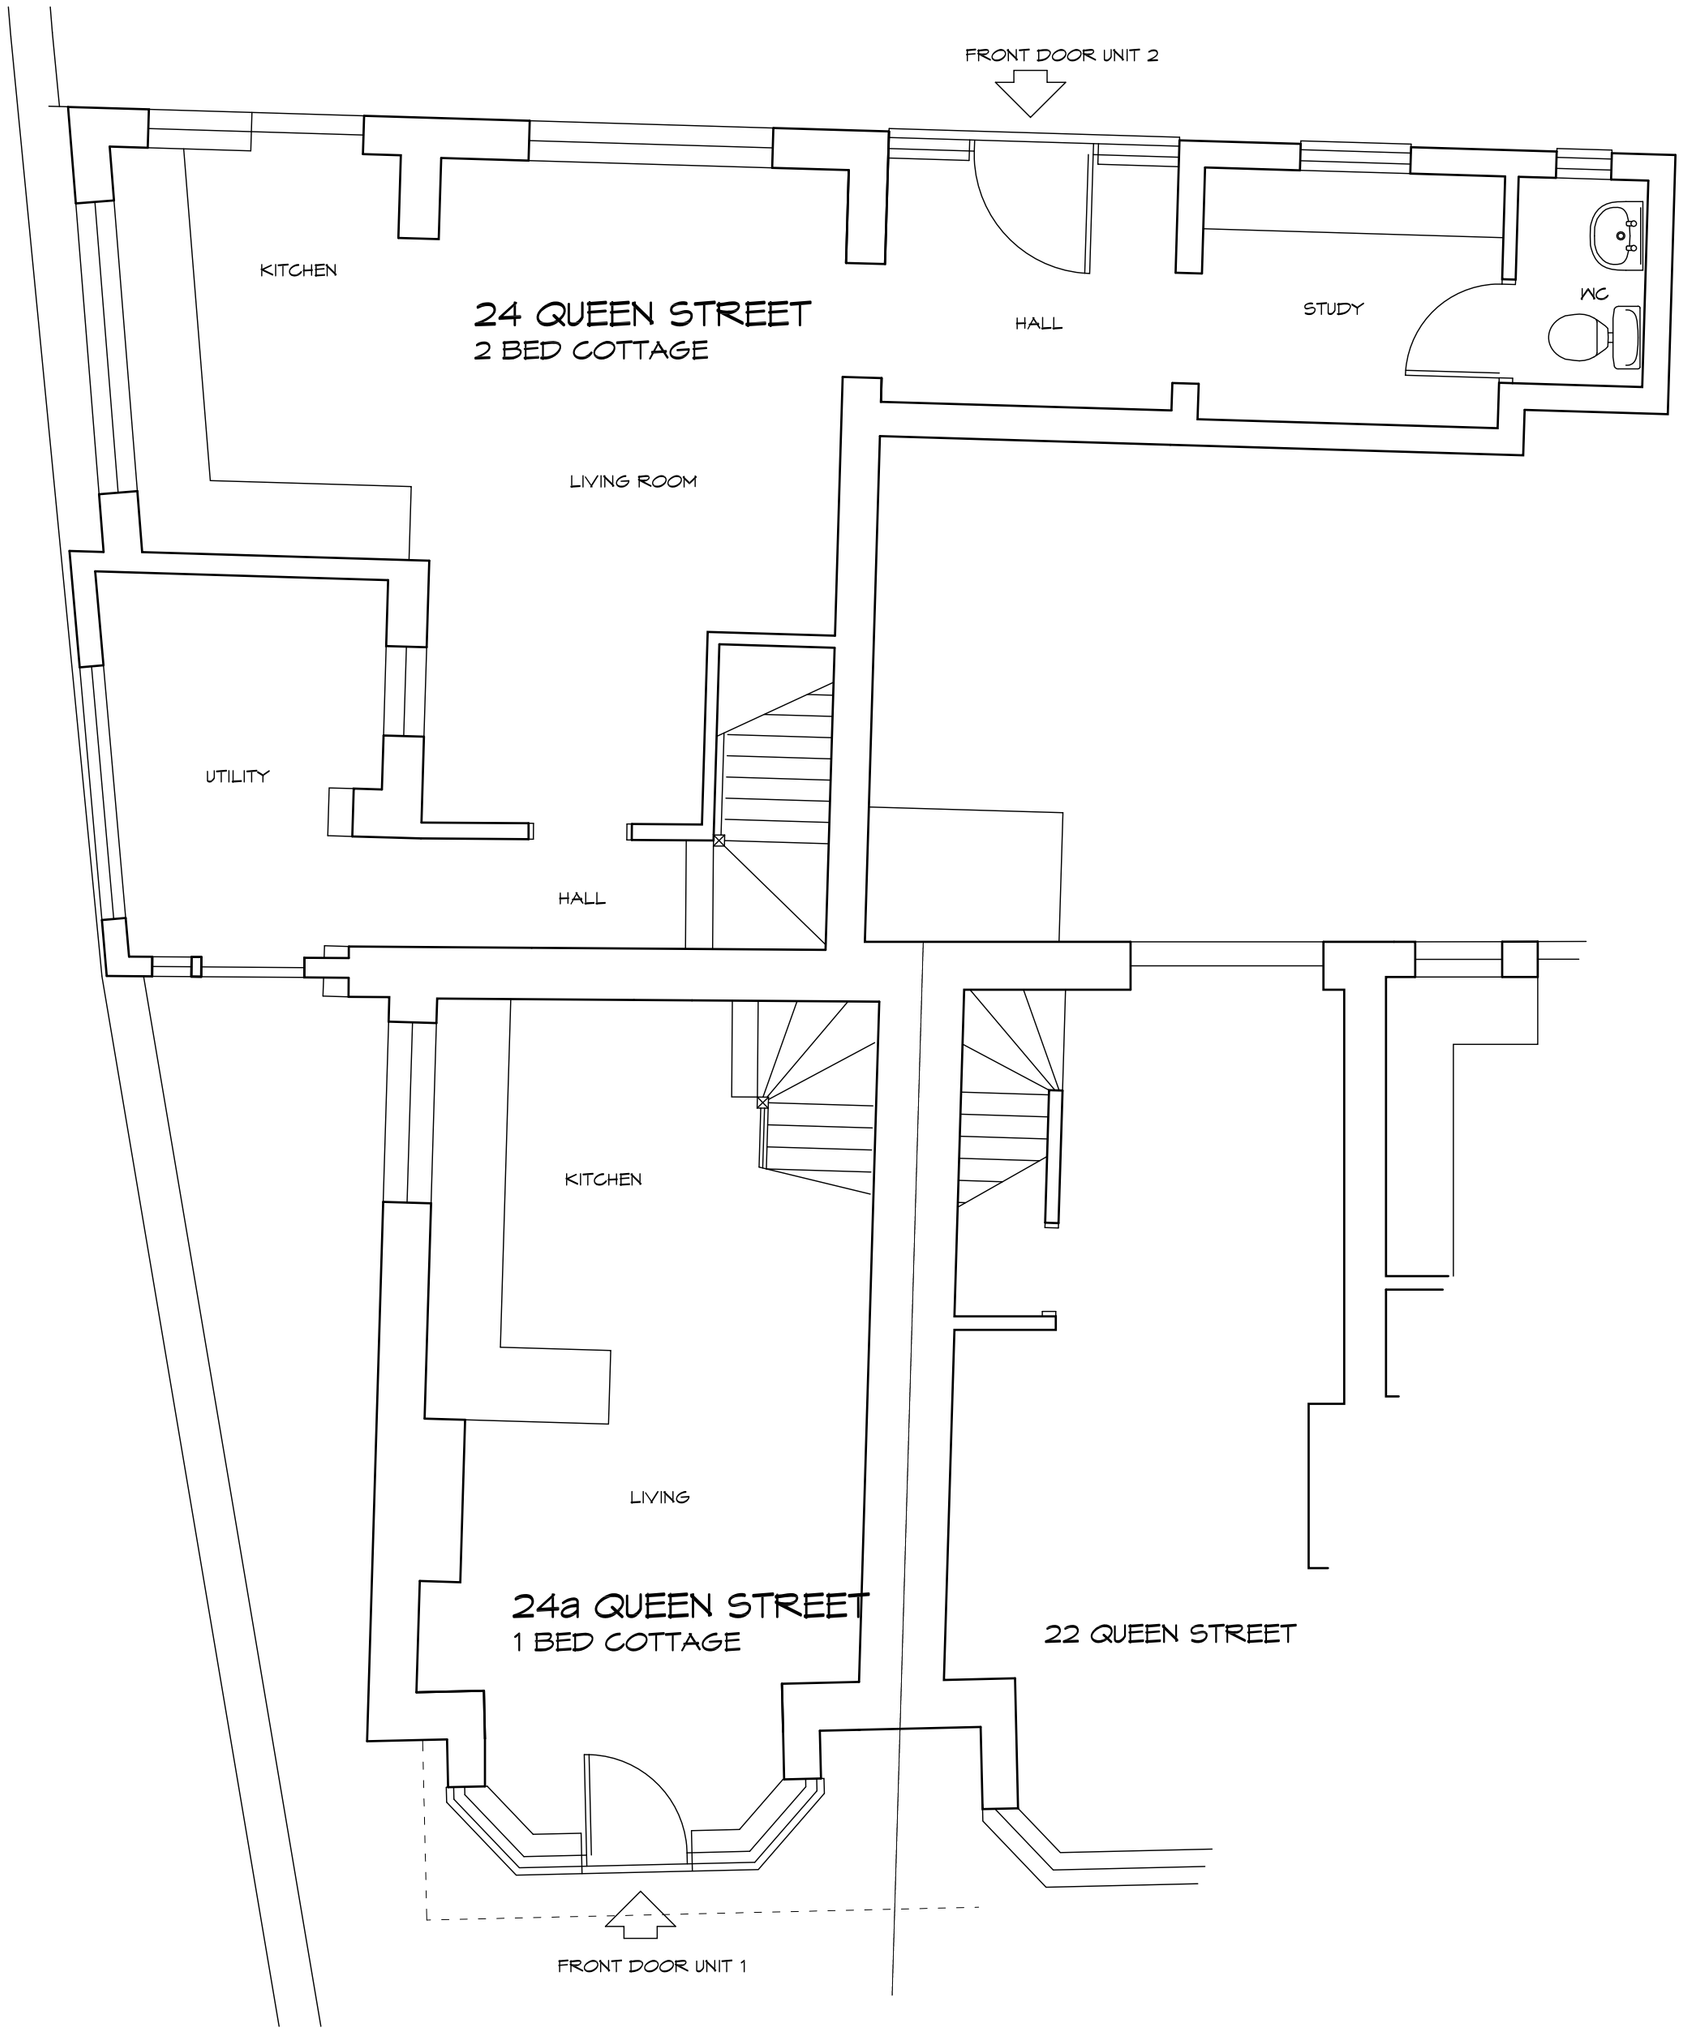


GROUND FLOOR PLAN
1:50

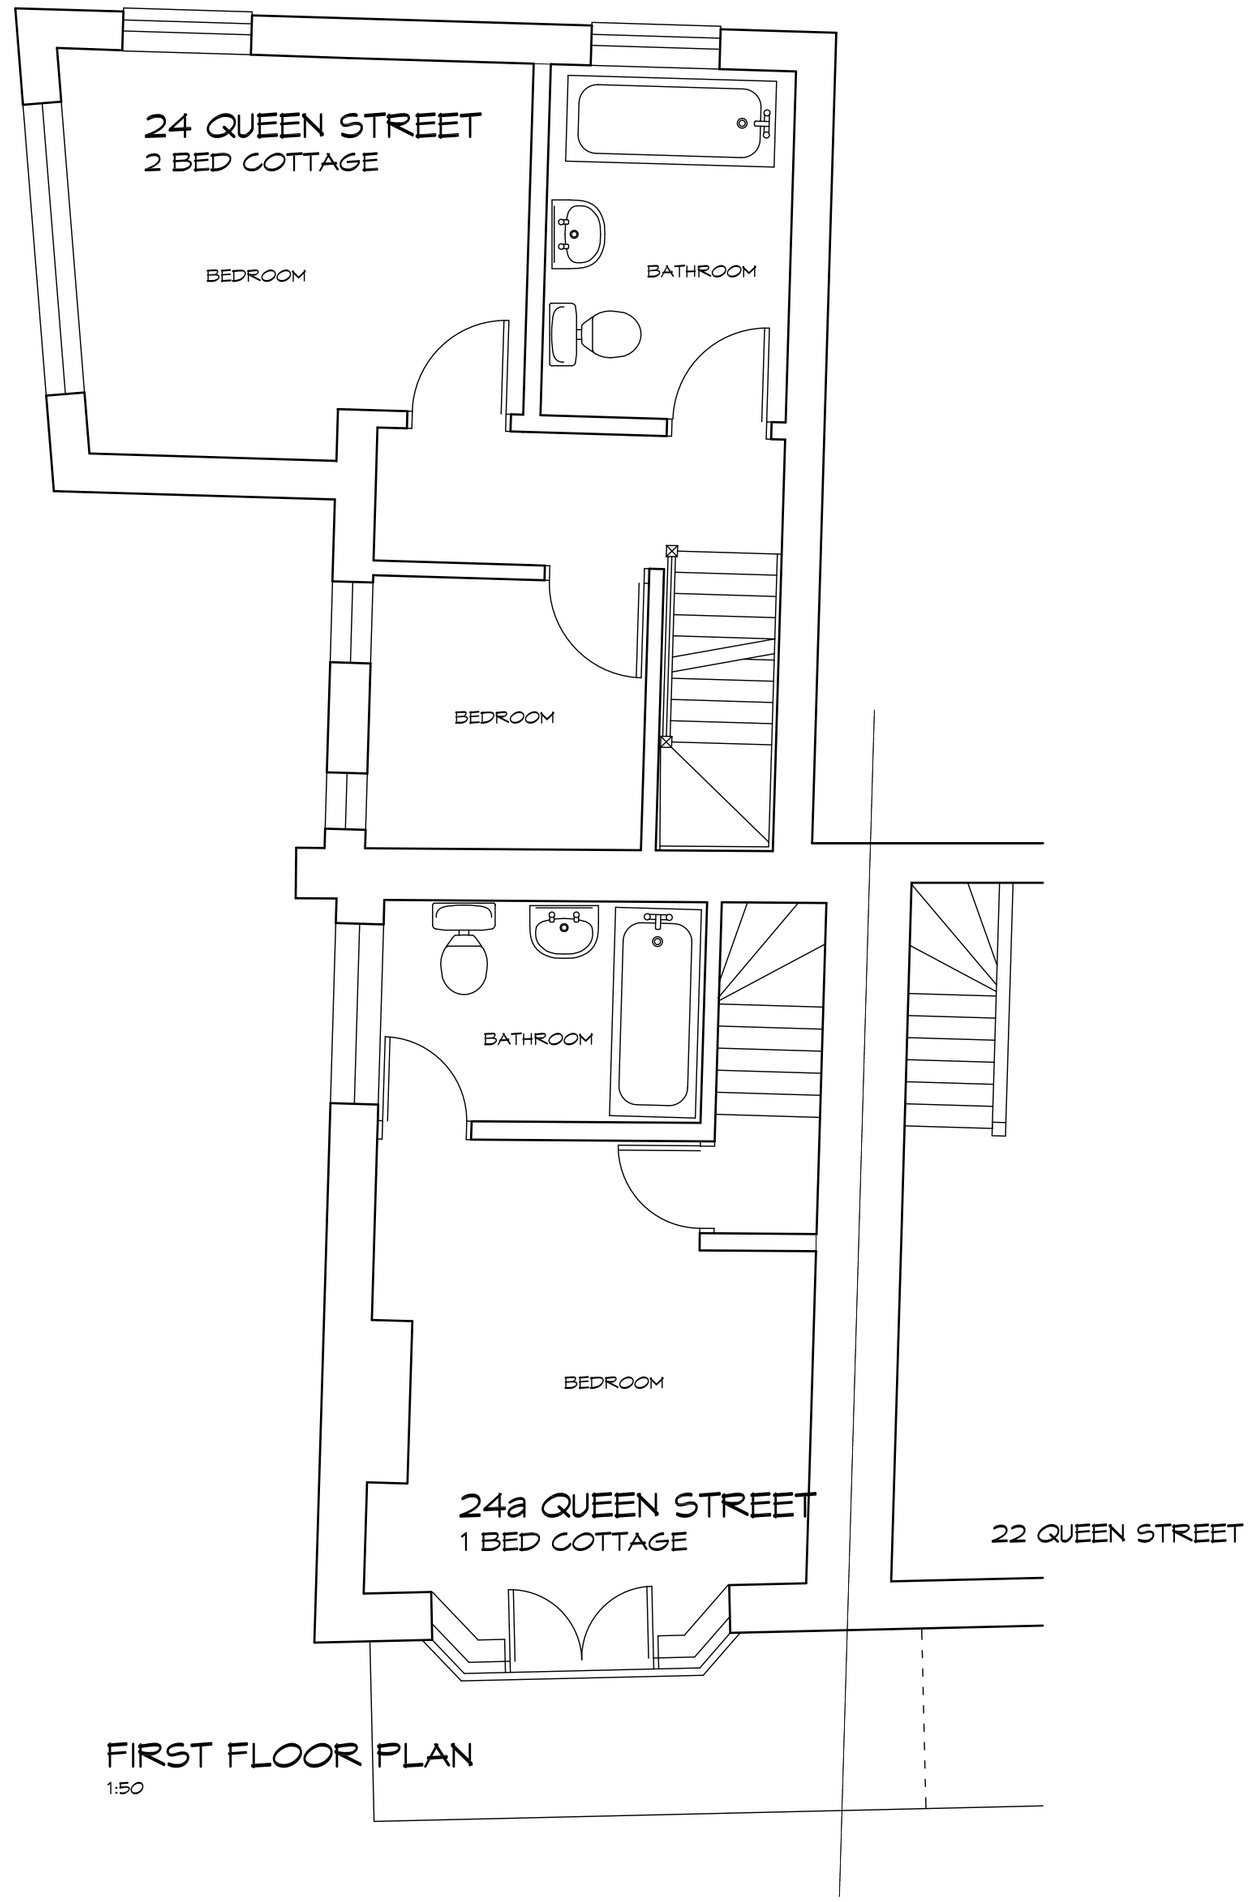

FIRST FLOOR PLAN
1:50

SEPARATION OF DWELLINGS & REMODELLING OF 24 QUEEN STREET TO PROVIDE TWO DETACHED DWELLINGS

THE MOORINGS, 24 QUEEN STREET, ARUNDEL

JUNE 2008 DRAWING S01

Mr R May

SURVEY

ARUN DISTRICT COUNCIL AB/74/1/DOC