

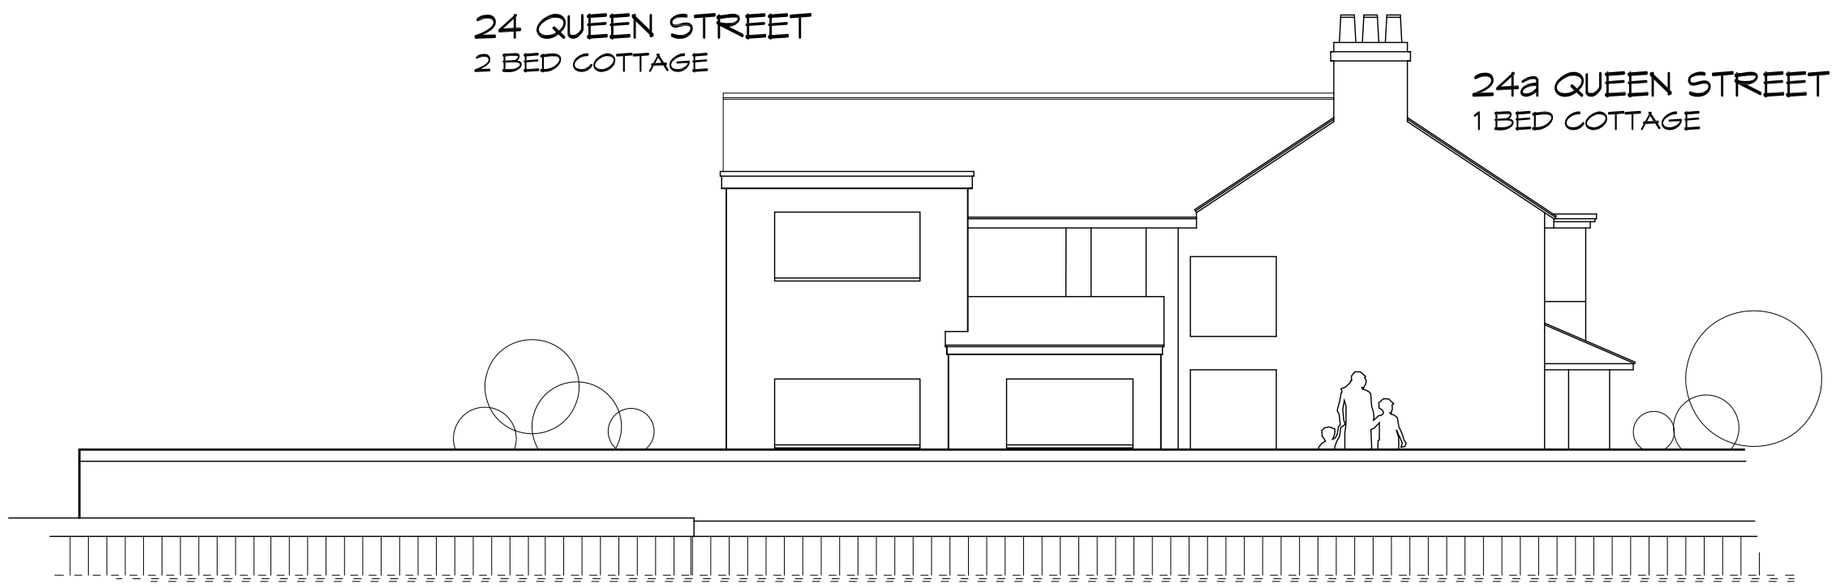



NORTH ELEVATION
1:100

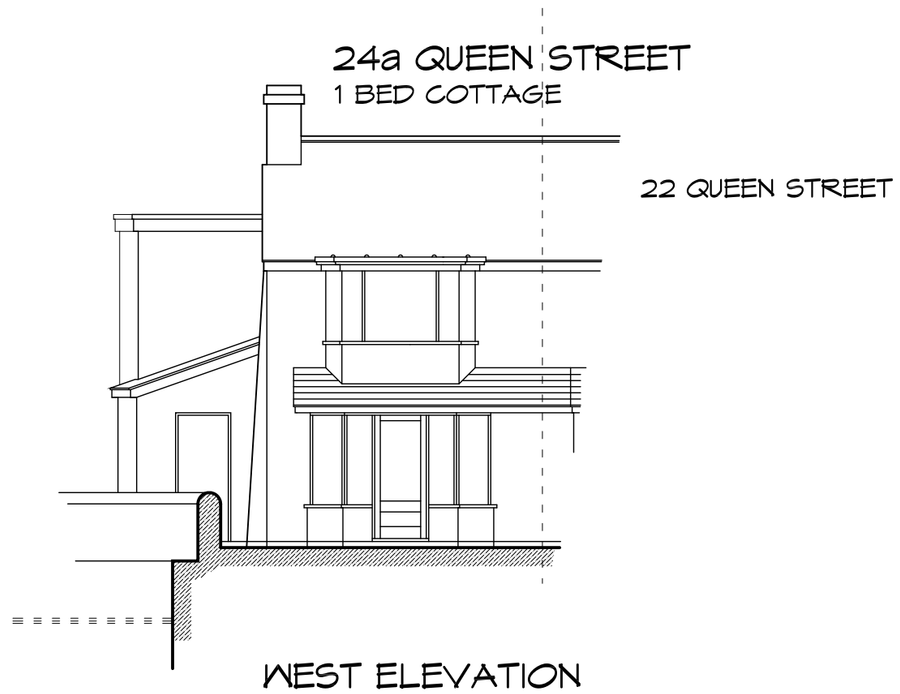

WEST ELEVATION
1:100

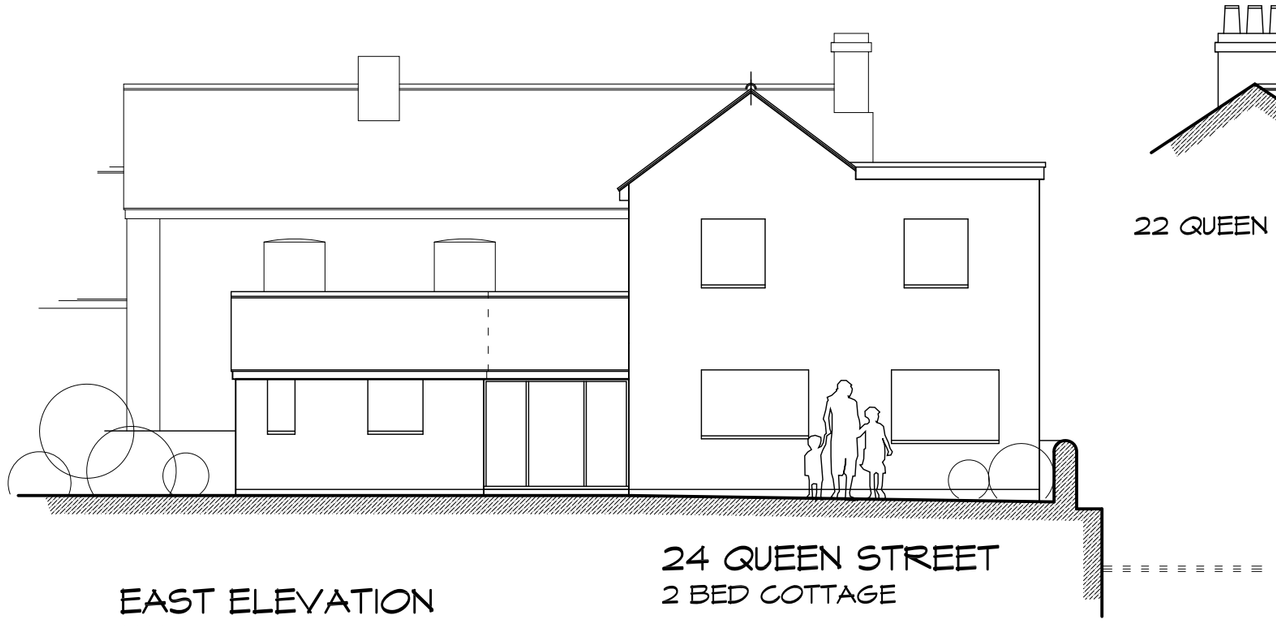

EAST ELEVATION
1:100

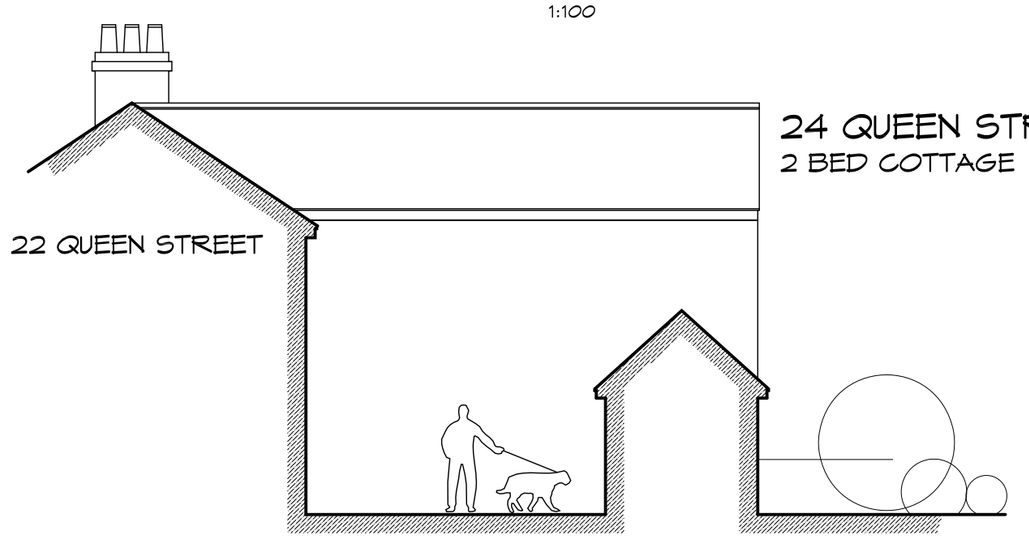

SOUTH ELEVATION
1:100

SEPARATION OF DWELLINGS & REMODELLING OF 24 QUEEN STREET TO PROVIDE TWO DETACHED DWELLINGS

THE MOORINGS, 24 QUEEN STREET, ARUNDEL

JUNE 2008 DRAWING S02

Mr R May

SURVEY

ARUN DISTRICT COUNCIL AB/74/11/DOC