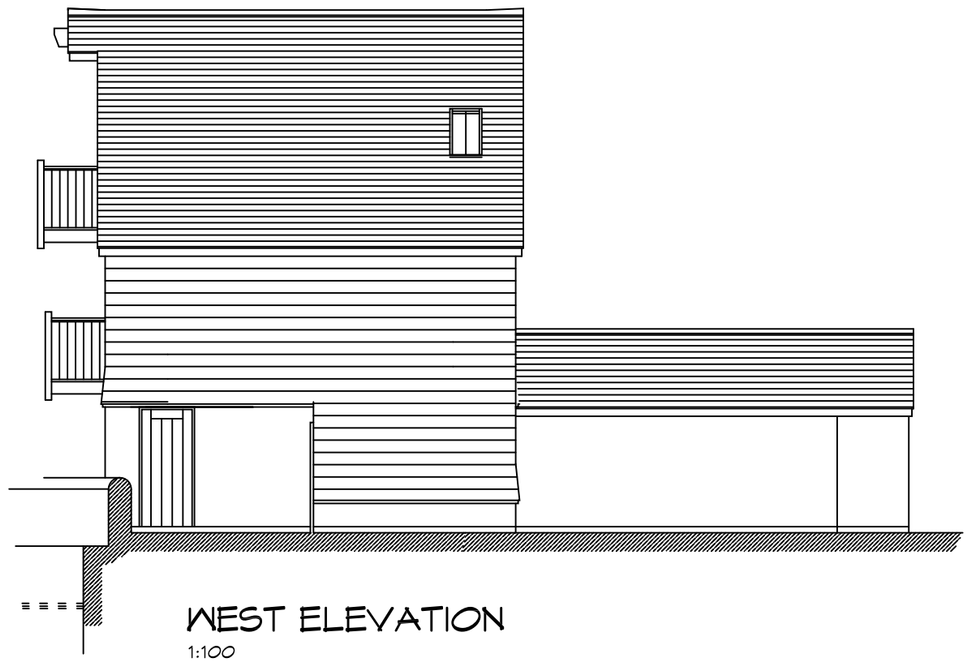
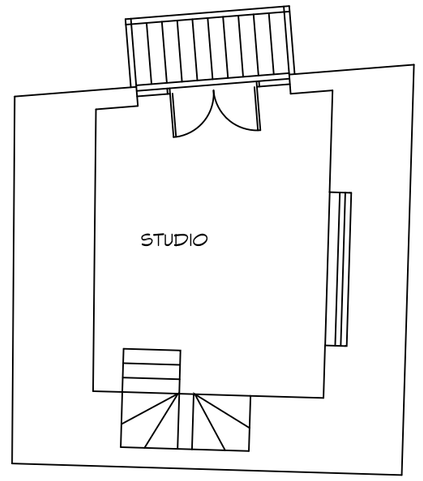


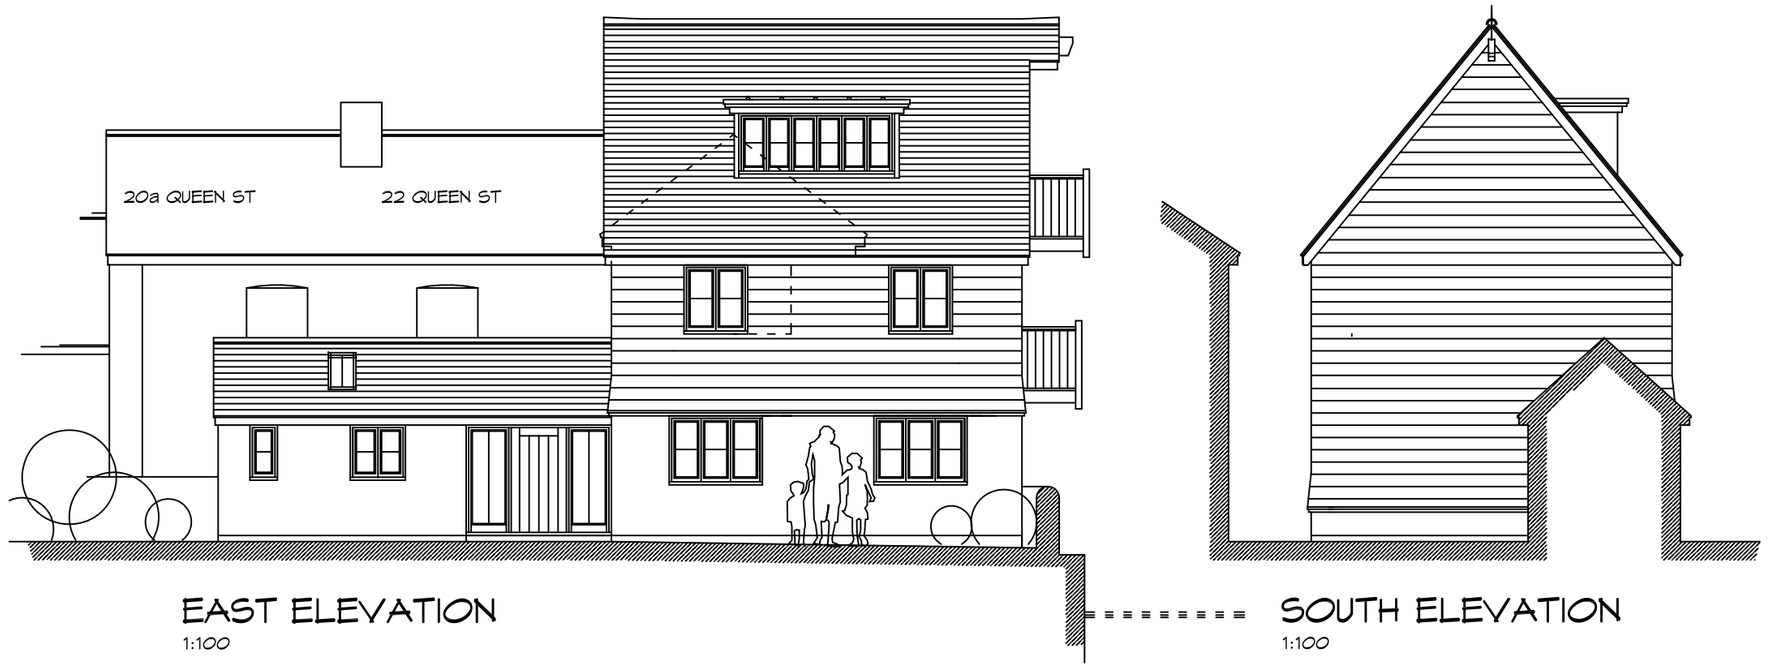

NORTH ELEVATION
1:100



WEST ELEVATION
1:100



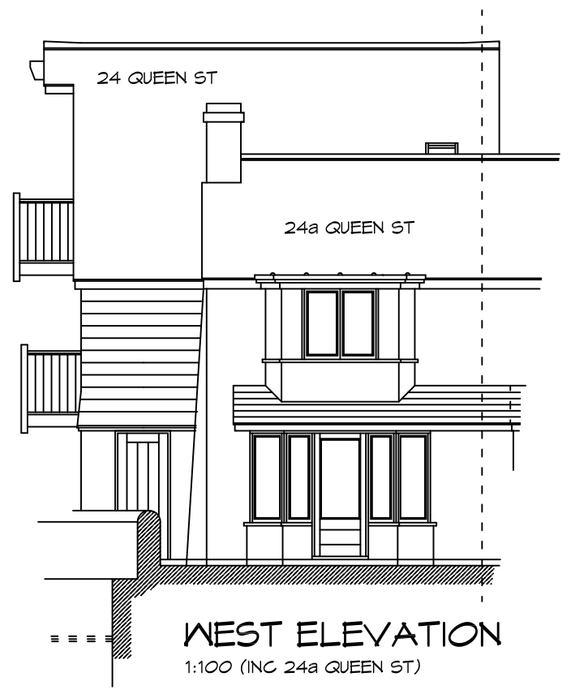

SECOND FLOOR PLAN
1:100



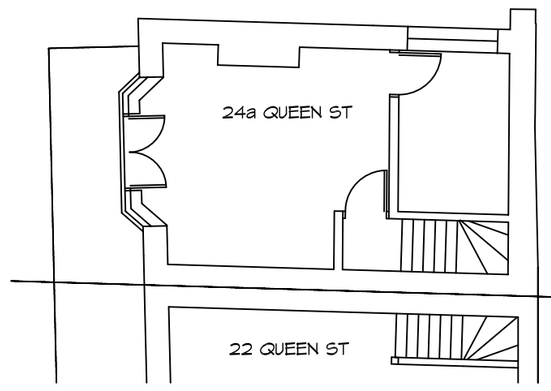

EAST ELEVATION
1:100

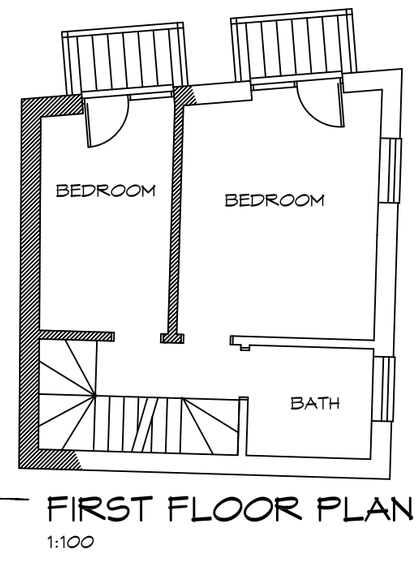


SOUTH ELEVATION
1:100

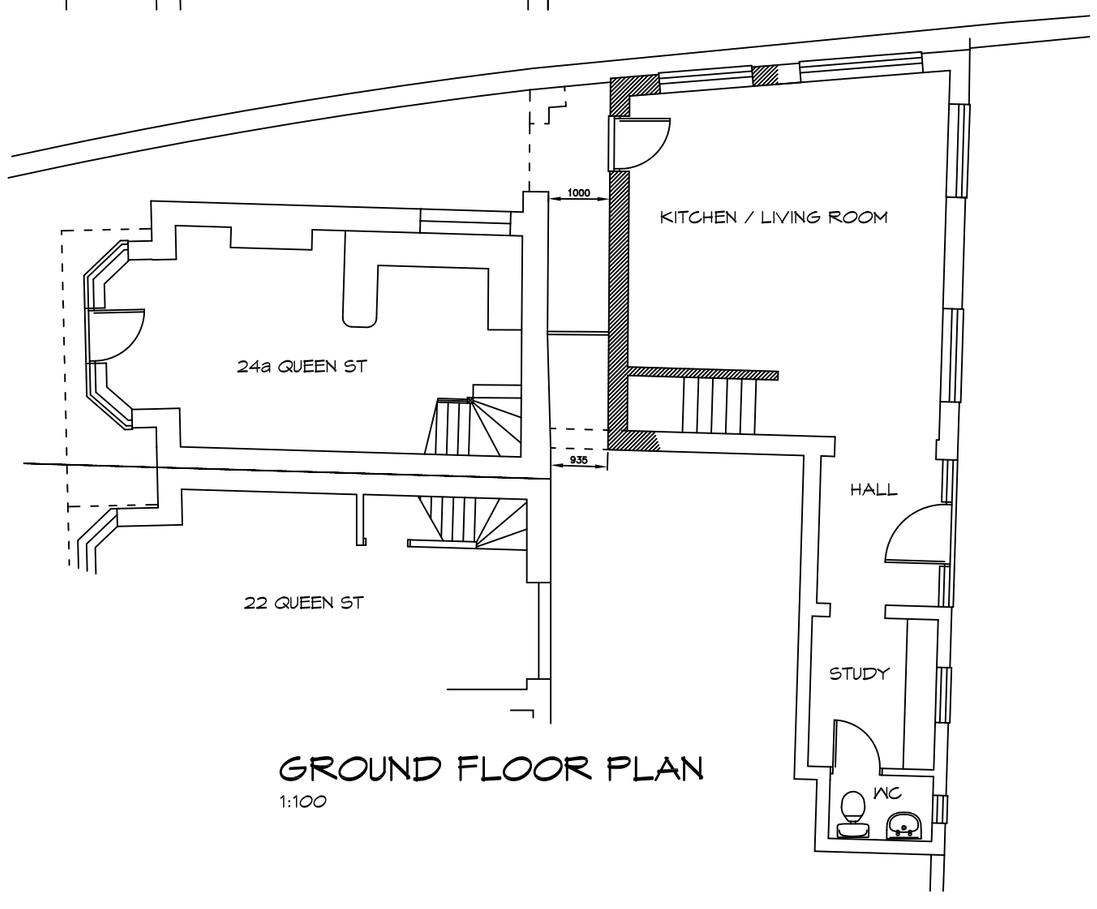



WEST ELEVATION
1:100 (INC 24a QUEEN ST)

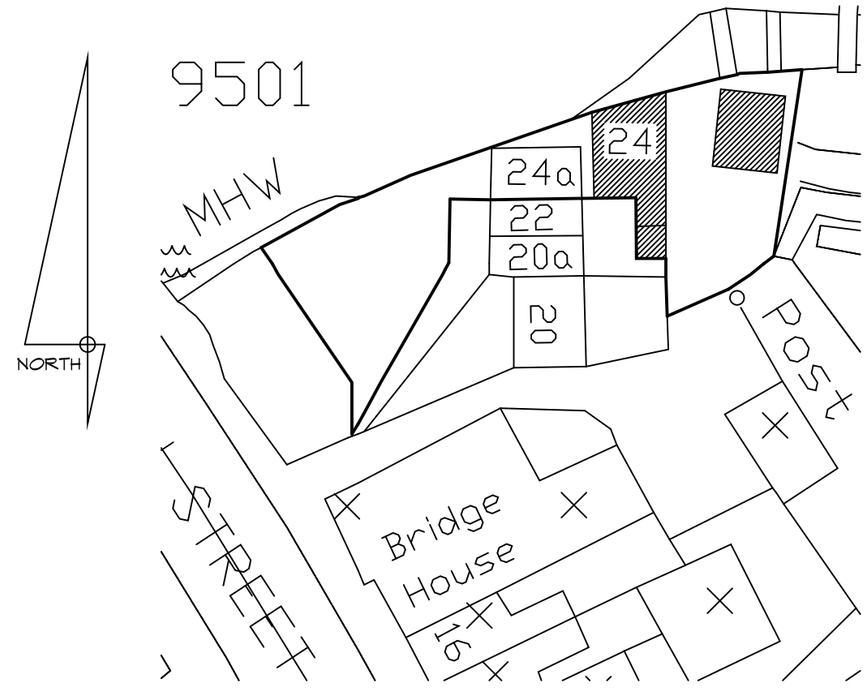


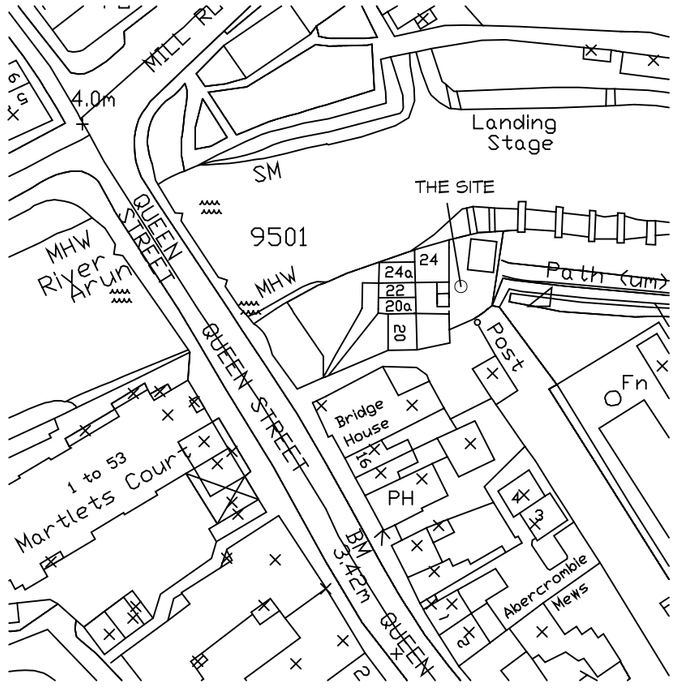

FIRST FLOOR PLAN
1:100



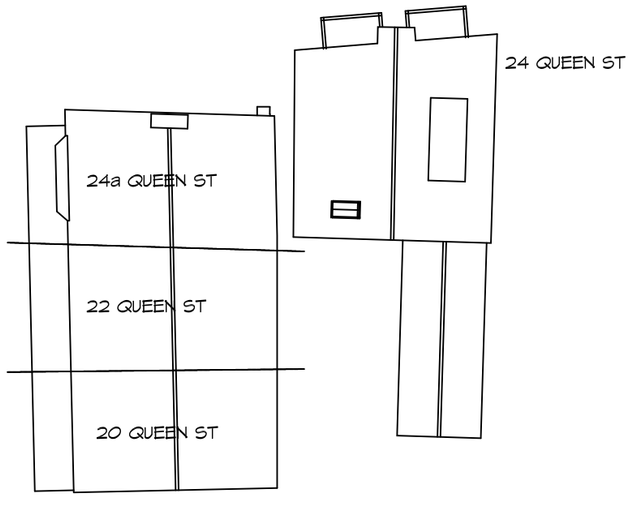

GROUND FLOOR PLAN
1:100




BLOCK PLAN 1:500




LOCATION PLAN 1:1250




ROOF PLAN 1:200

# SEPARATION OF DWELLINGS & REMODELLING OF 24 QUEEN STREET TO PROVIDE TWO DETACHED DWELLINGS

THE MOORINGS, 24 QUEEN STREET, ARUNDEL

JUNE 2008 DRAWING SK12

Mr R May

# PROPOSAL

ARUN DISTRICT COUNCIL AB/74/11/DOC