




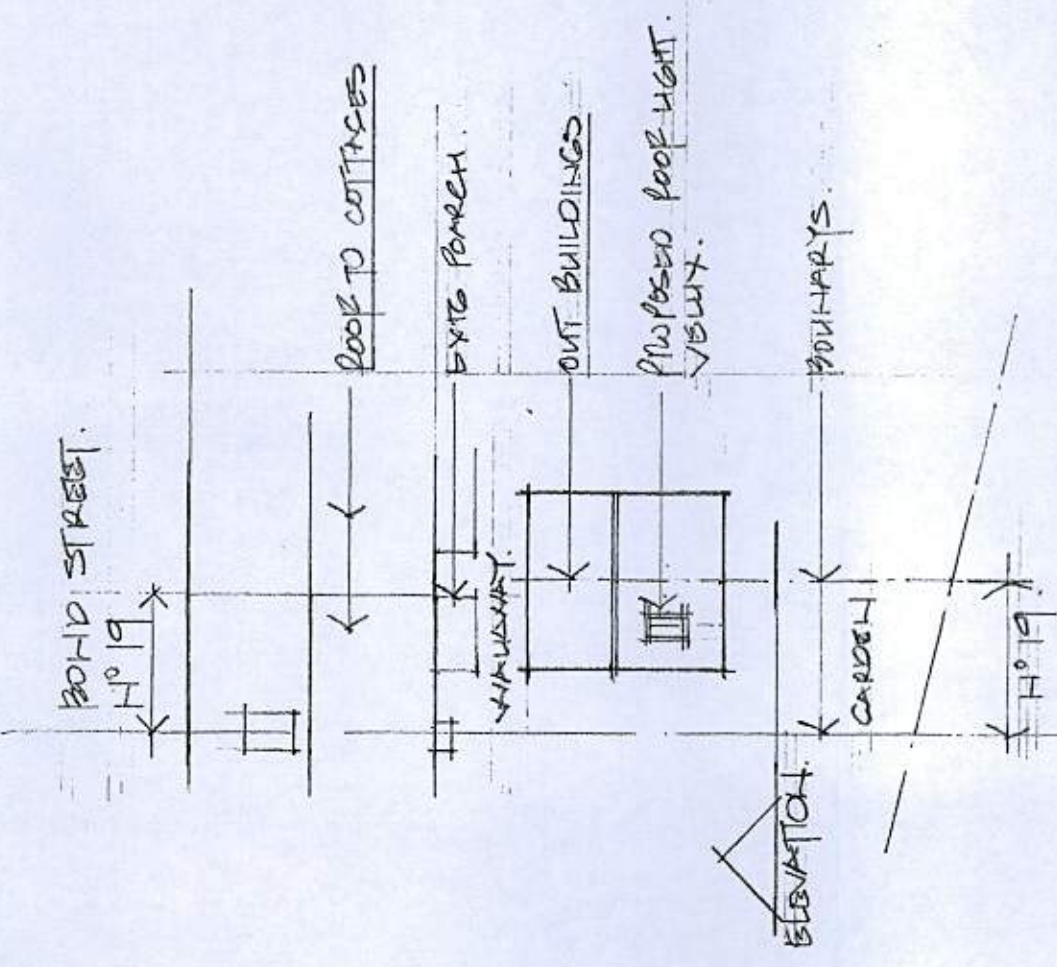


BLOCK PLAN SCALE 1:200

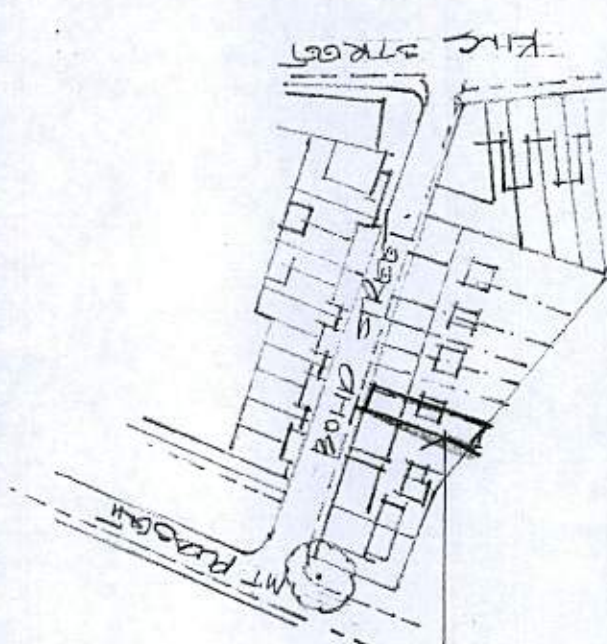

THE SITE
19 BOND ST.

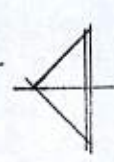

NORTH LOCATION PLAN 1:1250

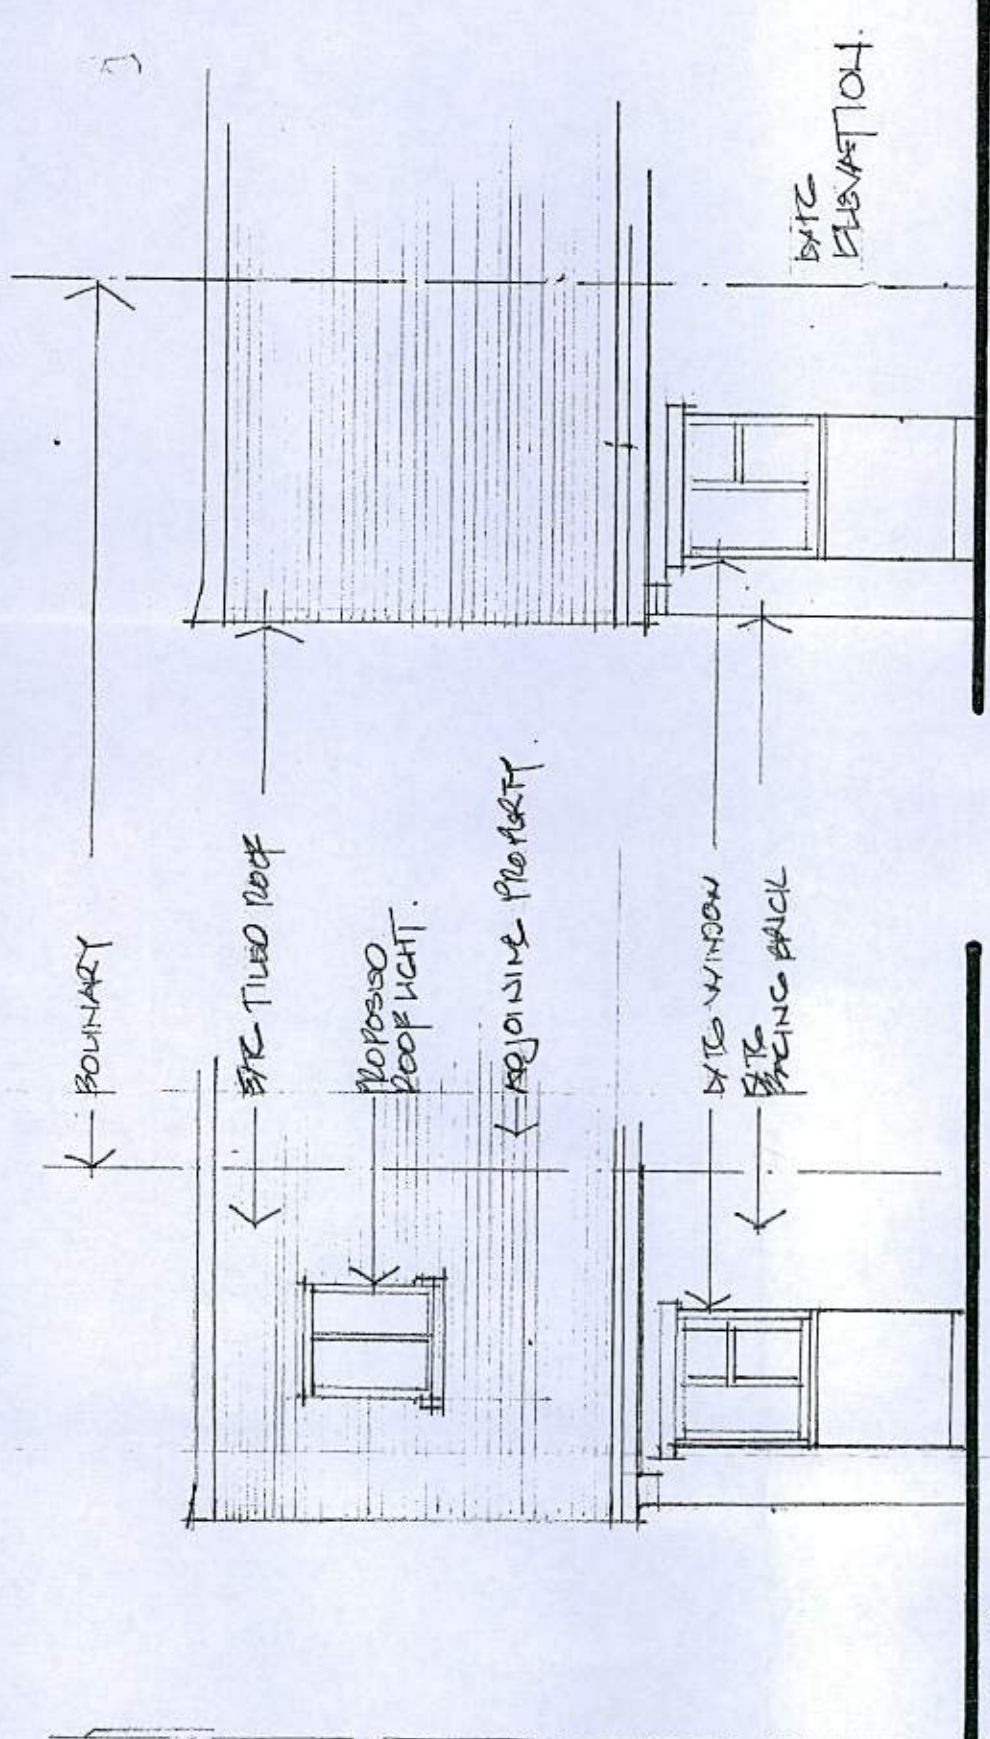

PROPOSED
ELEVATION 1:50
(OUT BUILDING)

PROPOSED ROOF LIGHT TO:
OUT BUILDING AT:
19 BOND STREET
ARUNDEL W SUSSEX BN18 9BL.

BLOCK PLAN 1:200

PROPOSED & EXT ELEVATIONS 1:50
LOCATION PLAN 1:1250

SCALE 1:200 1:50 & 1:1250

MAY 2017

19/BS/01