


Chantry Cottage, 36 King Street, Arundel, BN15 9BW

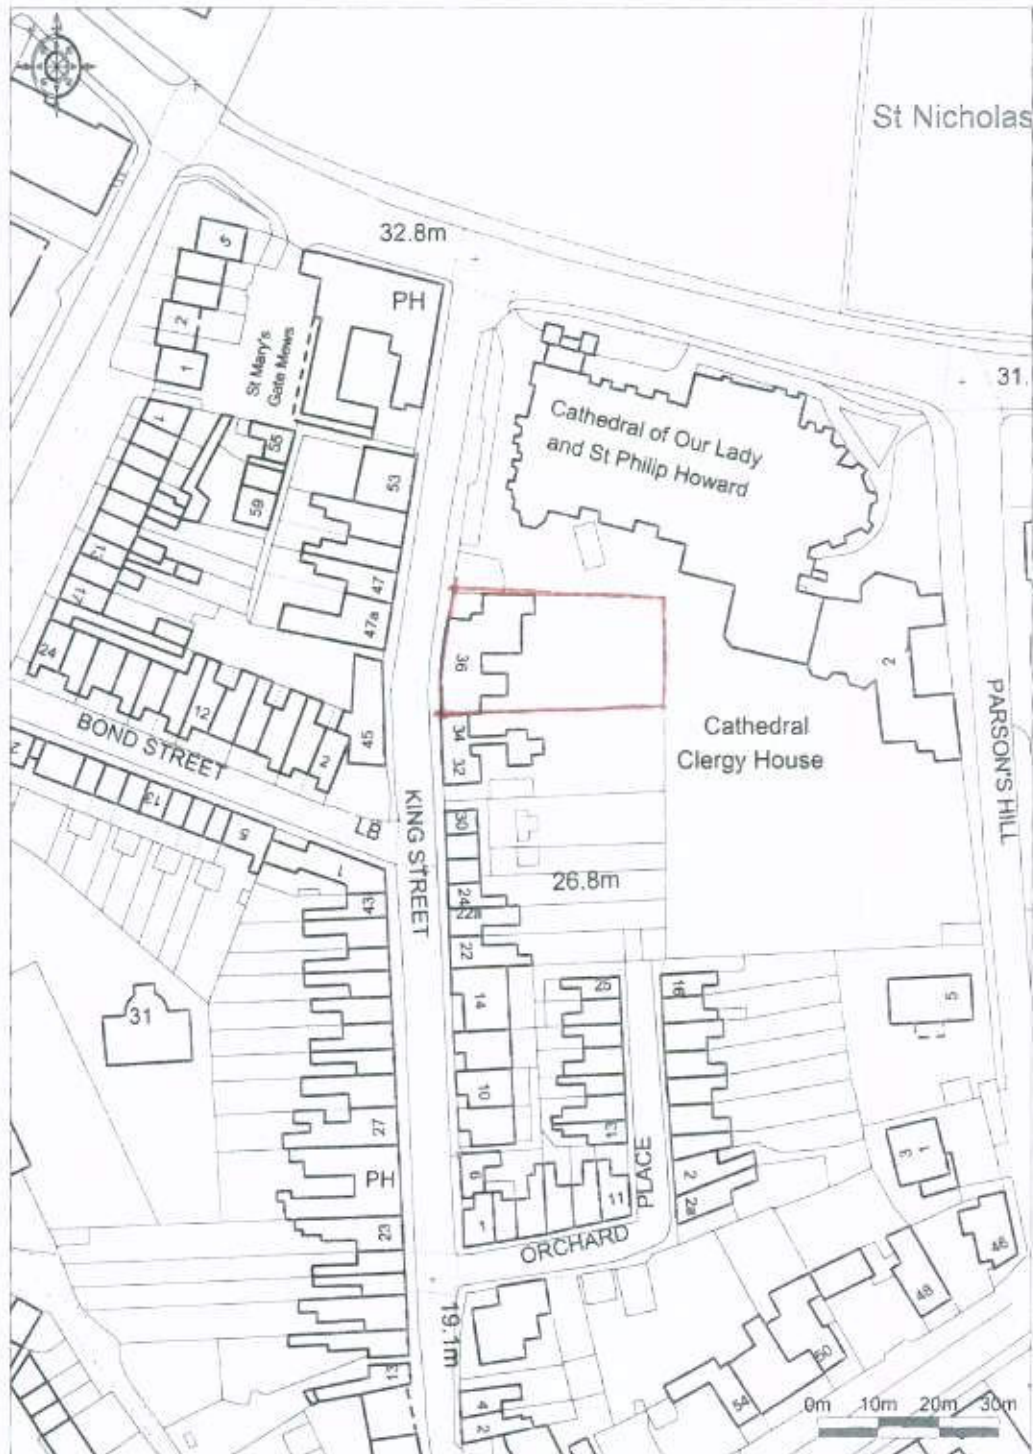

Ordnance Survey. © Crown Copyright 2005. All rights reserved.
License number 100020449. Printed Scale - 1:1250