


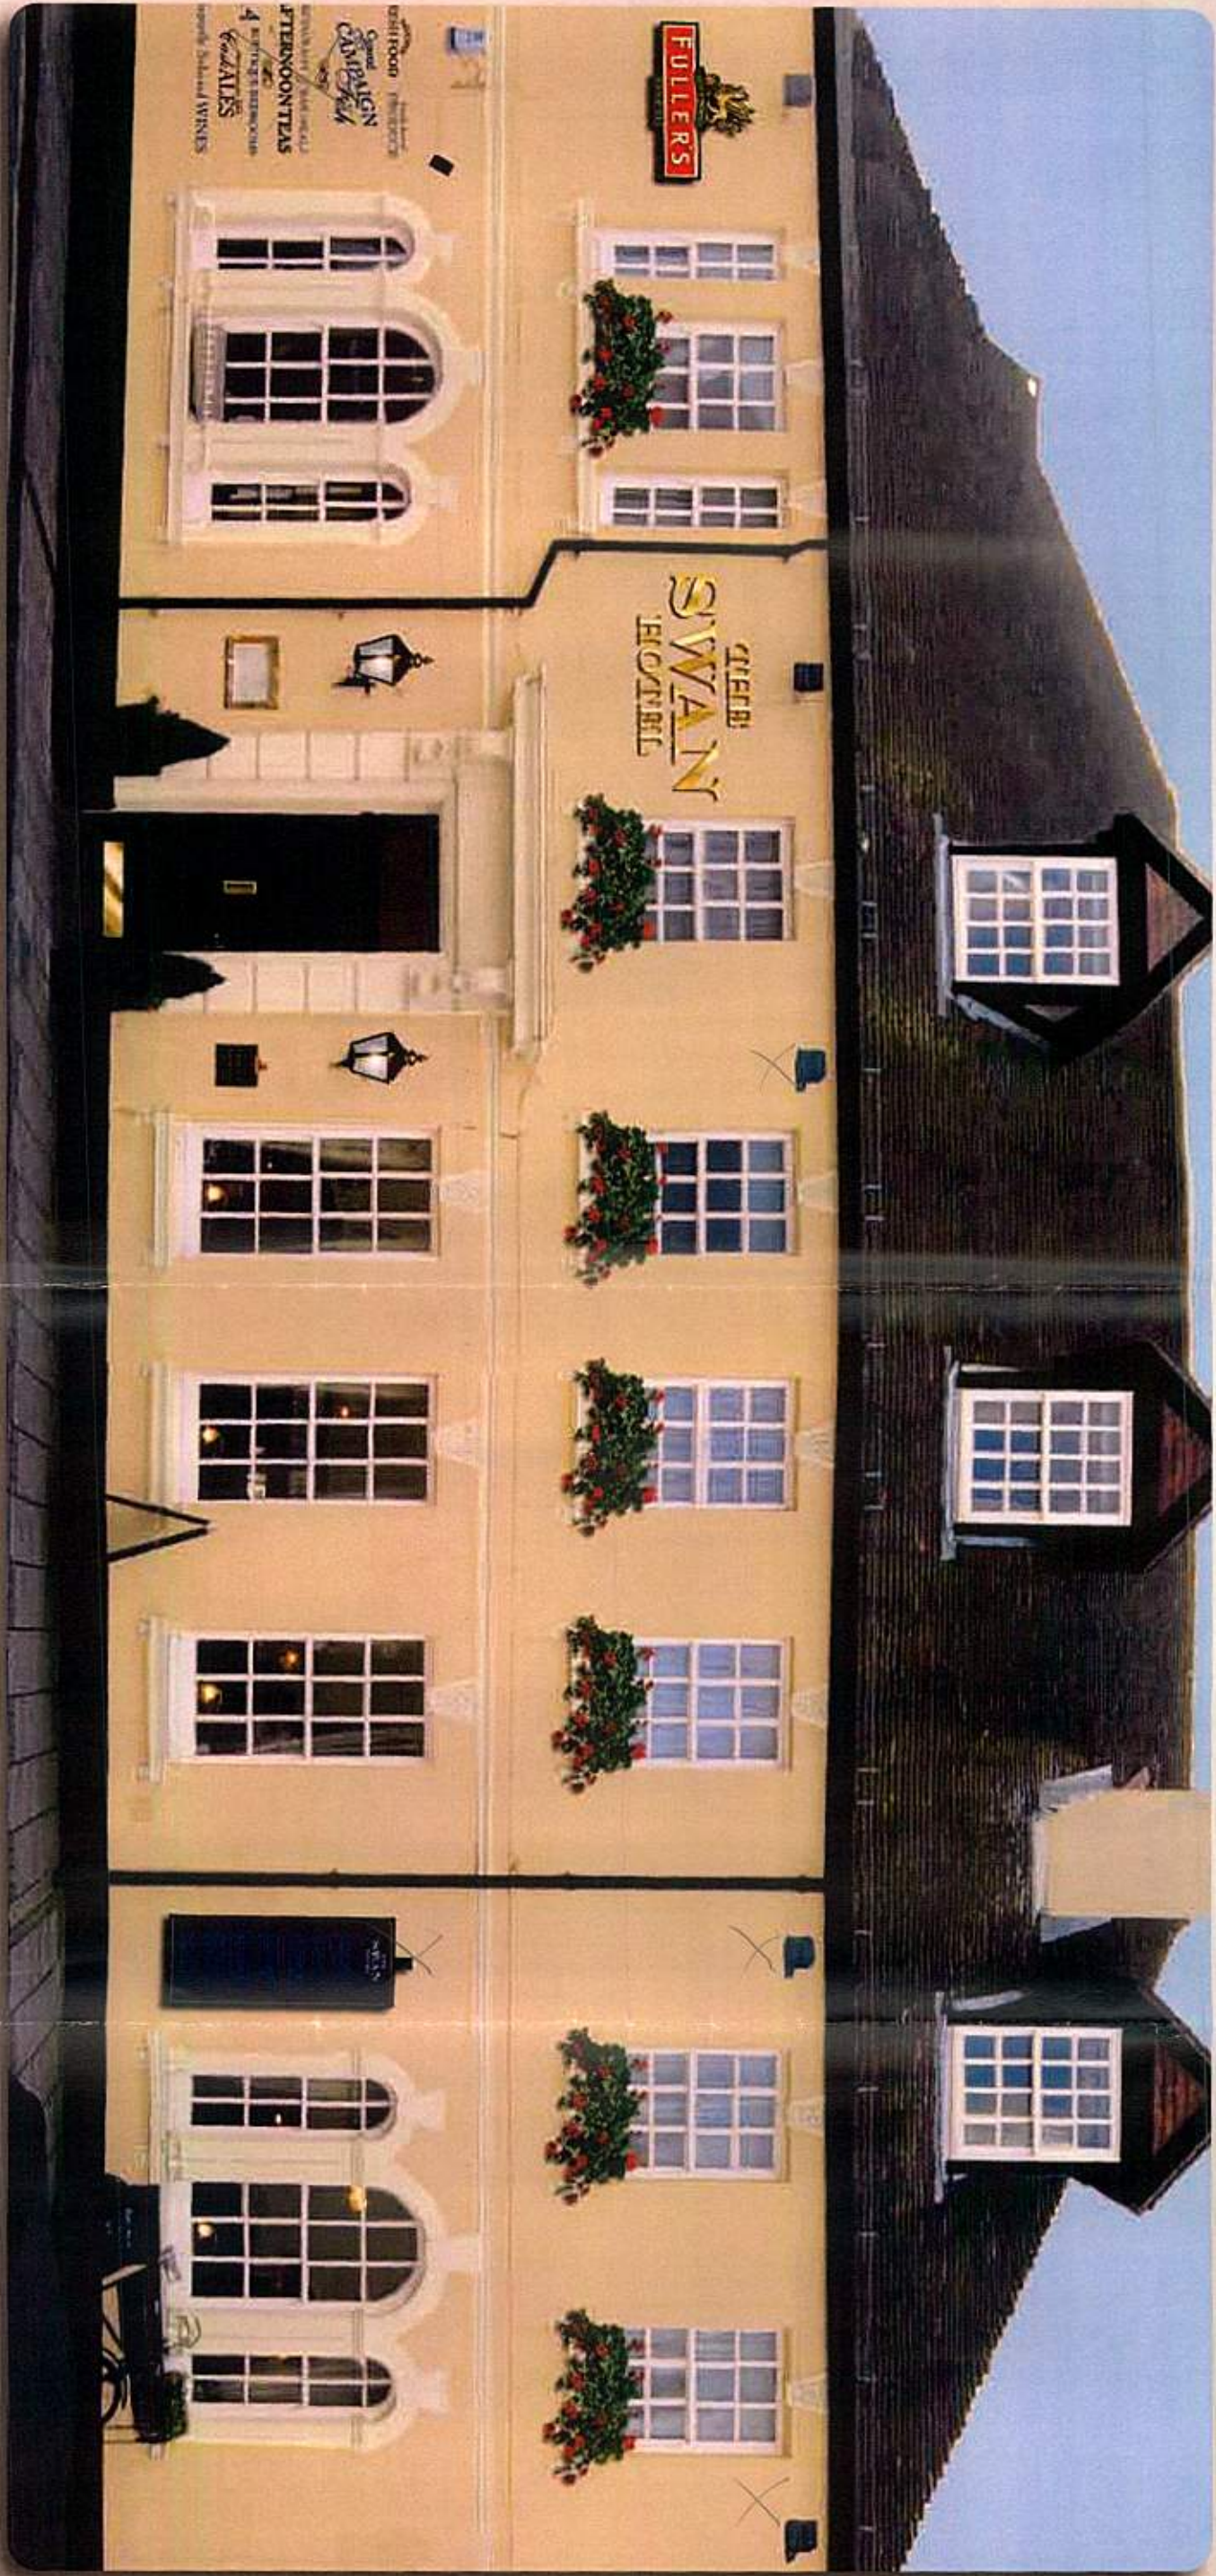

OmegaSigns®

the sign of excellence

This scheme is a visual representation of our signage proposal. Sizes, colours and physical attributes of the actual signage may vary due to the limitations of the manufacturing process.

This document is the property of Omega Signs Ltd and must not be passed to third parties without prior consent. Any unauthorised use of this document will result in a design being charged.

Copyright © Omega Signs 2011.

Client Fullers

Scale NTS

Created 30-04-12 No.

Project Swan Hotel

Type/Job Engagers, Casion

Designer KV Issue 3

Address

Work Not Required

Amended by : LH

Date : 14-05-12

Approved L Wilkinson Page 3 of 8

Omega Signs Limited, Newmarket Approach, Leeds, LS9 9RU

T: 0113 240 3000

F: 0113 249 2228

E: info@omega-signs.co.uk

W: www.omega-signs.co.uk