ARUN DISTRICT COUNCIL AB/76/12/L

PROPOSED SIDE ELEVATION NIGHT

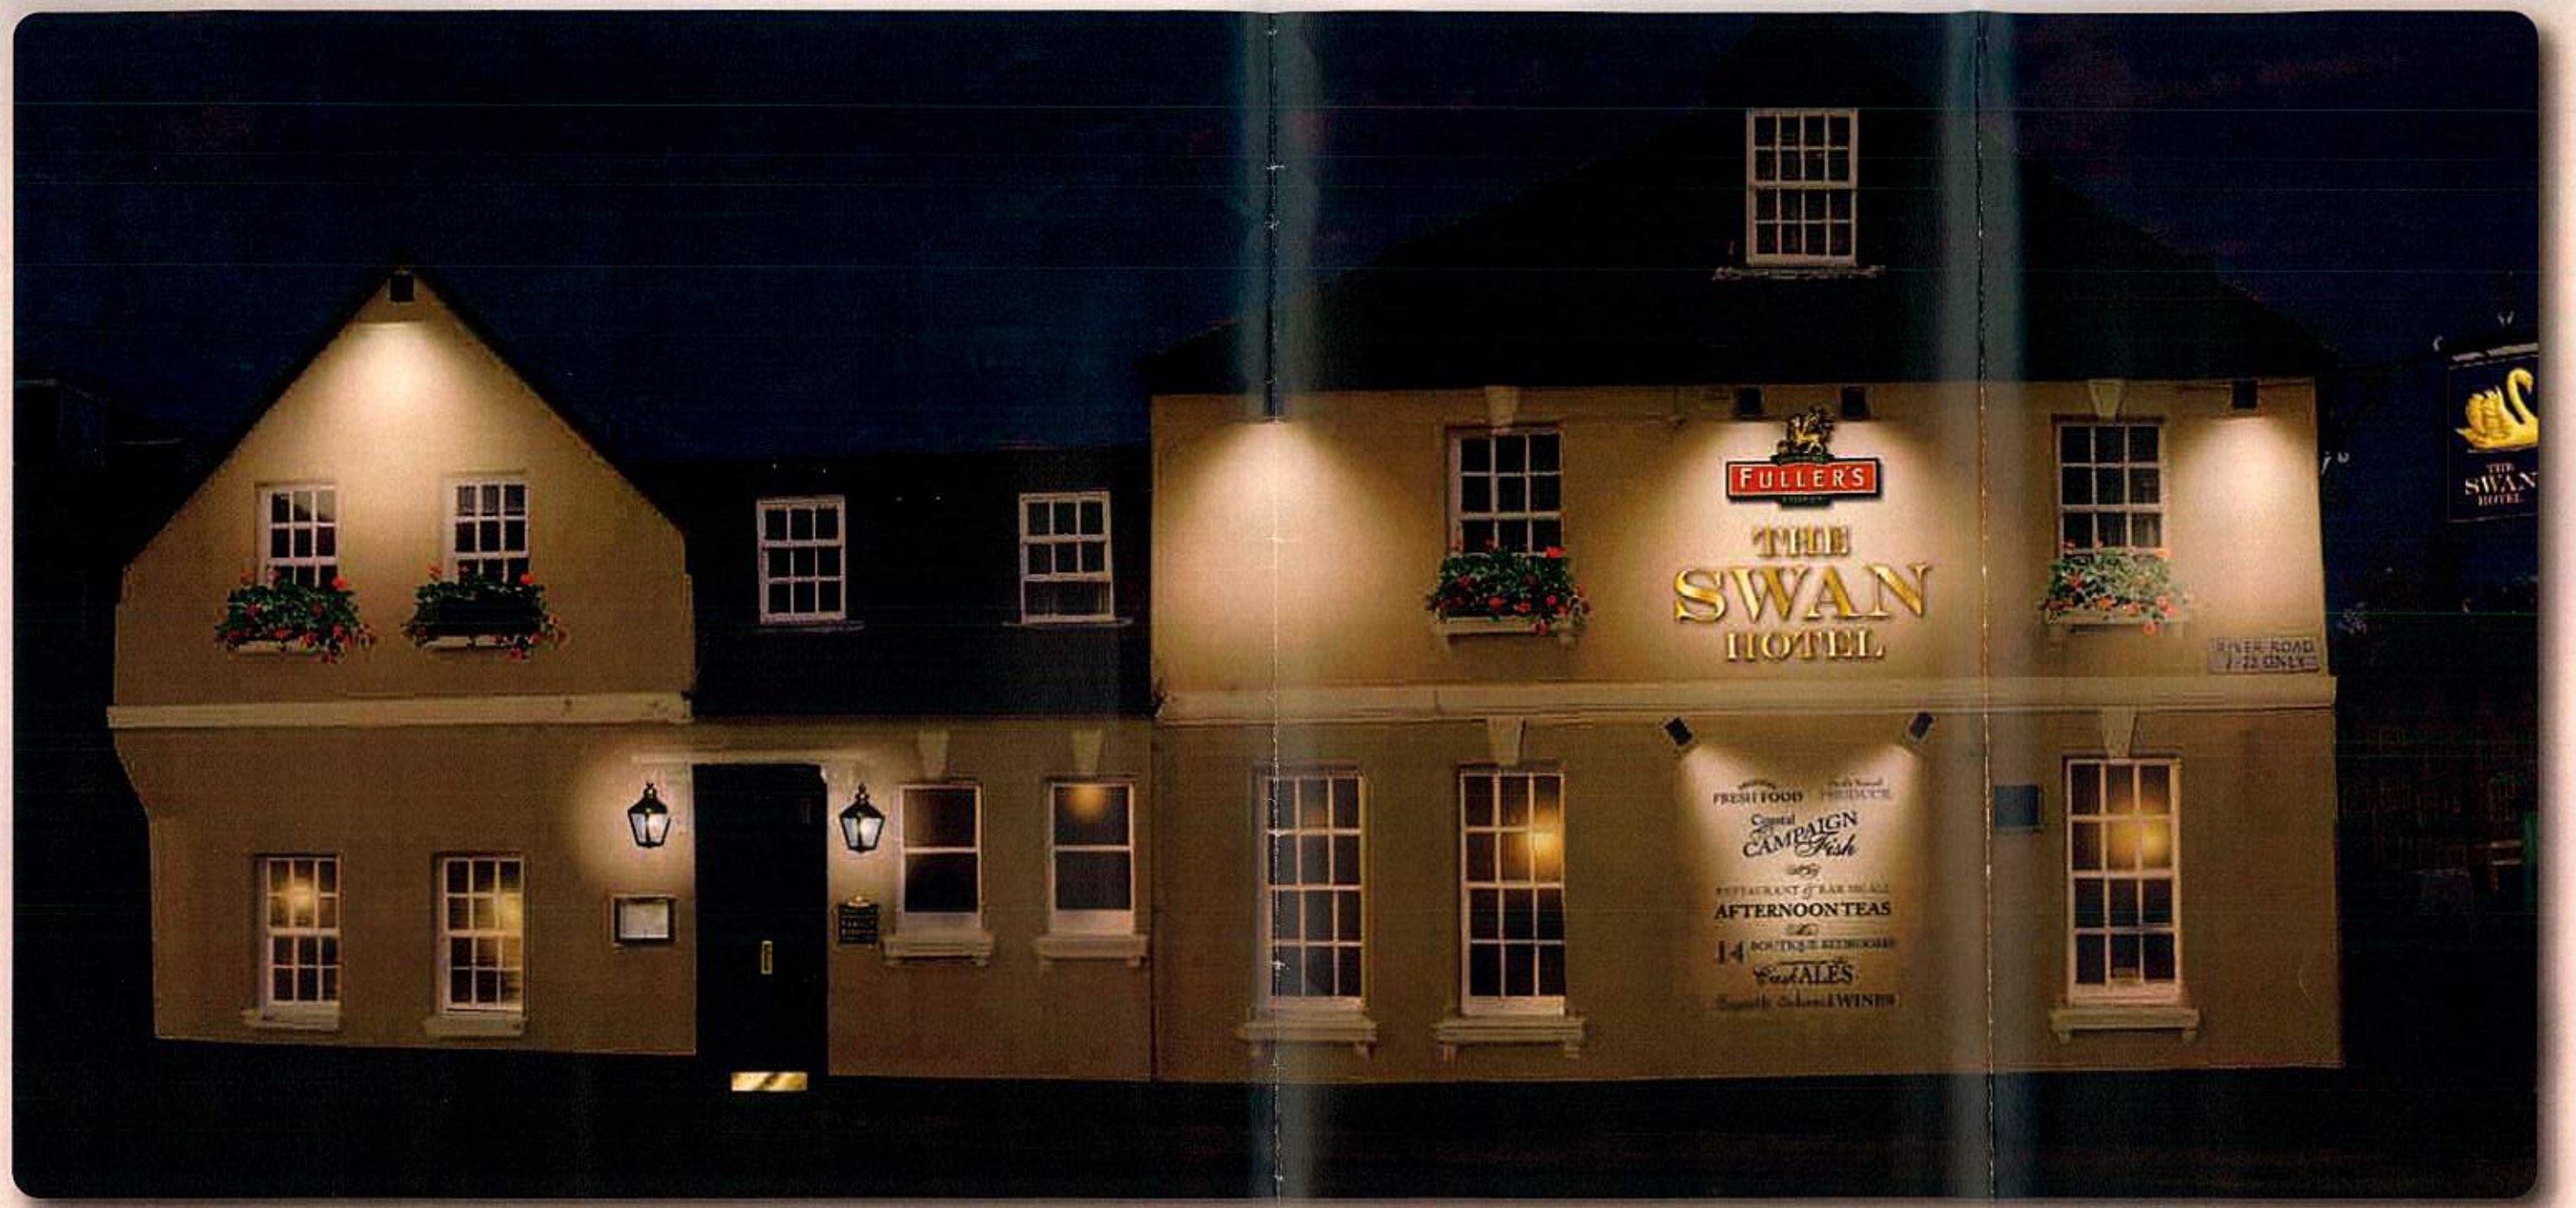

OmegaSigns®
the sign of excellence

This scheme is a visual representation of our signage proposal. Sizes, colours and physical attributes of the actual signage may vary due to the limitations of the manufacturing process.

This document is the property of Omega Signs Ltd. and must not be passed to third parties without prior consent. Any unauthorised use of this document will result in a design fee being charged.

Copyright © Omega Signs 2011.

Client	Fullers	Scale	NTS			Created	30-04-12	No.
Project	Swan Hotel	Typeface	Engravers, Caslon			Designer	KV	Issue 3
Address		Artwork	Not Required	Amended by : LH	Date : 14-05-12	Approved	L Wilkinson	Page 6 of 8

Omega Signs Limited, Newmarket Approach, Leeds, LS9 0RJ T : 0113 240 3000 F: 0113 249 2228 E: info@omega-signs.co.uk W: www.omega-signs.co.uk