ARUN DISTRICT COUNCIL AB/76/17/CLE

JILL HAWTHORNE & PETER CONNOLLY

3 STEWARDS RISE
ARUNDEL

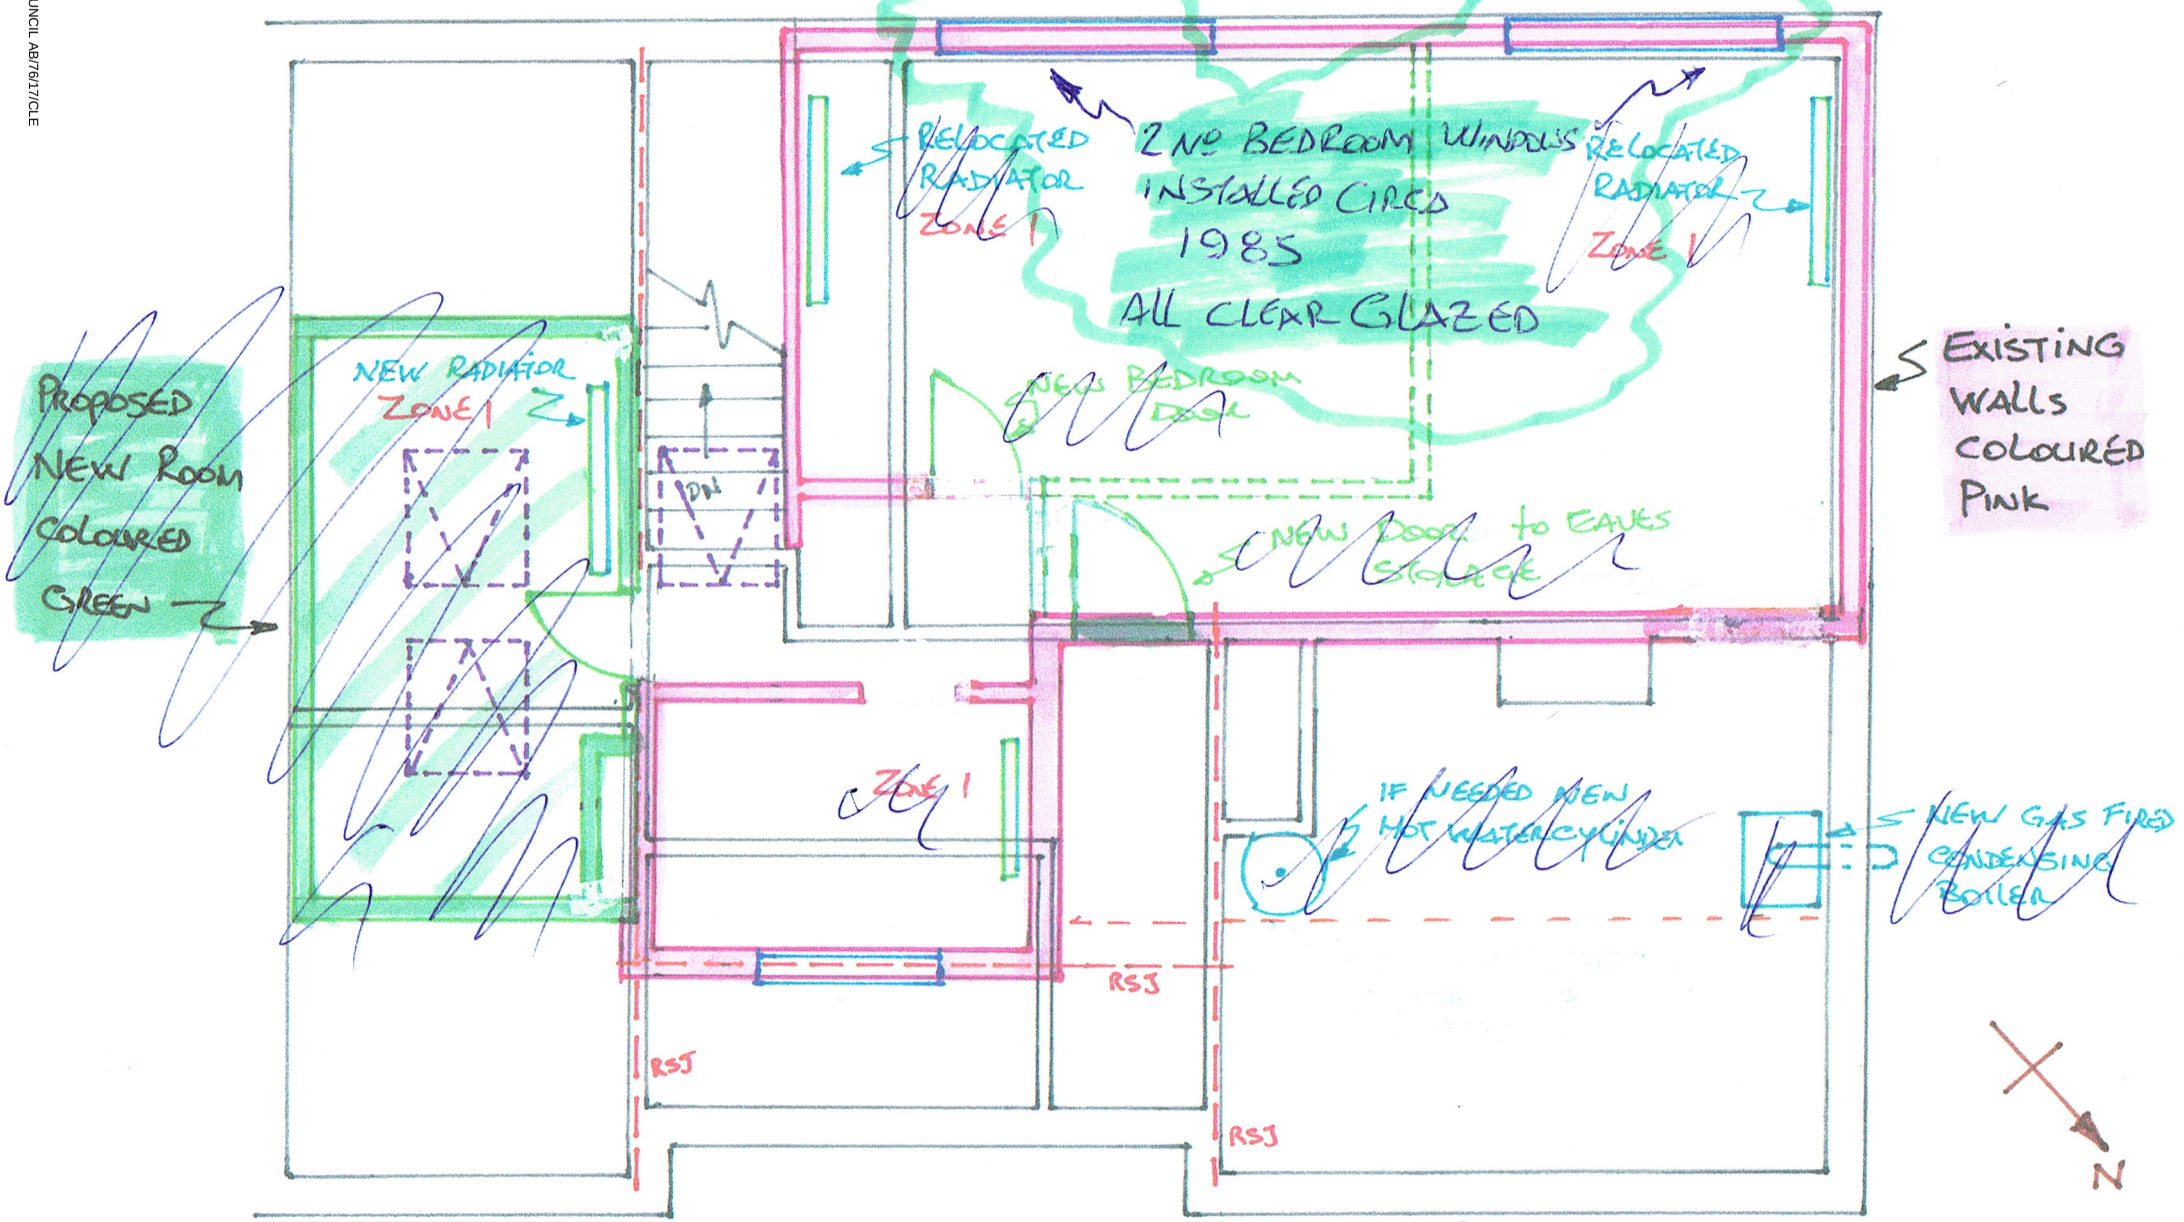

ORIGINAL
FIRST FLOOR

scale 1:50

FRONT

20/6/17