ARUN DISTRICT COUNCIL AB/76/17/CLE

JILL HAWTHORNE & PETER CONNOLLY

3 STEWARDS RISE

ARUNDEL

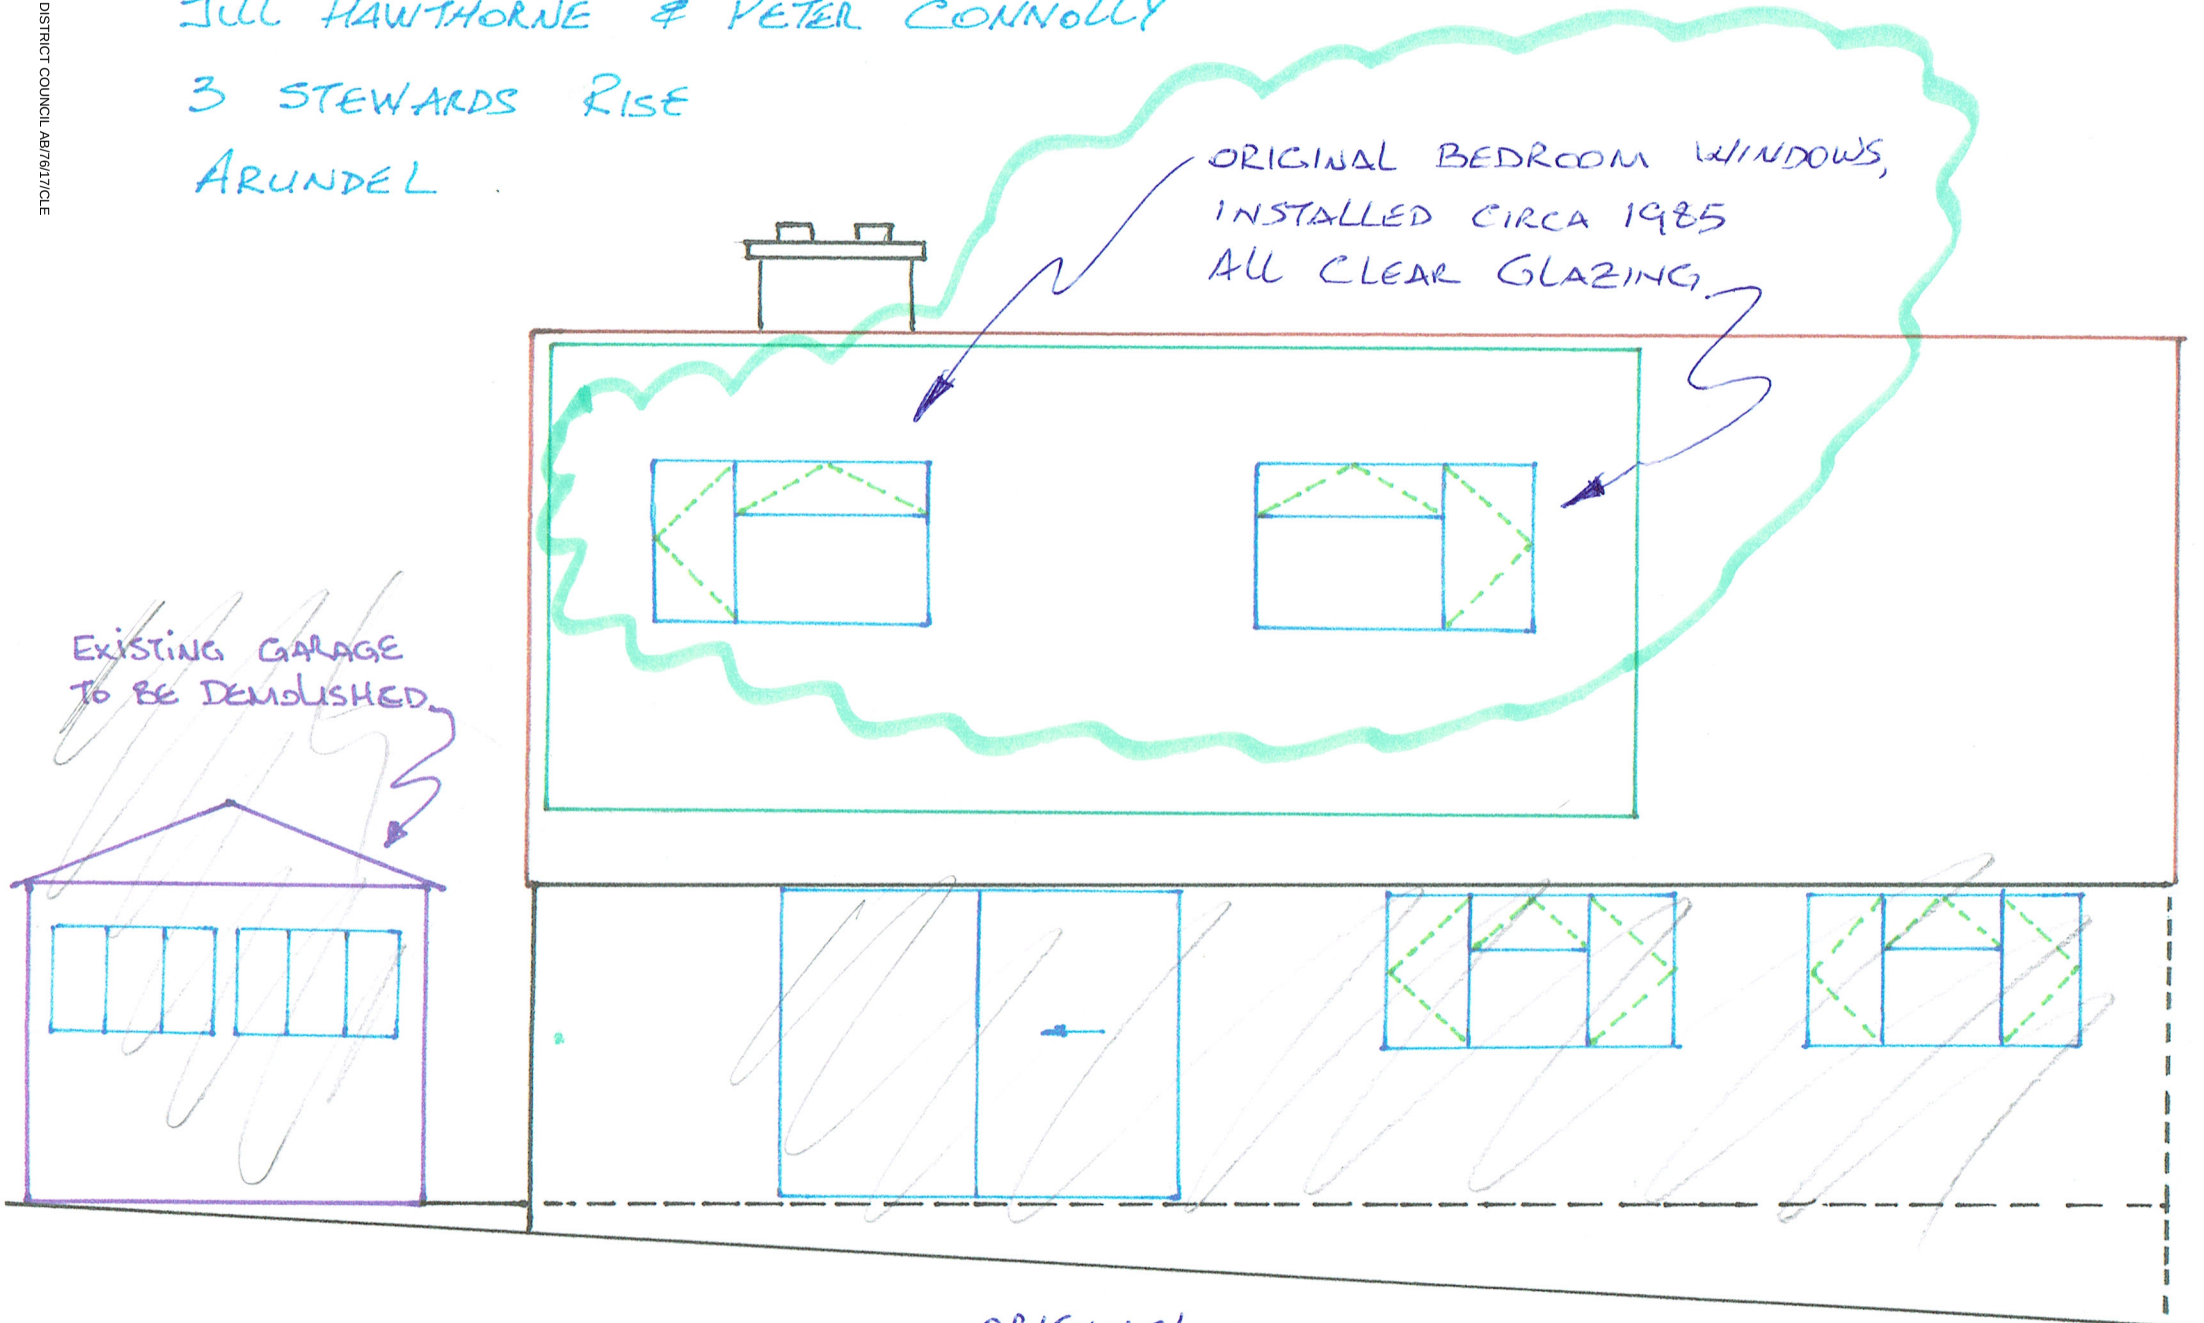

ORIGINAL

REAR ELEVATION

SCALE 1:50

20/6/17