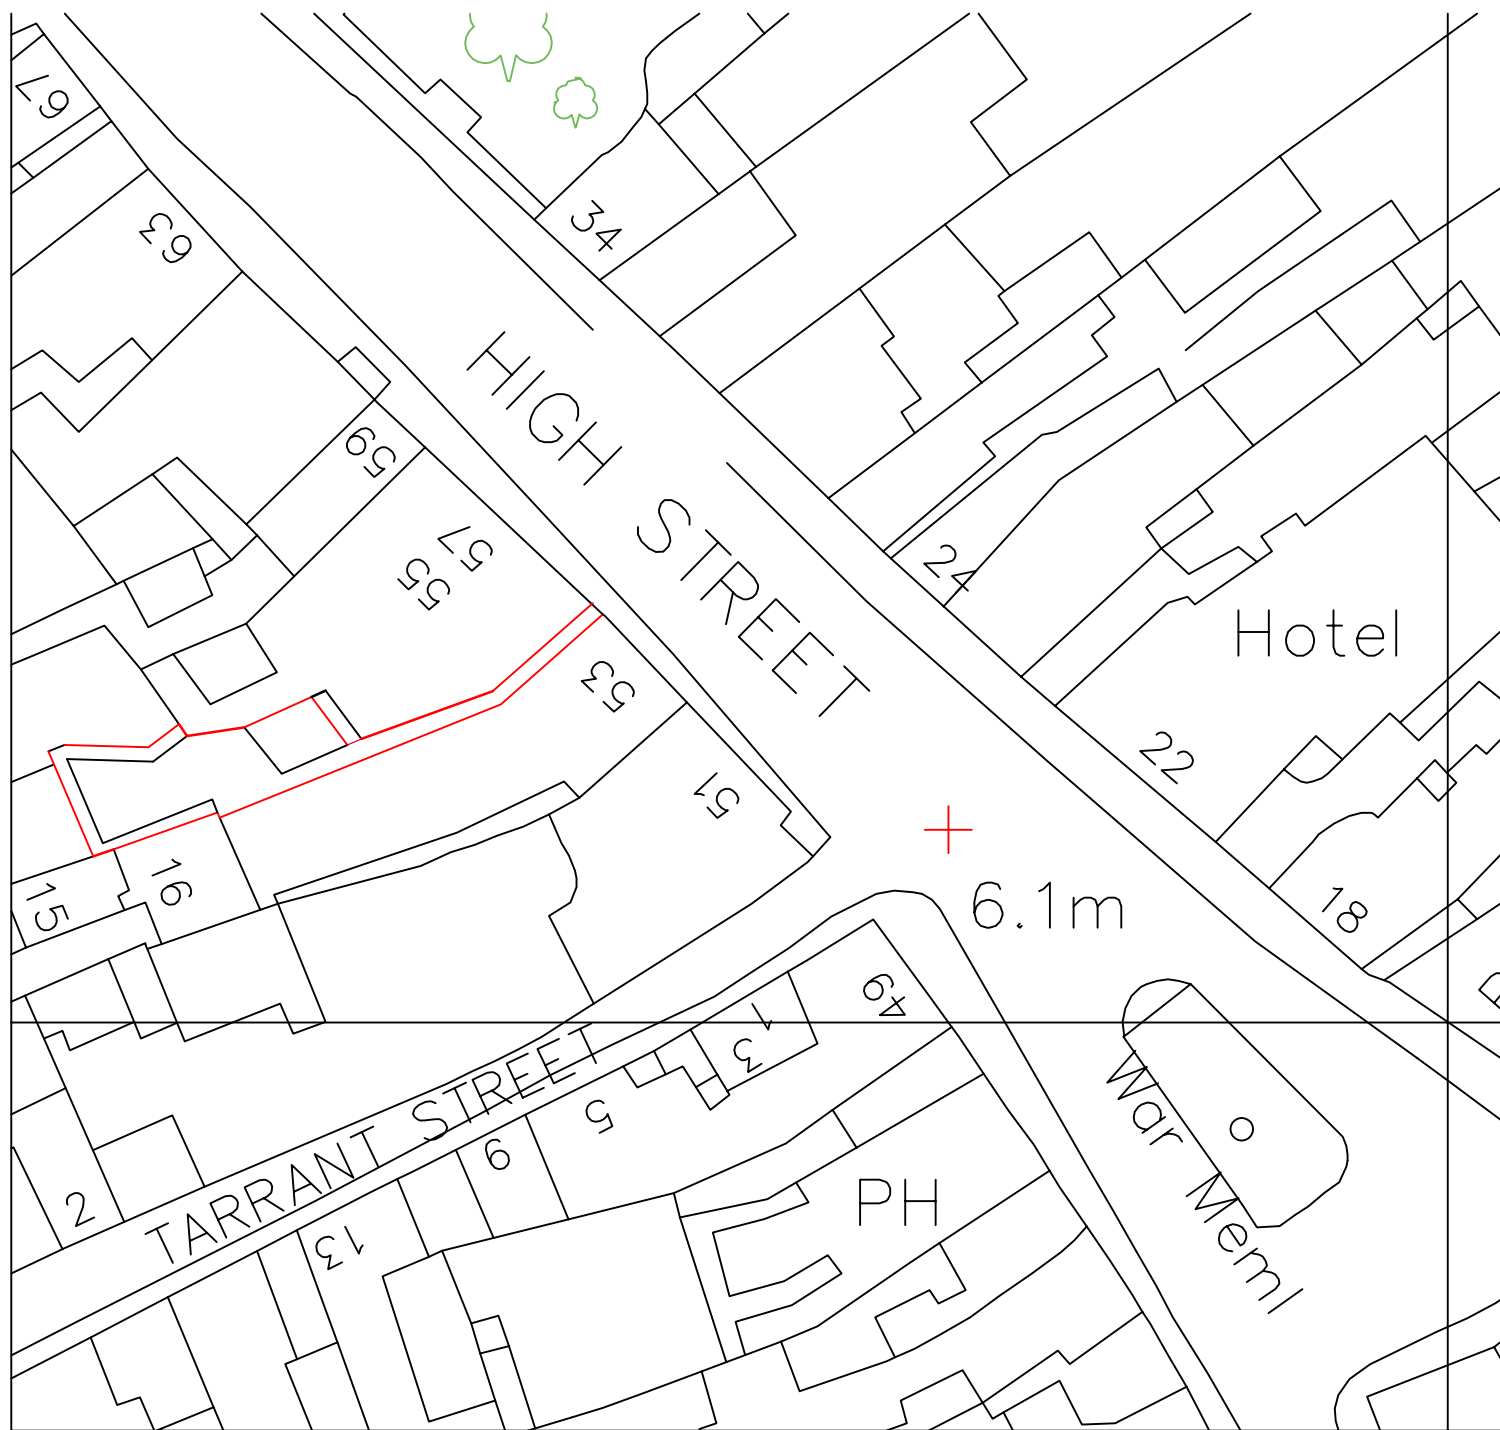


Metres
 55 High Street
 Arundel
 Block Plan 1:500
 A4 Paper