


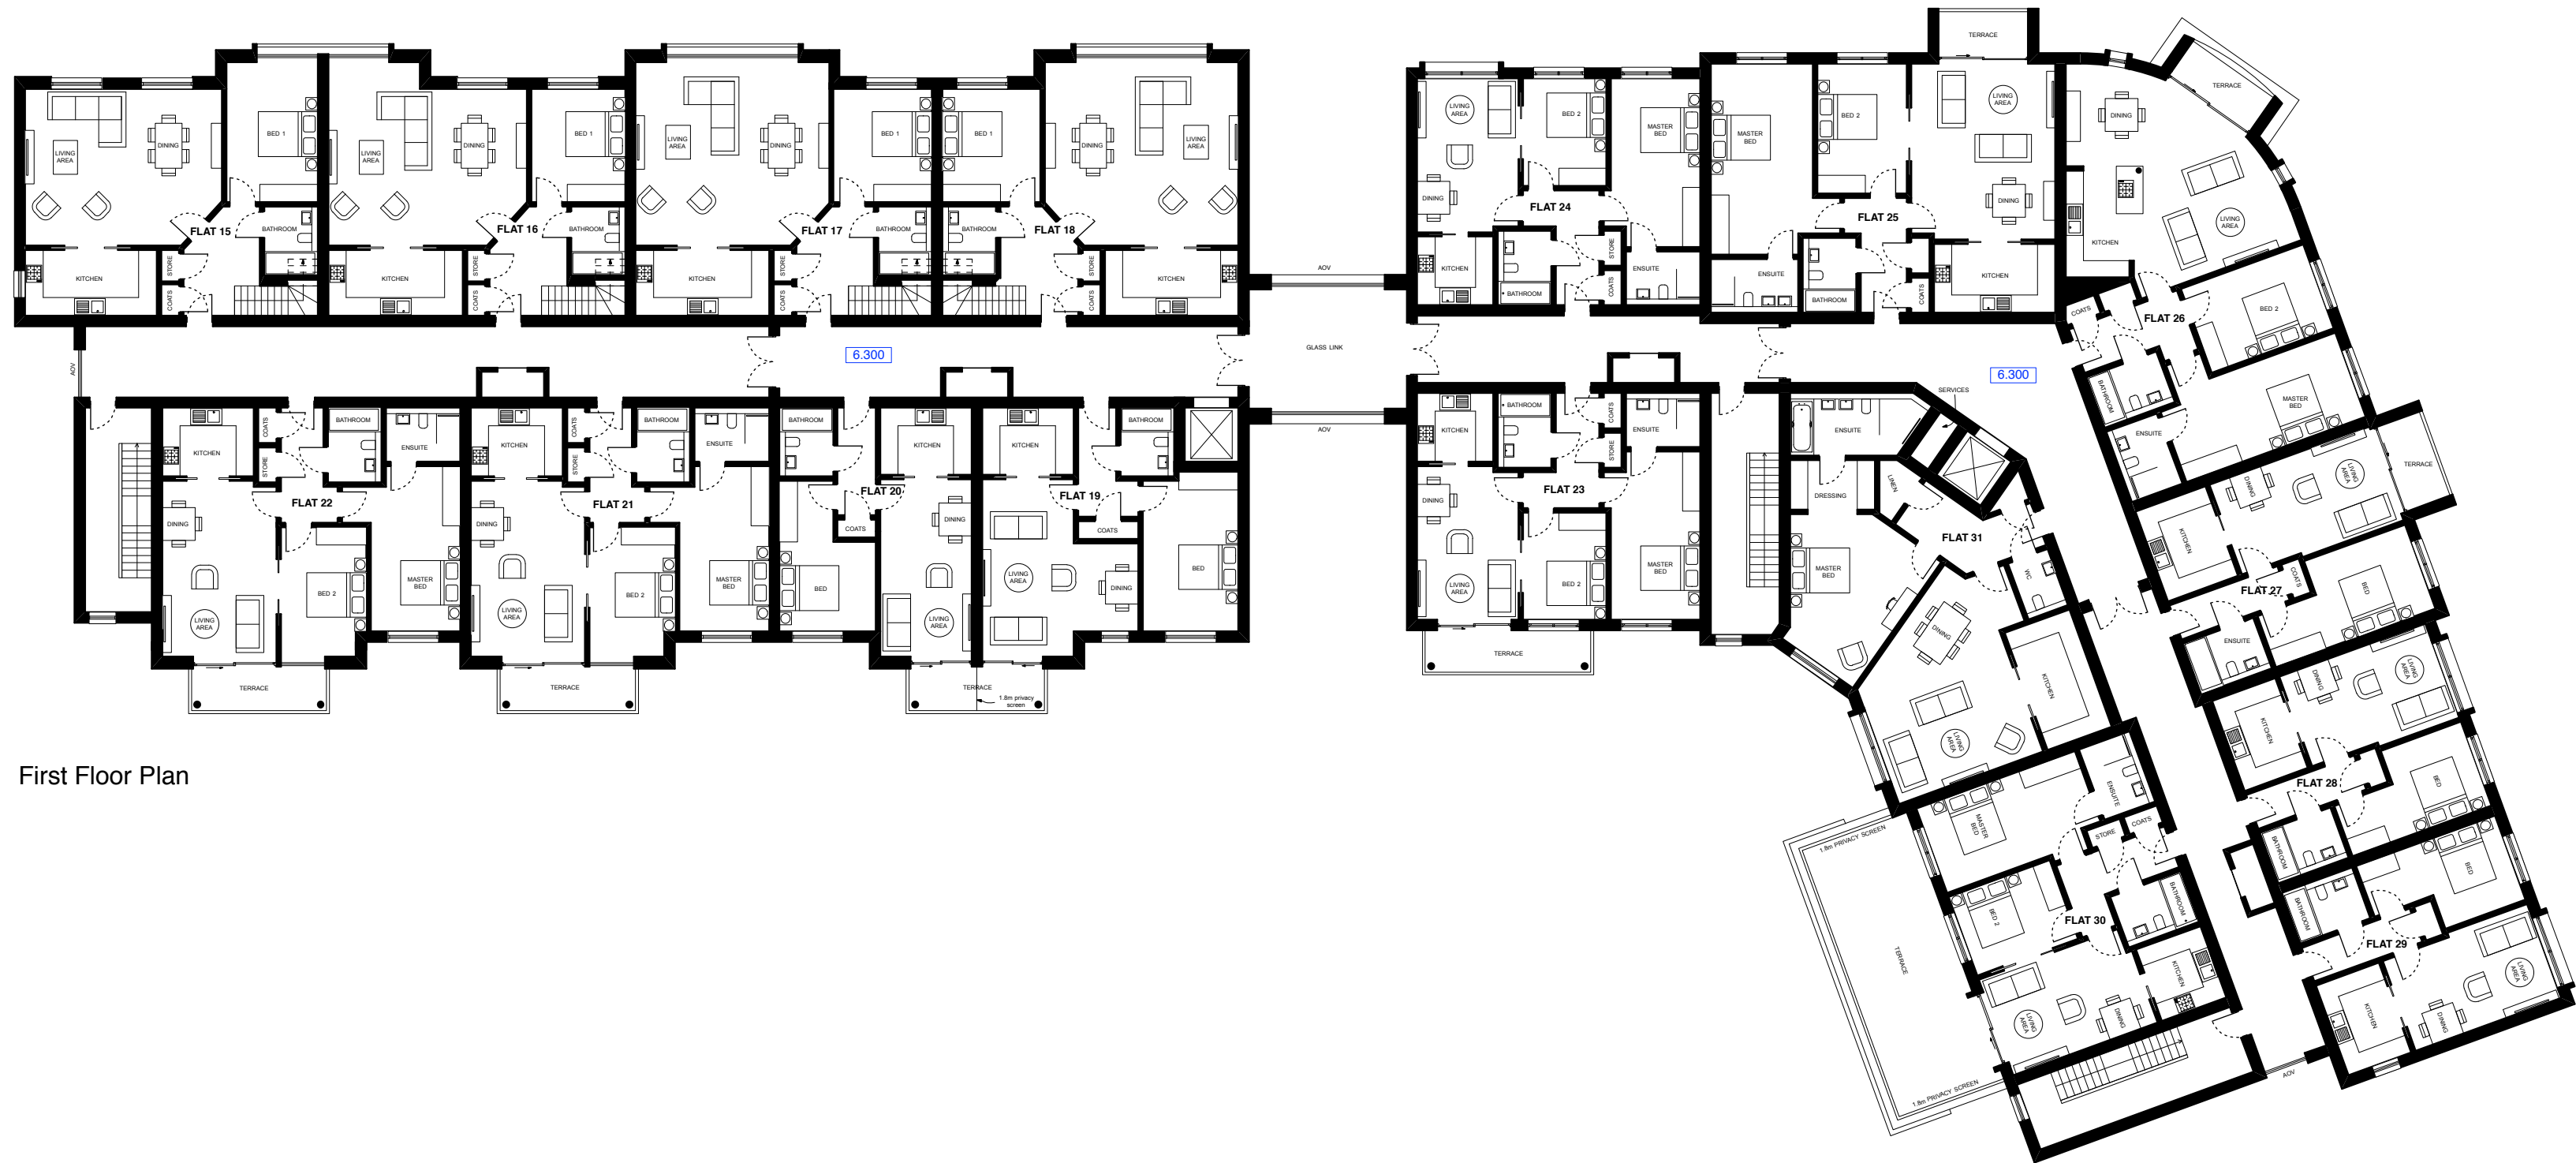

First Floor Plan

revisions: Rev_A_23/06/17 Plans updated following changes

Note: Do not scale from this drawing. The contractor is to check all dimensions on site. This drawing is copyright and remains the property of David James Architects & Partners Ltd. Unauthorised use for any purpose is prohibited.