


MATERIALS KEY


- 1. Red Brick
- 2. Buff Brick
- 3. Flint Stone Cladding
- 4. Timber Cladding
- 5. Aluminium Window/Door Frames
- 6. Aluminium Facias
- 7. Slate Roof Tiles

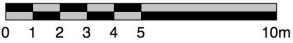

Side Elevation (West)



Elevation Reveal A-A (East)

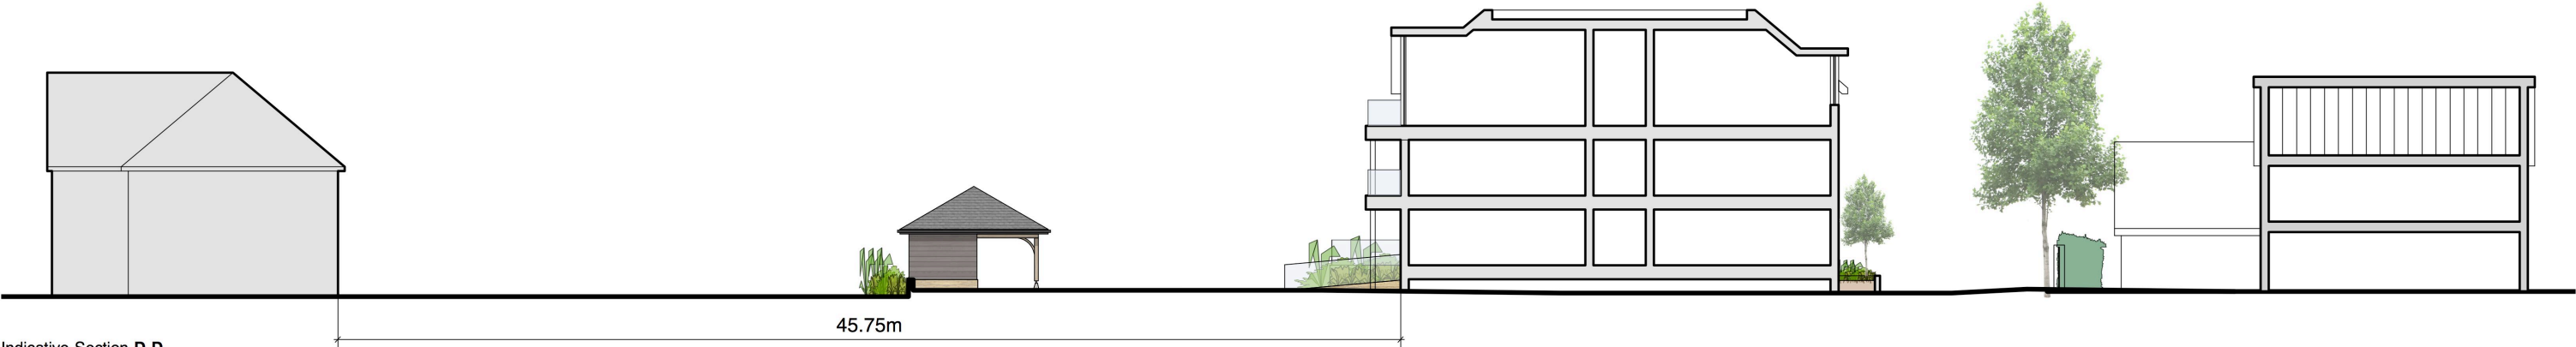

Indicative Section D-D



For reference only

revisions: Rev_A_23/06/17 Elevations updated following changes, section D-D added