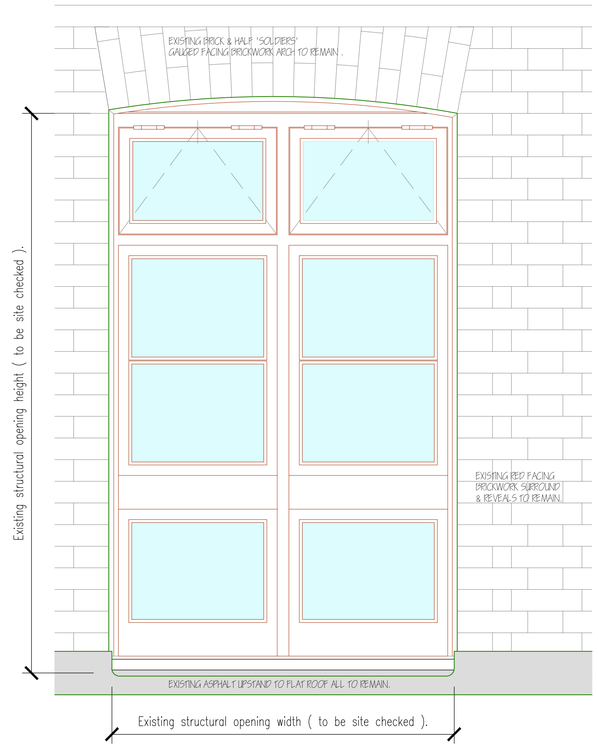

BEDROOM 3 WINDOW ELEVATION PROPOSED. 1:10.

0 10 20 30 40 50 Centimetres

New casement window with mid-rail & 2no. top-hung opening lights, within existing structural opening, formed from facing brickwork set within main walling of facing brickwork:-
- all timber construction with hardwood cill
- single-glazed, with external putty
- top-hung, hinged operation
- fixed lights glazing with mid-rail & horizontal glazing bars
- site-applied knot, stop & primer coat, with oils-based gloss paint spec. finish (2no. undercoats & 1no. full gloss top coat).

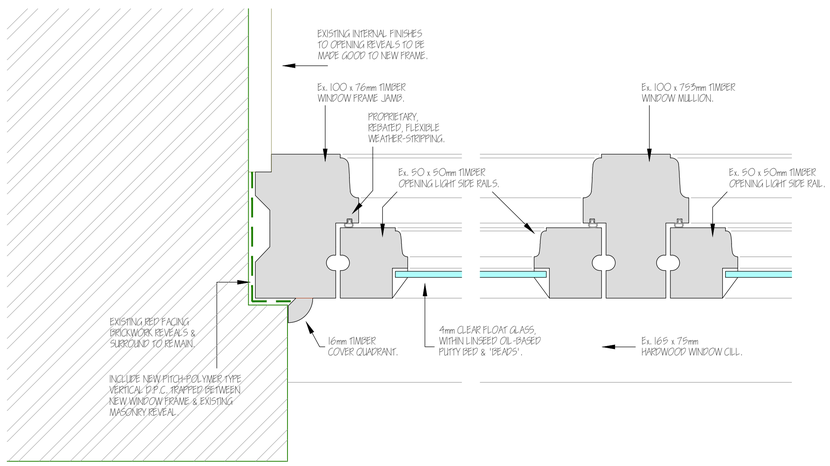

BEDROOM 3 WINDOW PLAN DETAILS PROPOSED. 1:2.

0 20 40 60 80 100 Millimetres

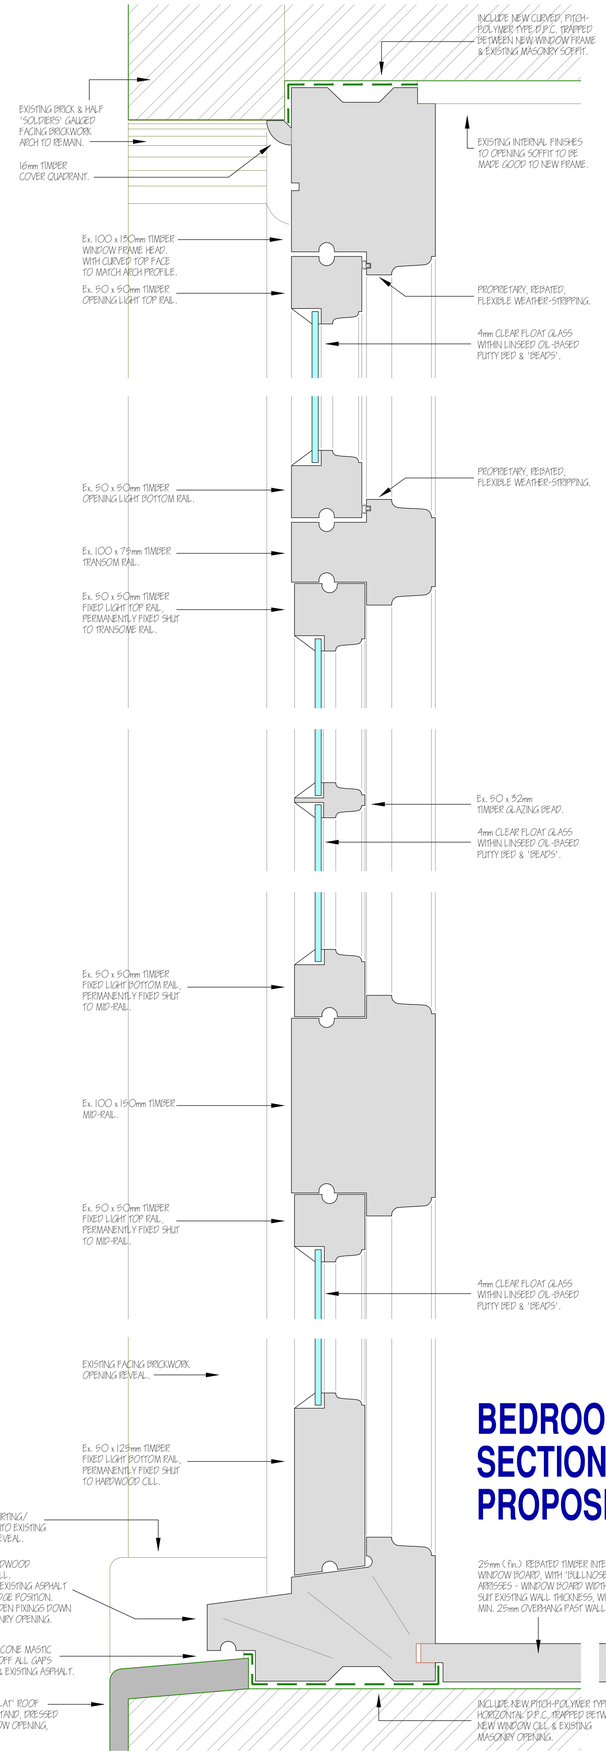

BEDROOM 3 WINDOW SECTION DETAILS PROPOSED. 1:2.

REVISION/DATE:

Proposed Internal Refurbishments & Conversion of Staff Rooms to Bedrooms 'The Norfolk Arms' Hotel, Arundel. for The Norfolk Arms Hotel

JOB TITLE:

PROPOSED Casement Window Details (Guest Bedroom 3 window replacement)

DRAWING:

a.e. chubb ltd.
architectural services
106 Laverstock Road, Salisbury, Wiltshire, SP1 2SA
tel: 01722 323942
e-mail: tony.chubb@btinternet.com
company no. 4434685

DATE: MAY 2018
SCALE: 1:10 & 1:2 @ A1
DRAWN: AEC
DRWG. NO: 397/18
REVISION:

THIS DRAWING IS COPYRIGHT & MUST NOT BE USED/REPRODUCED WITHOUT PERMISSION.
FIGURED DIMENSIONS TO BE USED ONLY. DO NOT SCALE.
SITE DIMENSIONS TO BE CHECKED/VERIFIED BEFORE WORK IS COMMENCED.

ARUN DISTRICT COUNCIL AB/7718/PL