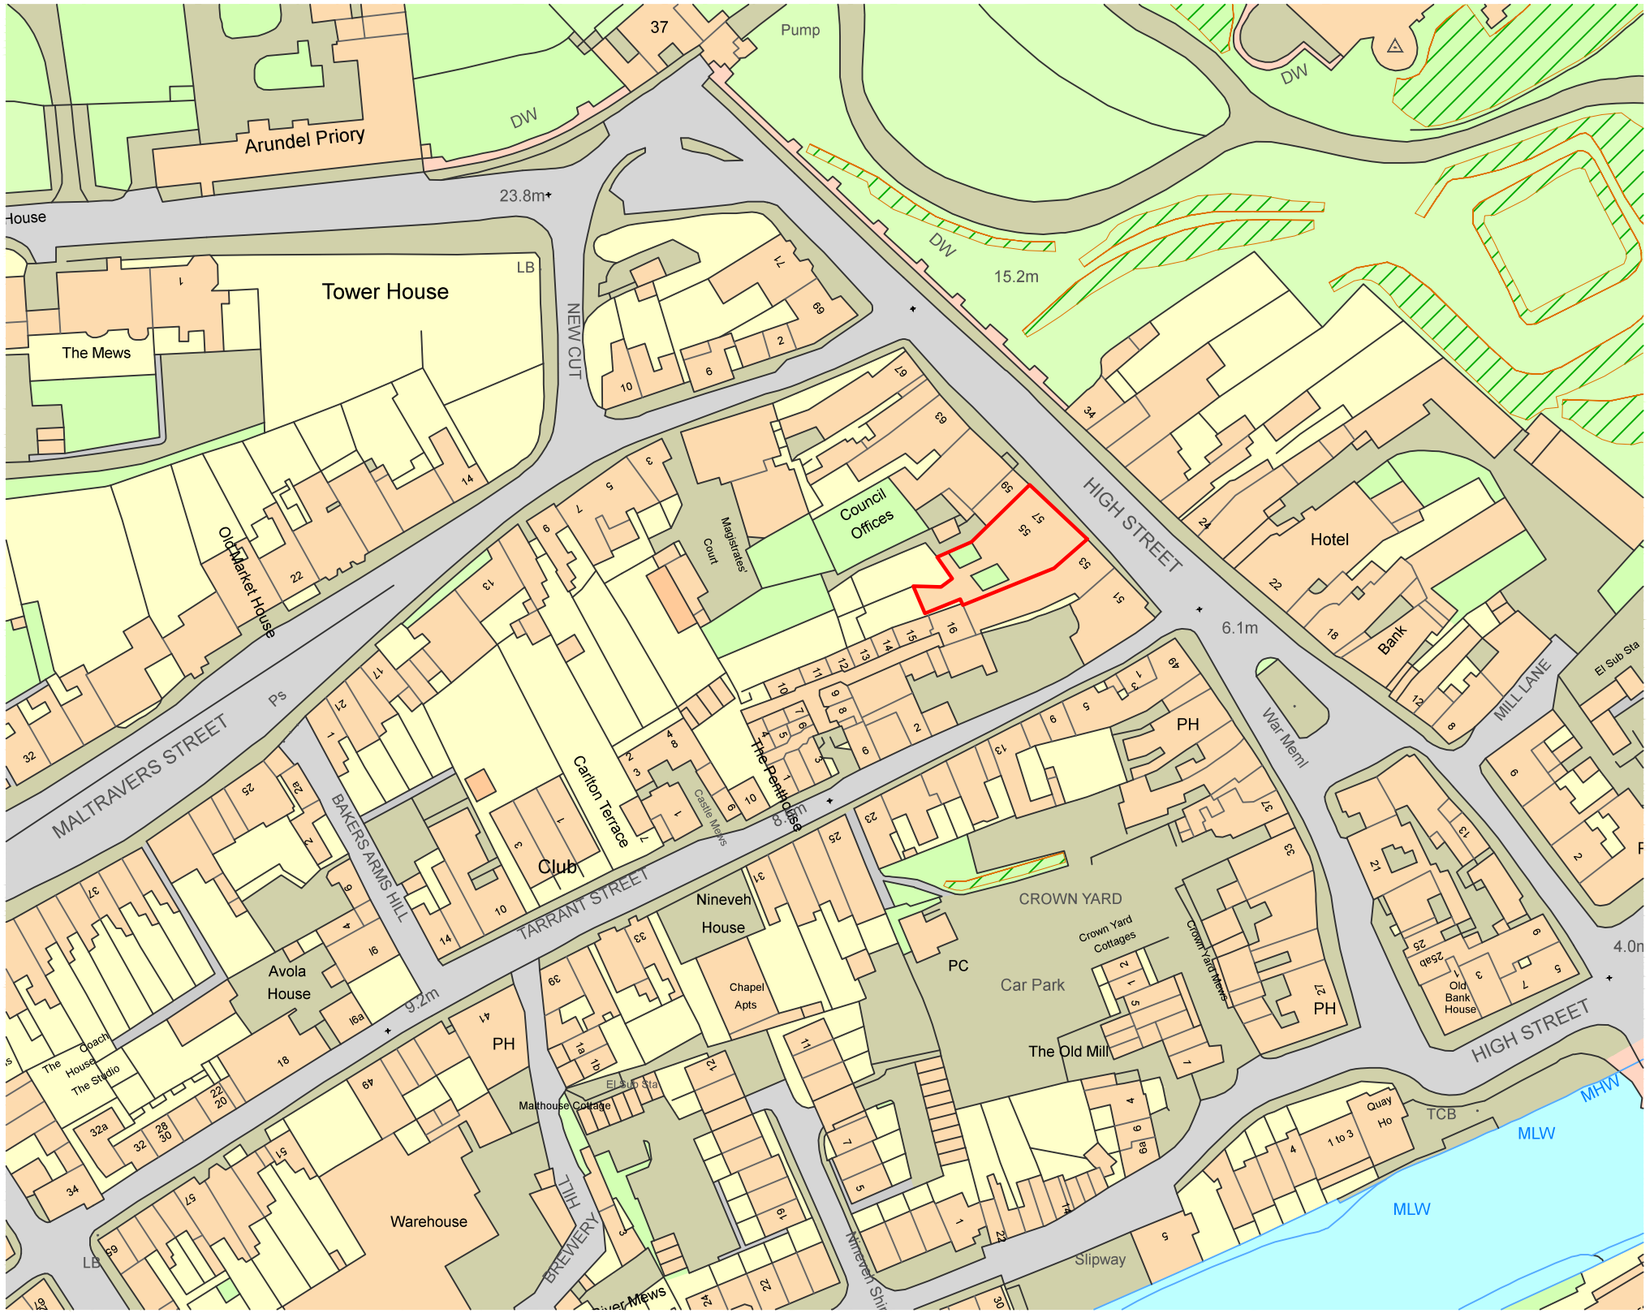

LOCATION PLAN 1:1250 @ A3

© jbarchitecture, all rights reserved.
Use figured dimensions only.
All dimensions are to be checked on site before any work is carried out. Please contact the Architect immediately regarding any discrepancies discovered on site.

Rev.	Notes	Date

JB ARCHITECTURE
The Bricks, Manor Farm Barns
Chichester, West Sussex,
PO20 7PL

T: 01243 785342
E: admin@jbarch.co.uk
W: www.jbarch.co.uk

Project
55-57 High St
Arundel
BN18 9AJ

Drawing
Location Plan

Drawn By CD	Scale 1:1250 @ A3
Date May 2017	Revision
Drawing No. 10064 - LBC - 01	