



REDUCE EXISTING OPENING WIDTH BY APPROX. 195mm, TO 'SQUARE-OFF' EXISTING REVEAL & RECESS BEHIND EXISTING WALL & TO ENABLE NEW FIRE SHUTTER TO BE INSTALLED.
MAKE GOOD EXISTING ADJACENT SURFACES & PROVIDE NEW STAINED TIMBER REVEAL FINISHES TO MATCH EXISTING.

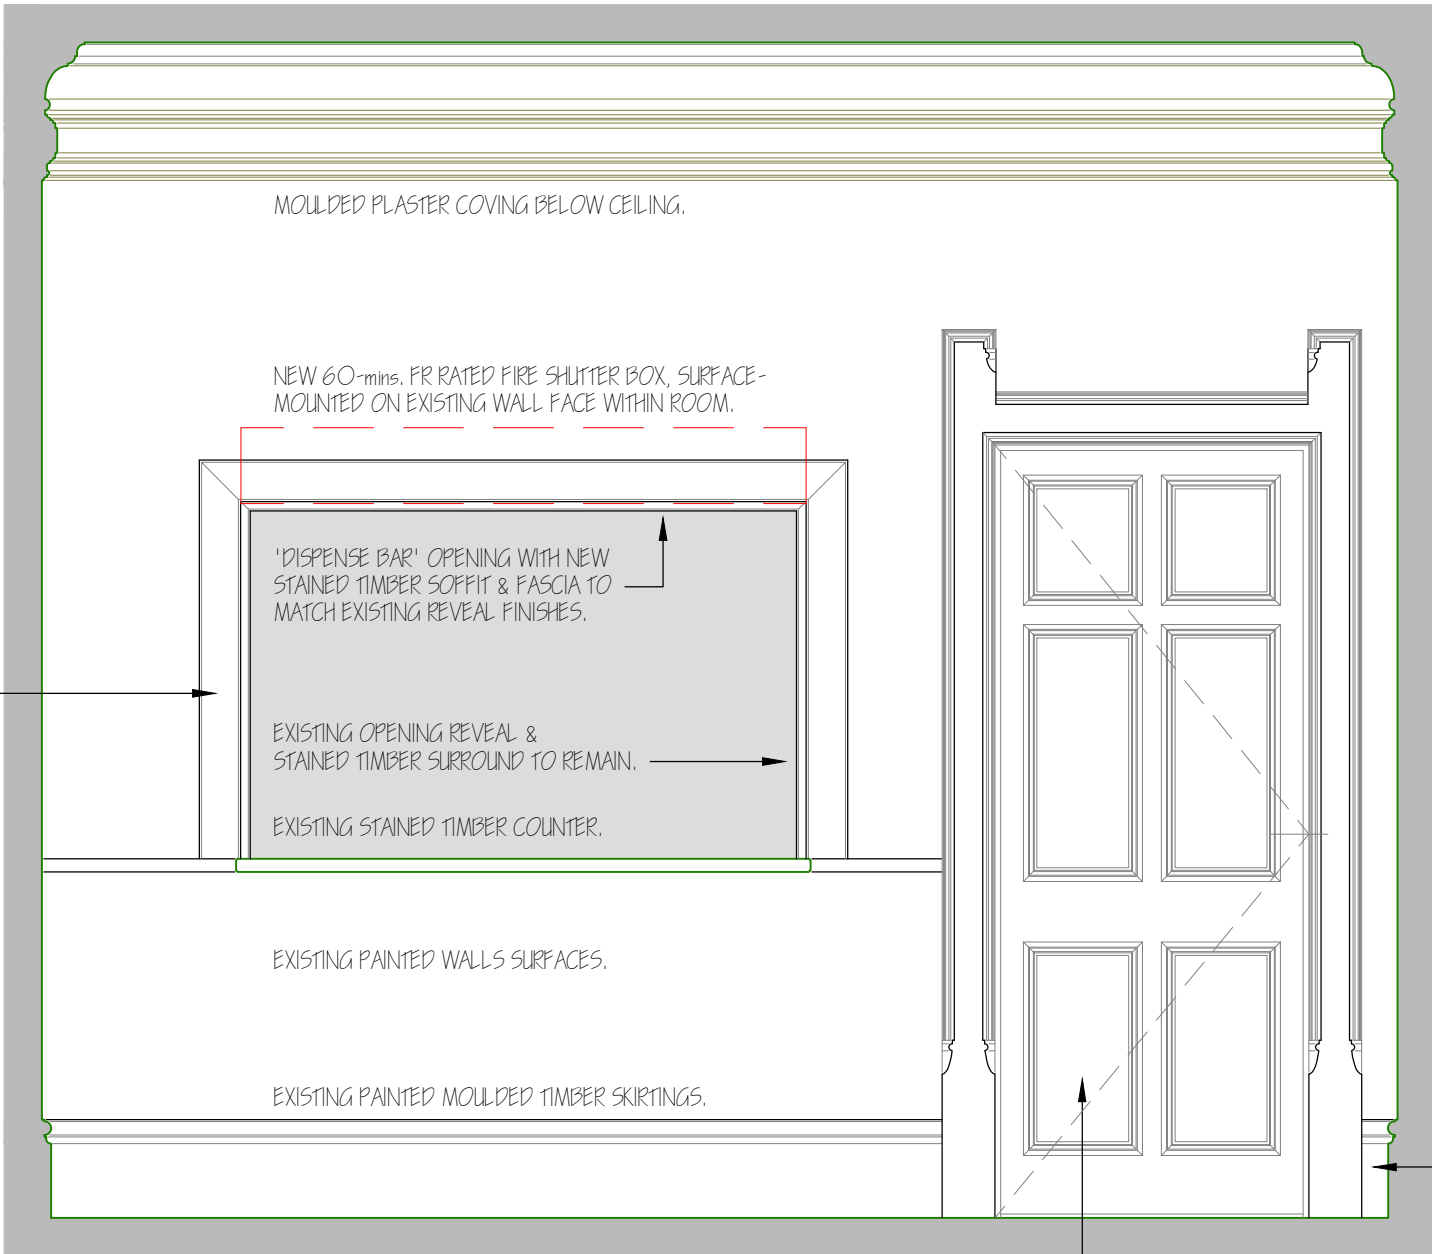

INTERNAL ELEVATION, 'DISPENSE BAR' PROPOSED 1:20.

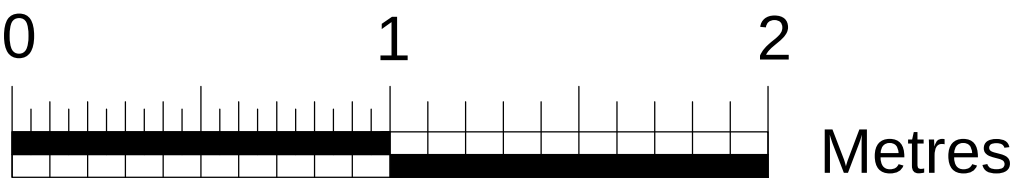

REVISION/DATE:

**Proposed Internal Refurbishments &
Conversion of Staff Rooms to Bedrooms
'The Norfolk Arms' Hotel, Arundel.
for
The Norfolk Arms Hotel**

JOB TITLE:

**PROPOSED 'DISPENSE BAR'
INTERNAL ELEVATION.**

DRAWING:

a.e. chubb ltd.
architectural services
106 Laverstock Road, Salisbury, Wiltshire, SP1 2SA
tel: 01722 323942
e-mail: tony.chubb@btinternet.com
company no. 4434685

DATE: **JUNE 2018** DRWG. NO: **397/19**
SCALE: **1:20 @ A1** REVISION:
DRAWN: **AEC**

THIS DRAWING IS COPYRIGHT & MUST NOT BE USED/REPRODUCED WITHOUT PERMISSION.
FIGURED DIMENSIONS TO BE USED ONLY. DO NOT SCALE.
SITE DIMENSIONS TO BE CHECKED/VERIFIED BEFORE WORK IS COMMENCED.