


This drawing has been prepared for the purpose of gaining planning permission and is not to be used for any building or contractual purposes without prior written approval from Neil Holland Architects.


This drawing has been prepared based on survey drawings and information prepared by others. All dimensions and levels must be checked and verified on site before commencement of works.

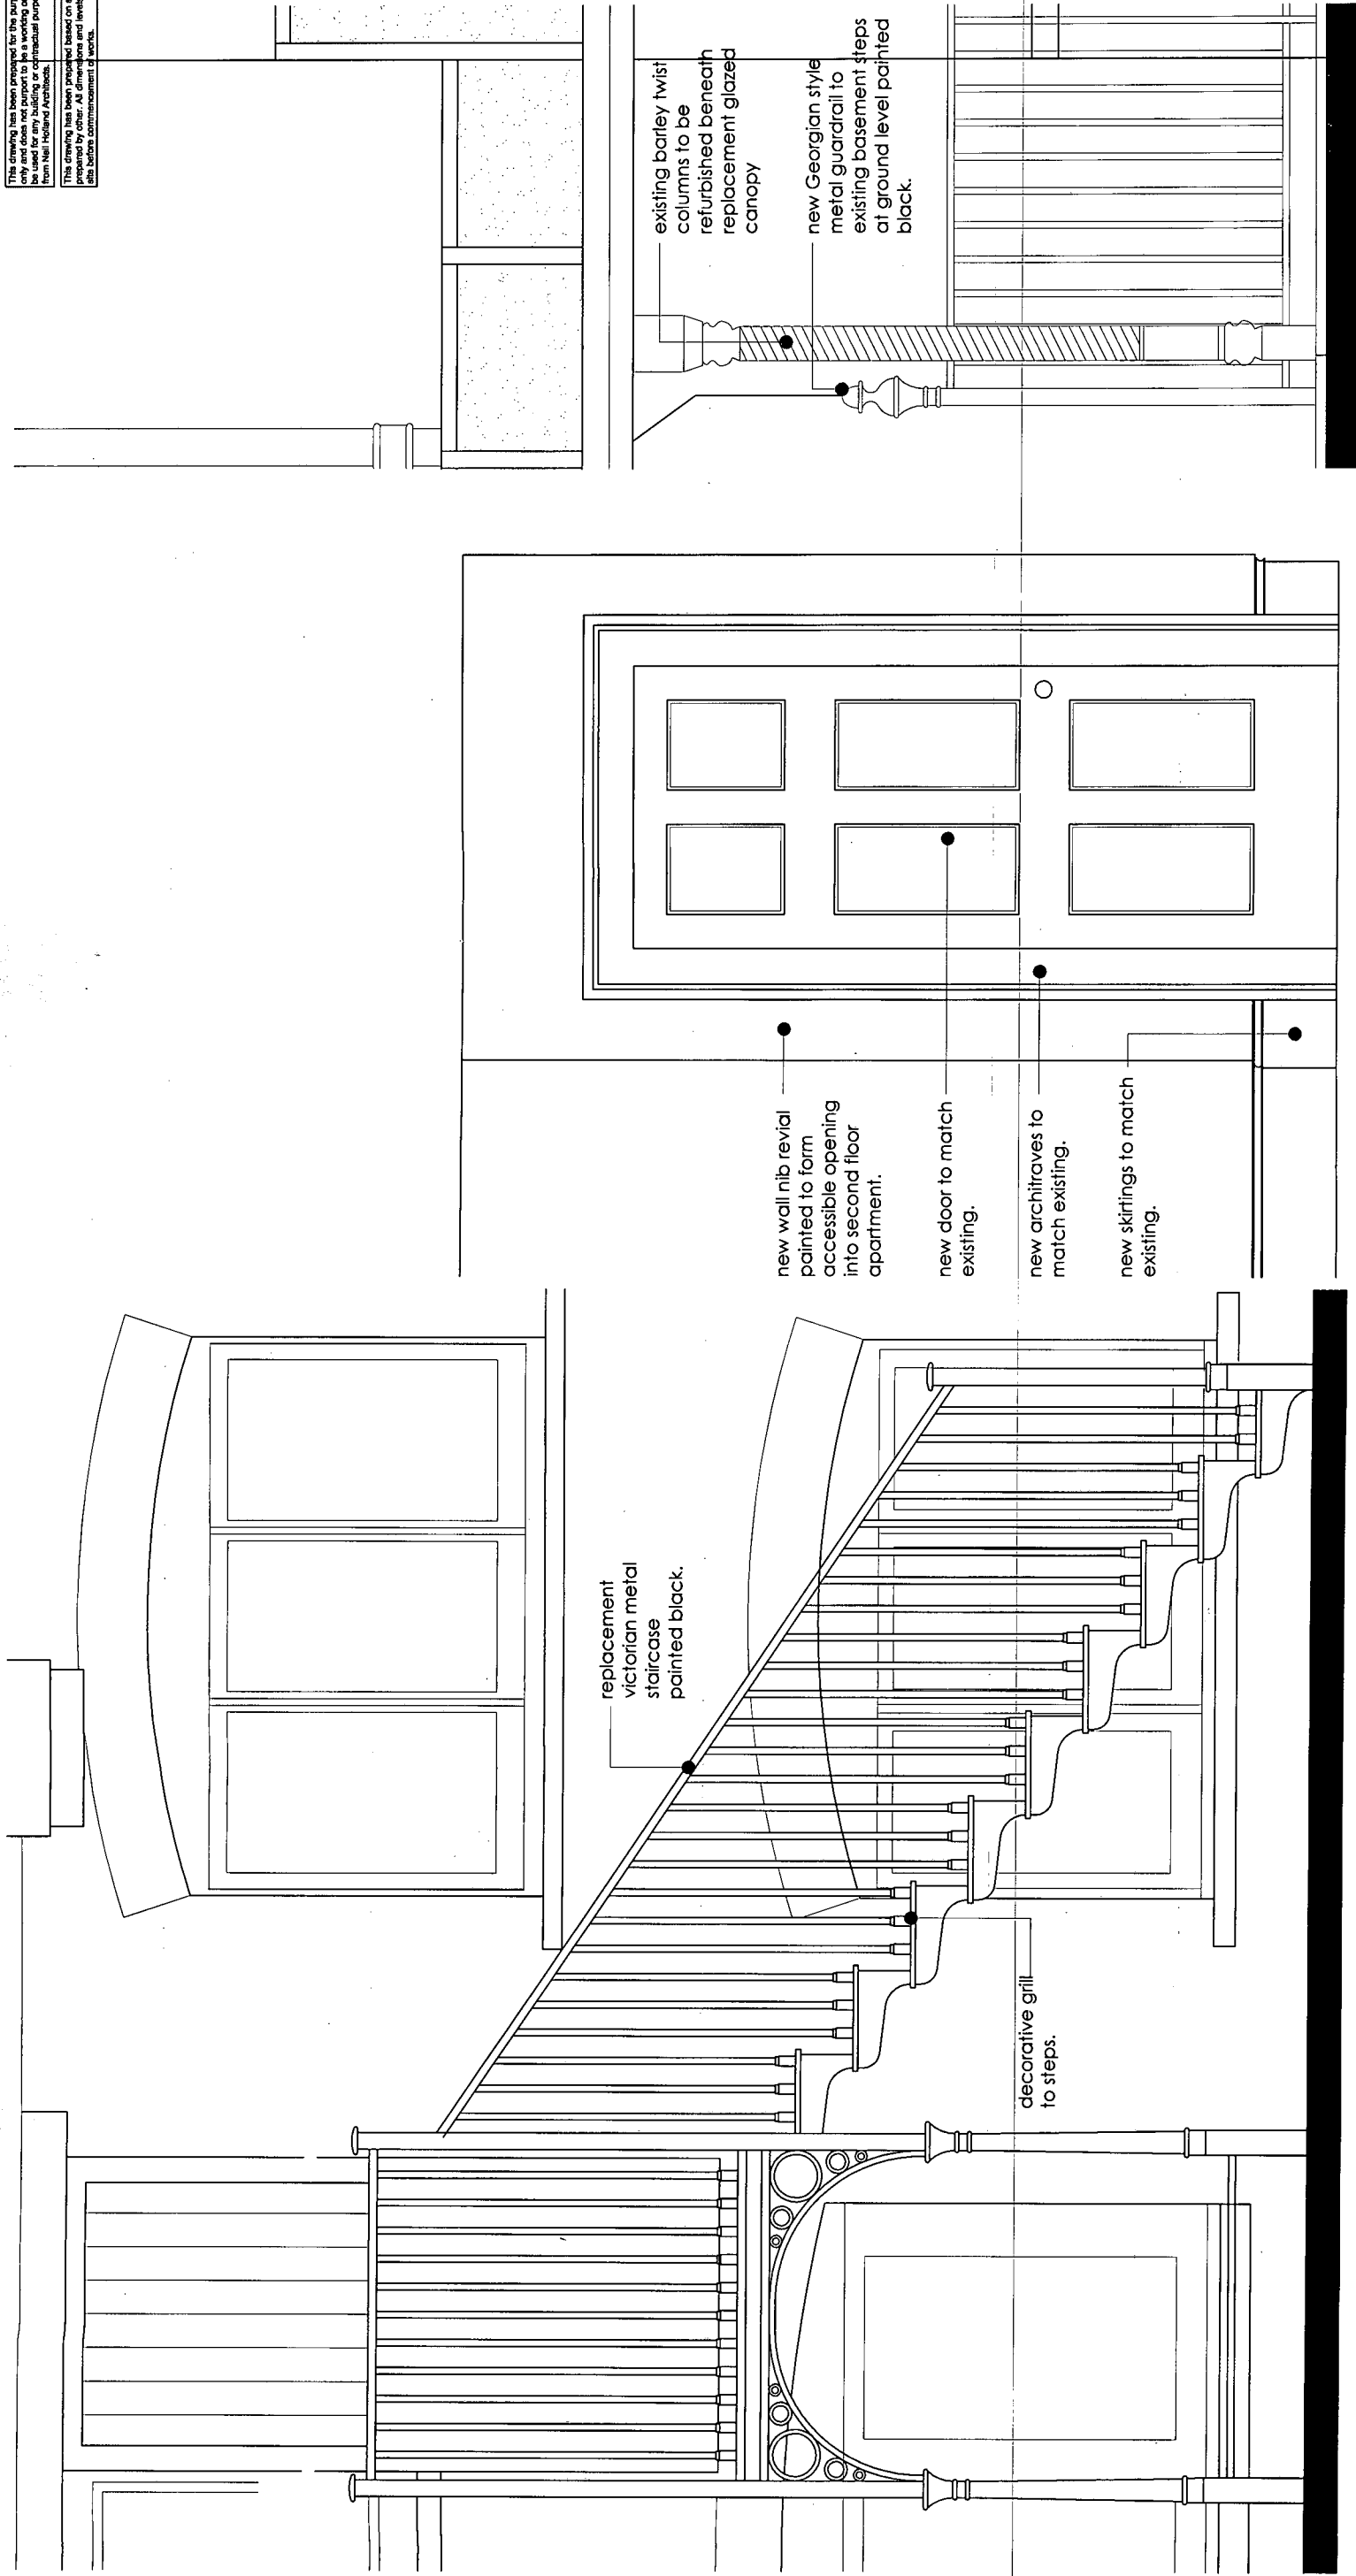

Victorian Fire escape. Scale 1:20

Proposed new door within new wall
at entrance to second floor apartment.
Scale 1:20

Proposed railings at ground level
around steps to basement
Scale 1:20

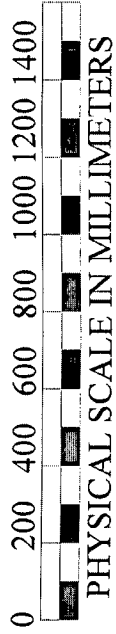

REVISIONS

Proposal for the change of use of a Museum to a retail use with second floor accommodation
above at 61 High Street, Arundel, West Sussex.

NEIL HOLLAND
ARCHITECTS

7 Maltrovers Street Arundel
West Sussex BN18 9AP
Tel 01903 882923 Fax 884202
E-mail: office@neilhollandarchitects.co.uk
www.neilhollandarchitects.co.uk

Scale 1:100 Dwg No591/ 09- May 2008